

TYPE 5
Plots 1 - 32

Notes:

This drawing, design and concept are copyright of STEN Architecture.

All Dimensions are to be verified on site before any work commences. If any discrepancies, errors or emissions are noted, these are to be reported to STEN Architecture immediately.

If any other drawings are referenced within this layout, please refer to the specific detailed drawing for design, materials and specific working practices.

Projecting facing brickwork. Three course upright row brickwork band




Projecting facing brickwork. Three course upright row brickwork band

Door frame set back 215mm from projecting brickwork

Door frame set back 215mm from projecting brickwork

Juliet balcony fixed to reveal of recessed panel

Juliet balcony fixed to reveal of recessed panel

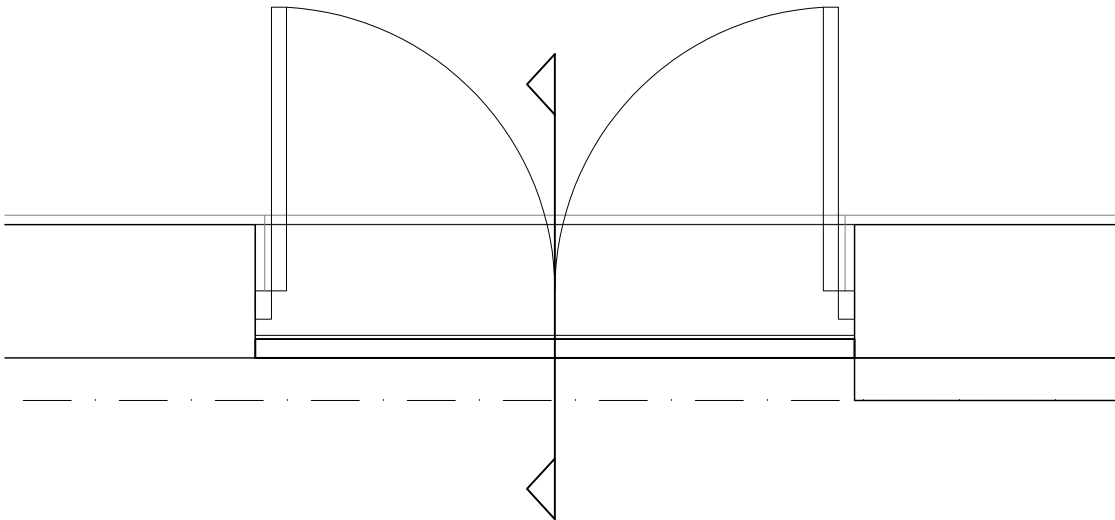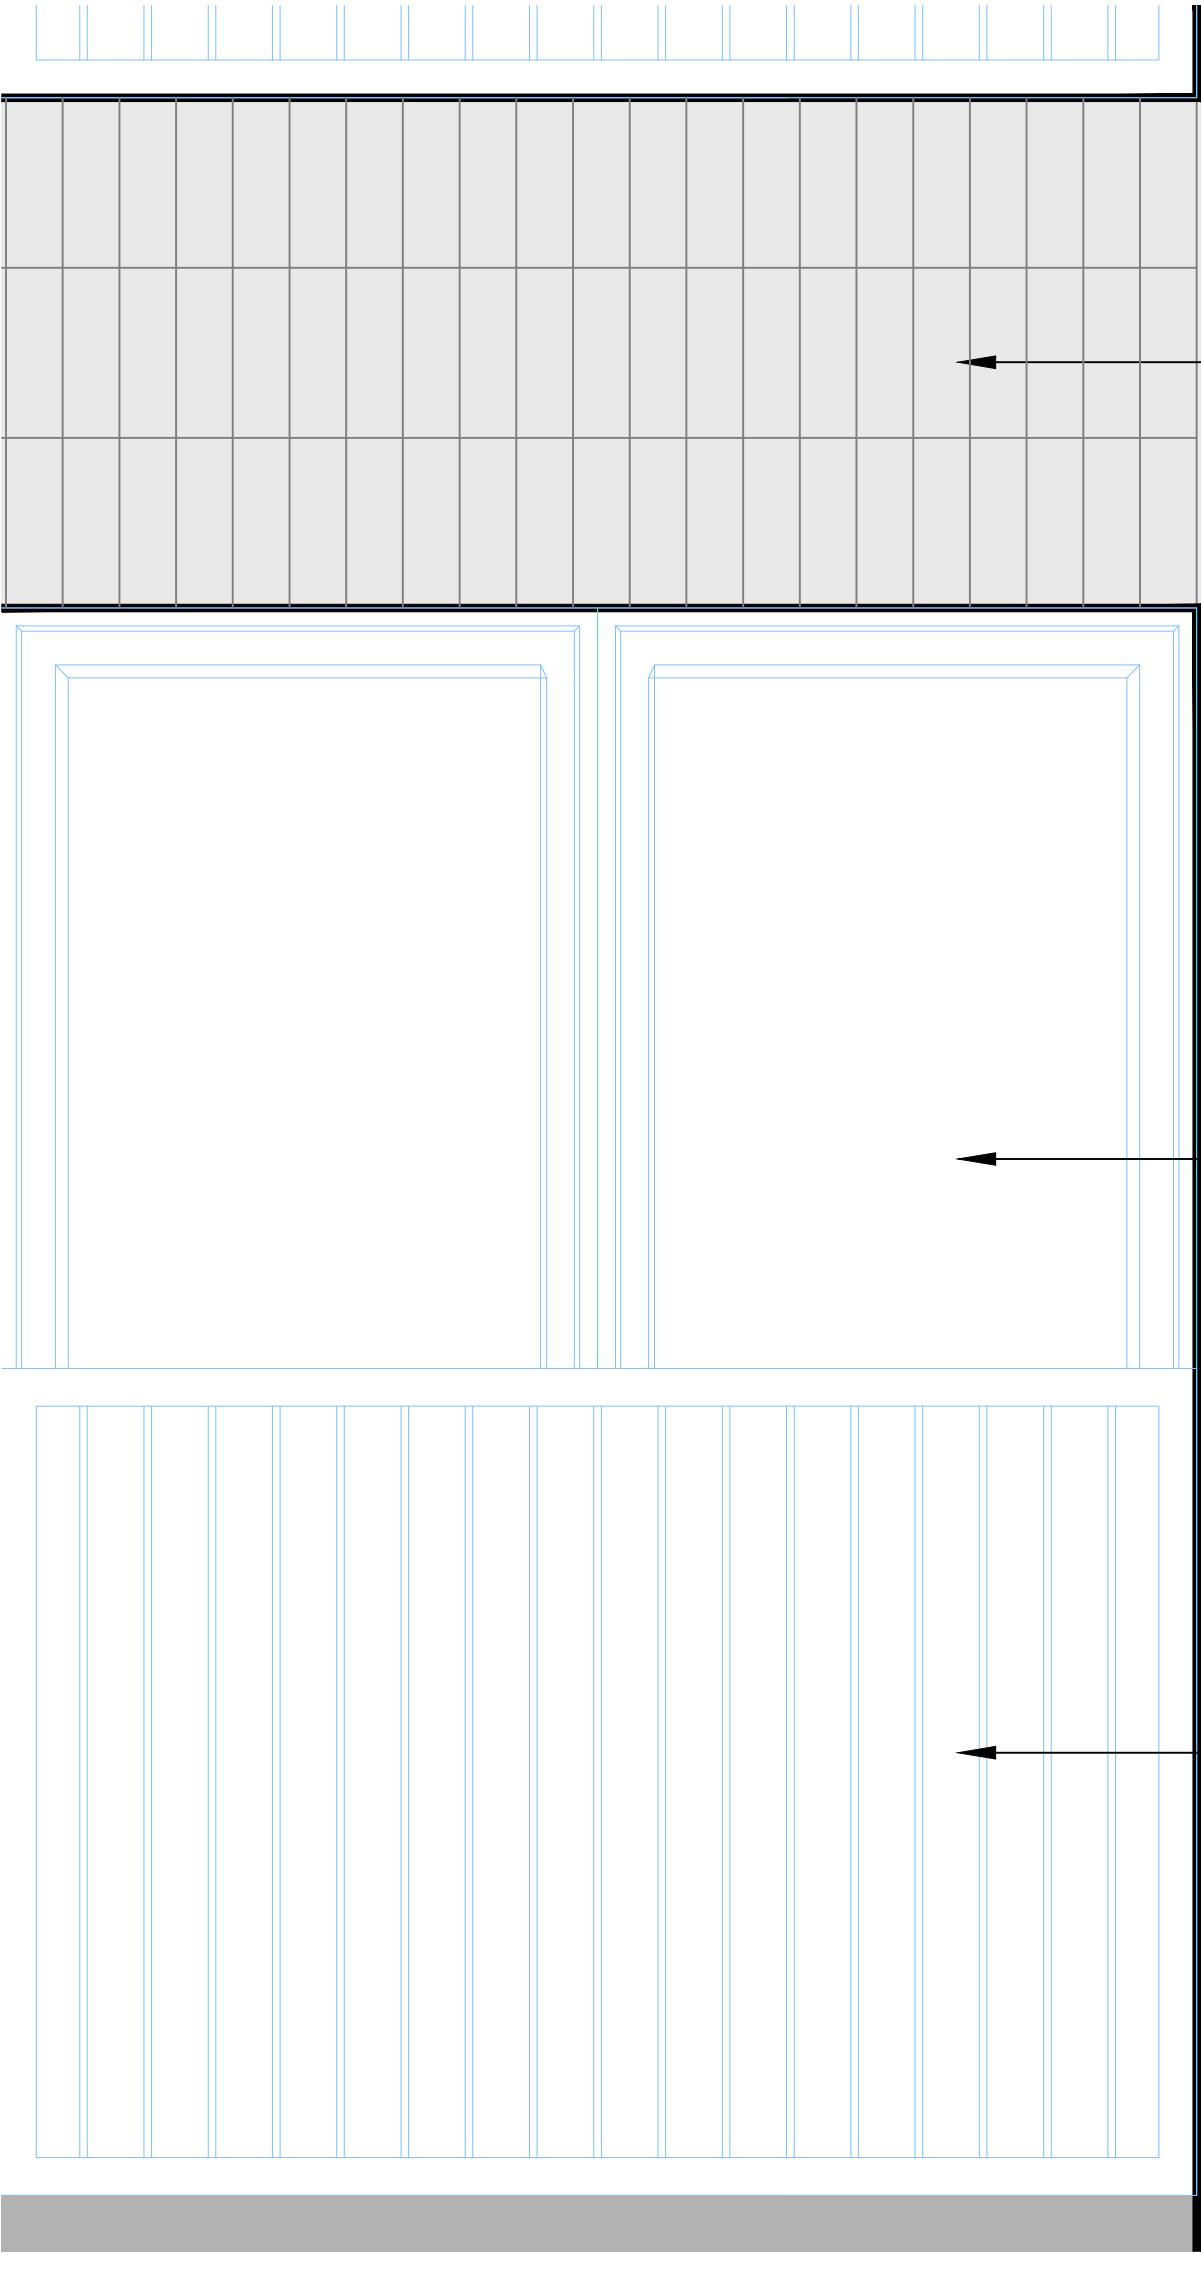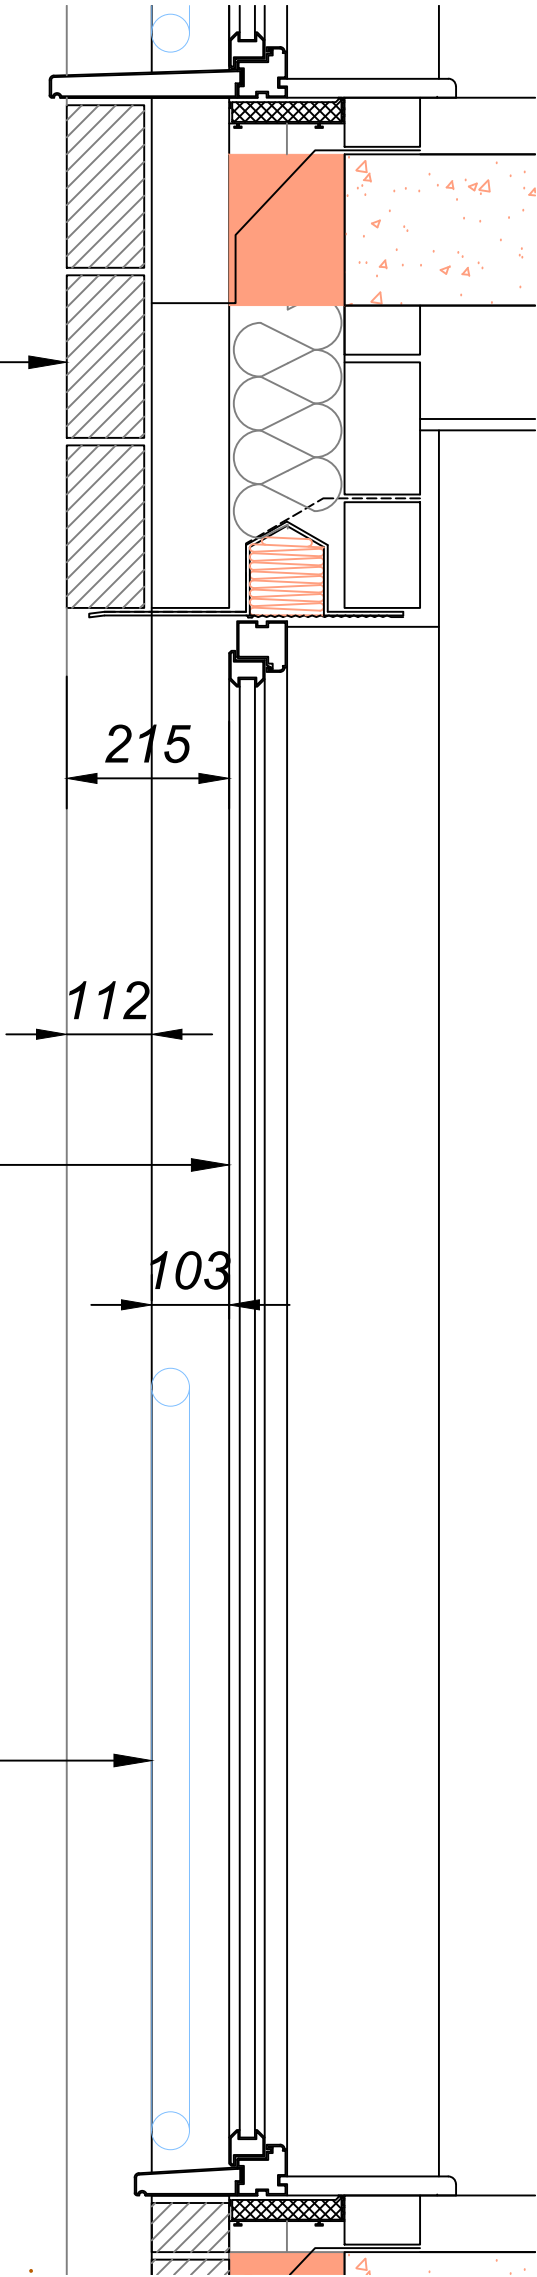

X	x	X	X
REV:	DESCRIPTION:	BY:	DATE:

STEN
ARCHITECTURE

STEN Architecture Ltd
The Studio
Harrison Street
Wakefield
WF1 1PS
Tel: 01924 950985

Web: www.sten-architecture.co.uk
Twitter: [@STEN_arch](https://twitter.com/STEN_arch)
Facebook: [stenarchitectureltd](https://www.facebook.com/stenarchitectureltd)
Linkedin: [Sten Architecture](https://www.linkedin.com/company/sten-architecture)

CLIENT: Triple Jersey Limited

SITE:	Kingsway, Burnage		
TITLE:	TYPE 5 Projecting Panel Detail Sections		
SCALE AT A2:	1:10	DATE:	June 24
PROJECT NO:	2425	DRAWN:	SD
		CHECKED:	SSH
		REVISION:	