


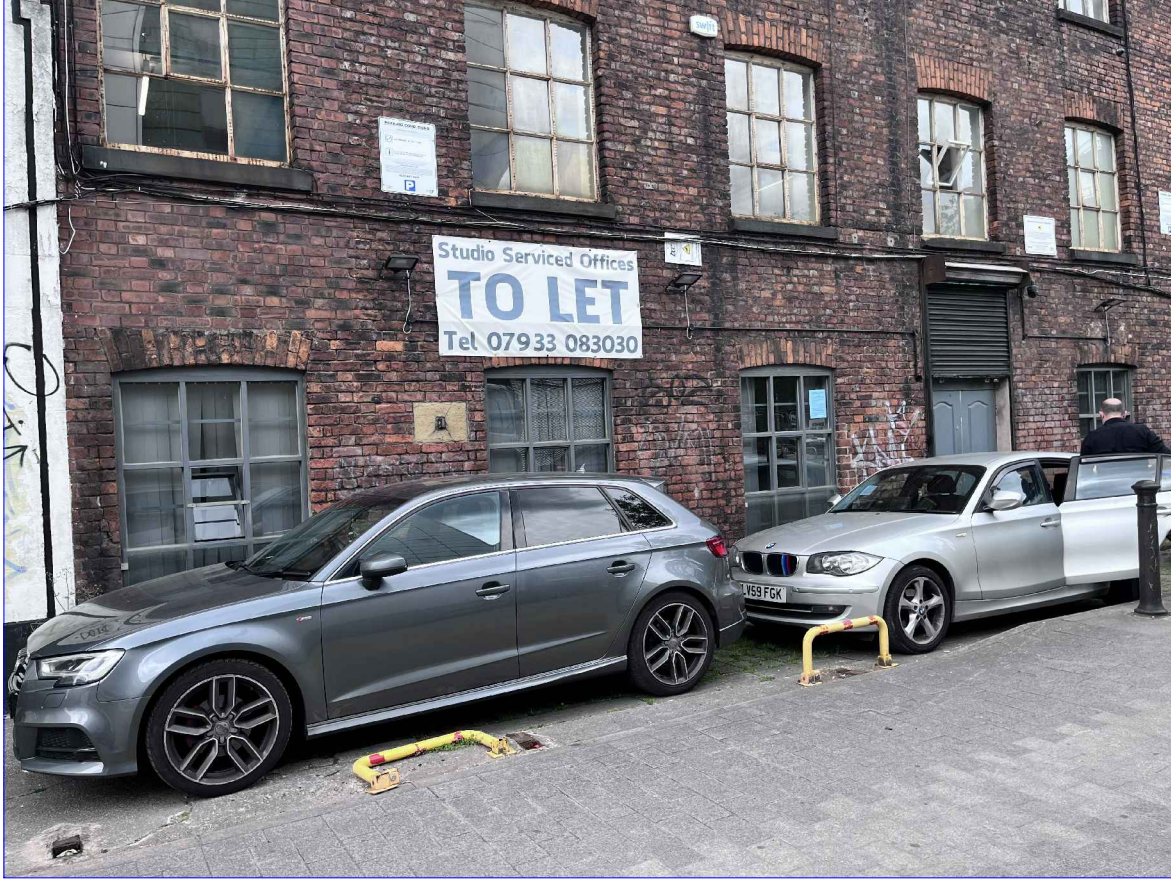

1



2



4



9



12



13




15



16



17

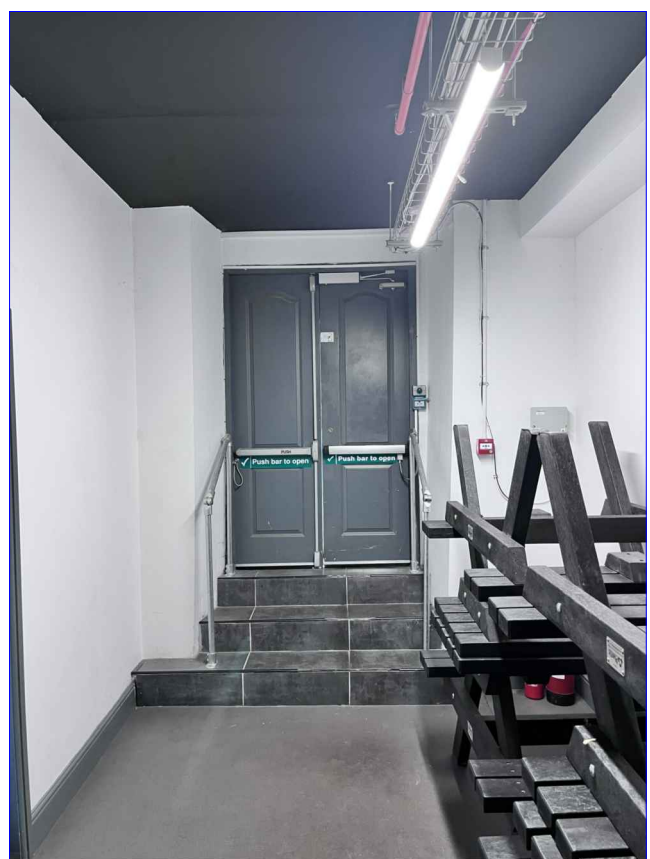

19



23



27



28




30



32



33

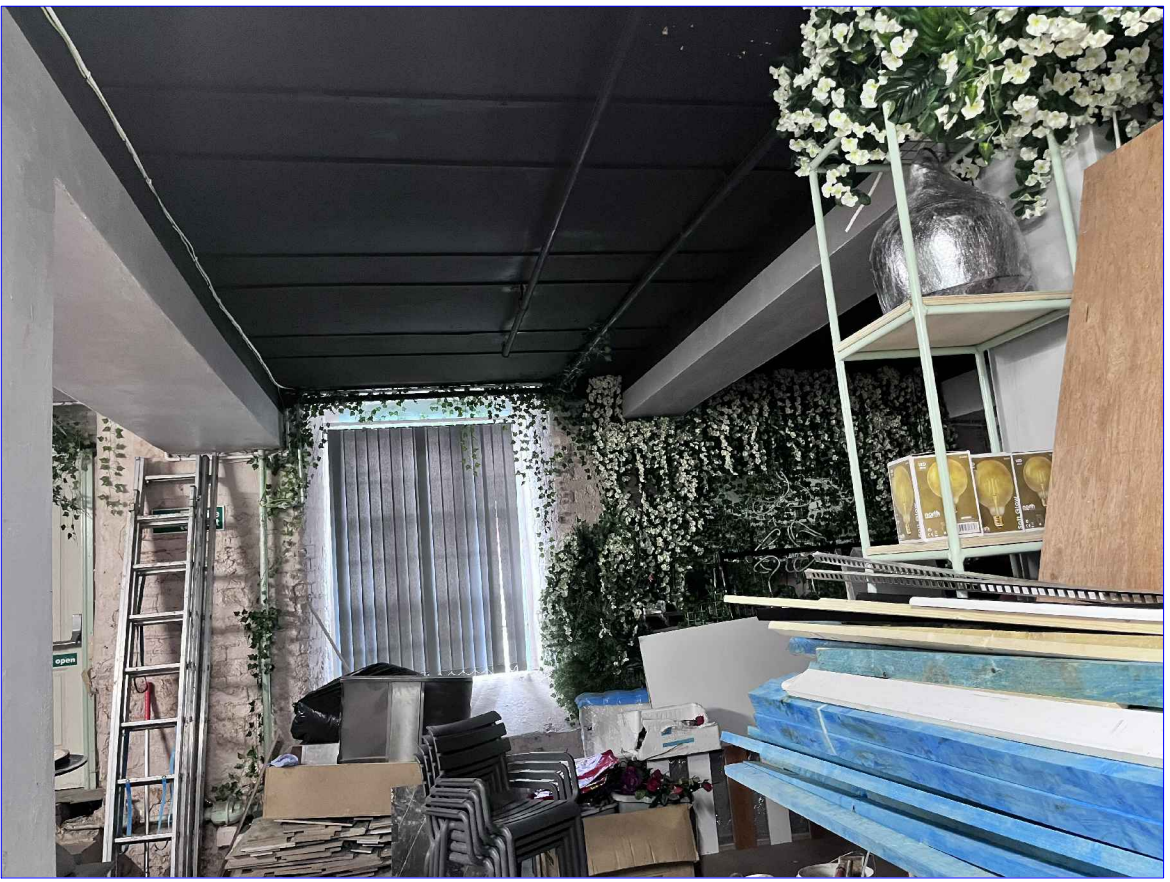

34



39



45

Notes
This drawing is the property of The Intelligent Design Centre Ltd and copyright is reserved by them. This drawing is not to be copied or disclosed by or to any unauthorised persons without the prior written consent of The Intelligent Design Centre Ltd.

Do not scale from this drawing.

All dimensions are to be checked on site prior to construction, manufacture of any components and ordering of materials and equipment.

Any discrepancies are to be reported to the architect for clarification.

All materials and workmanship to be in accordance with the current British Standards and codes of practice.

The photographs in this document relate to drawing 22101-101

Rev Date Drawn by Comments

Client
Mr S Baig

Project
Proposed Change of Use to LGF
Chester St Mill, 8 Chester St, Manchester

Existing photographs

Date June 2023 Drawn by Trinity Woodman Scale 1:100 @ A1

Job No - Dwg No - Rev
22101-111

The Intelligent Design Centre
Creative thinking in architecture, engineering and the built environment
5-11 Eagle Street
Accrington
Lancashire
BB5 1LN
T: 01254 232007
F: 01254 392193
E: info@emal-adc.co.uk
W: intelligentdesigncentre.co.uk