




Manchester **Piccadilly Daily - Planning**

19-25 Piccadilly gardens
Manchester,
M1 1LU

Issue 03 - 22/07/2024



Site map

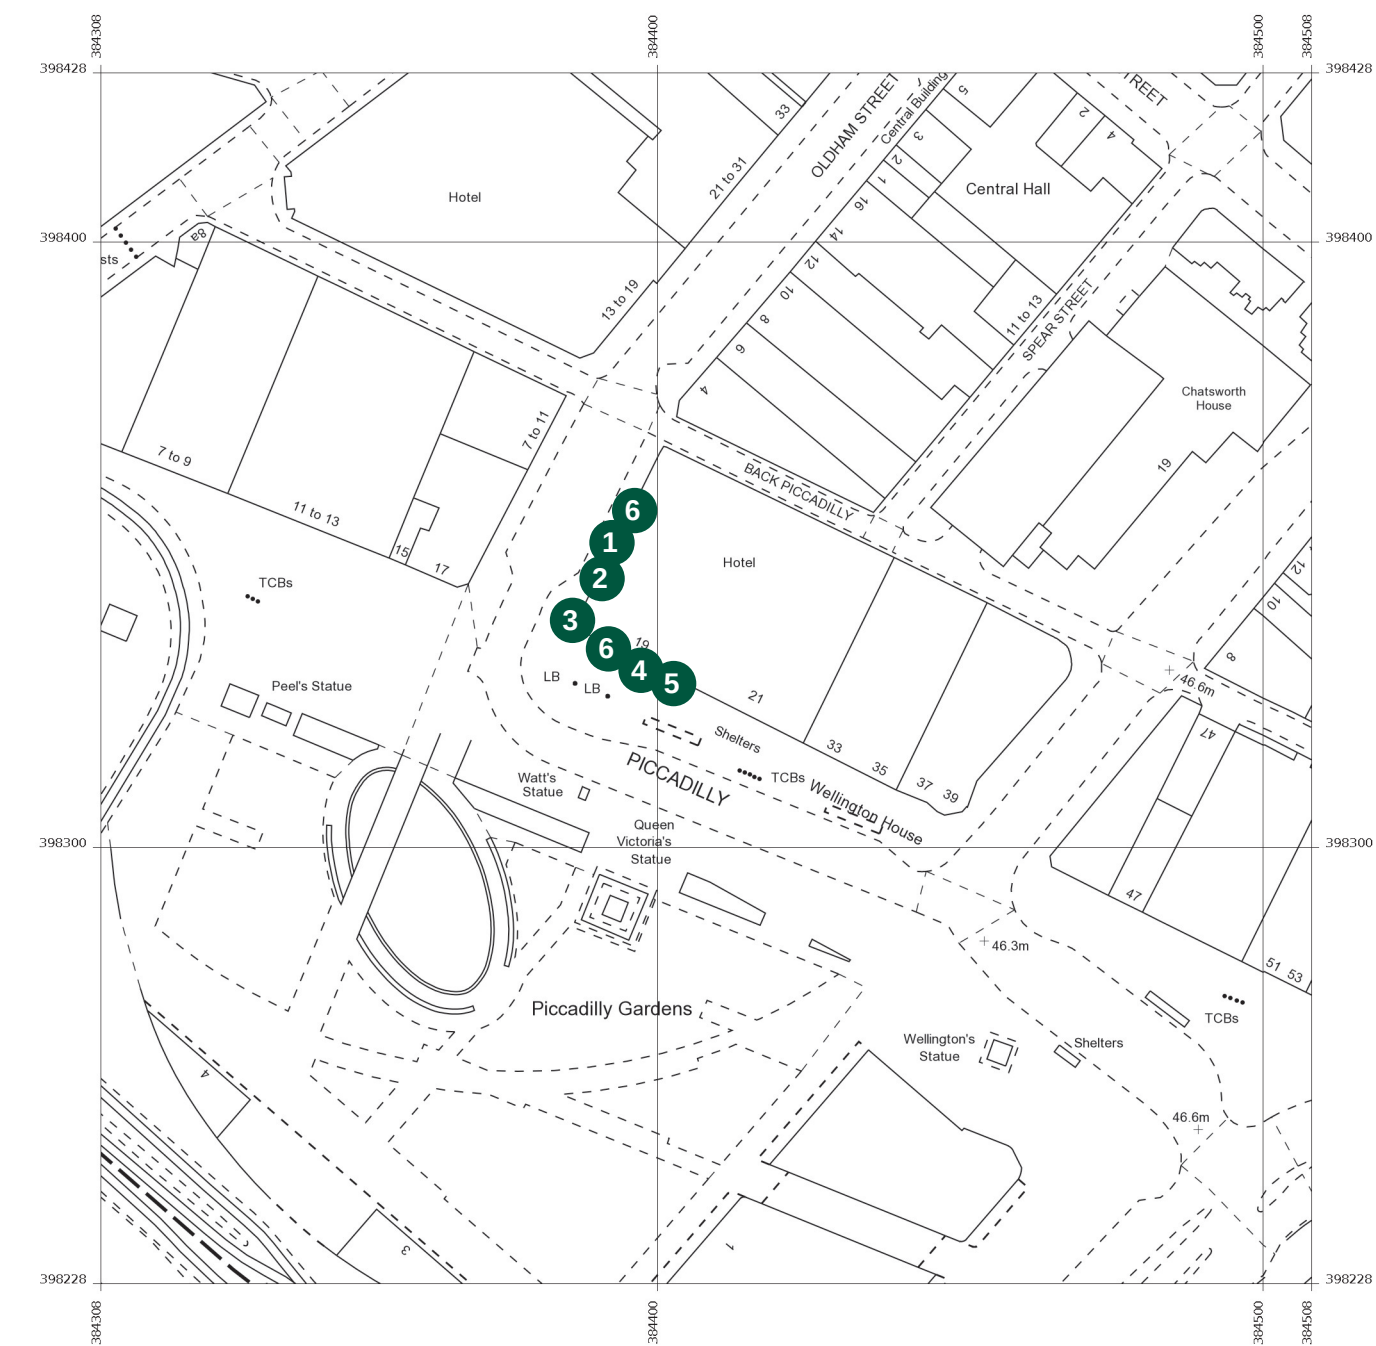

N
Wm Morrison Supermarkets Plc, 19-25,
Piccadilly, Manchester
M1 1LU



- 1 2 Morrisons Daily - Oldham Street
- 3 Morrisons Daily - Corner Curved
- 4 5 Morrisons Daily - Piccadilly
- 6 Internally Illuminated Projection Sign



Site
Morrisons (377)
Manchester Piccadilly

Job Number
141158A
Page
2
Drawing Location
W:\Sales\Morrisons\1 Sites



Scale
as shown @ A3
Issue / Rev
Issue 03

Drawn by
EJ
Checked by
PM

Sales Rep
SMD
Date
01/09/2023



BUTTERFIELD SIGNS LTD
174 Sunbridge Rd
Bradford West Yorkshire
BD1 2RZ
Tel: 01274 722244
Fax: 01274 848996
Web: www.butterfieldsigns.co.uk

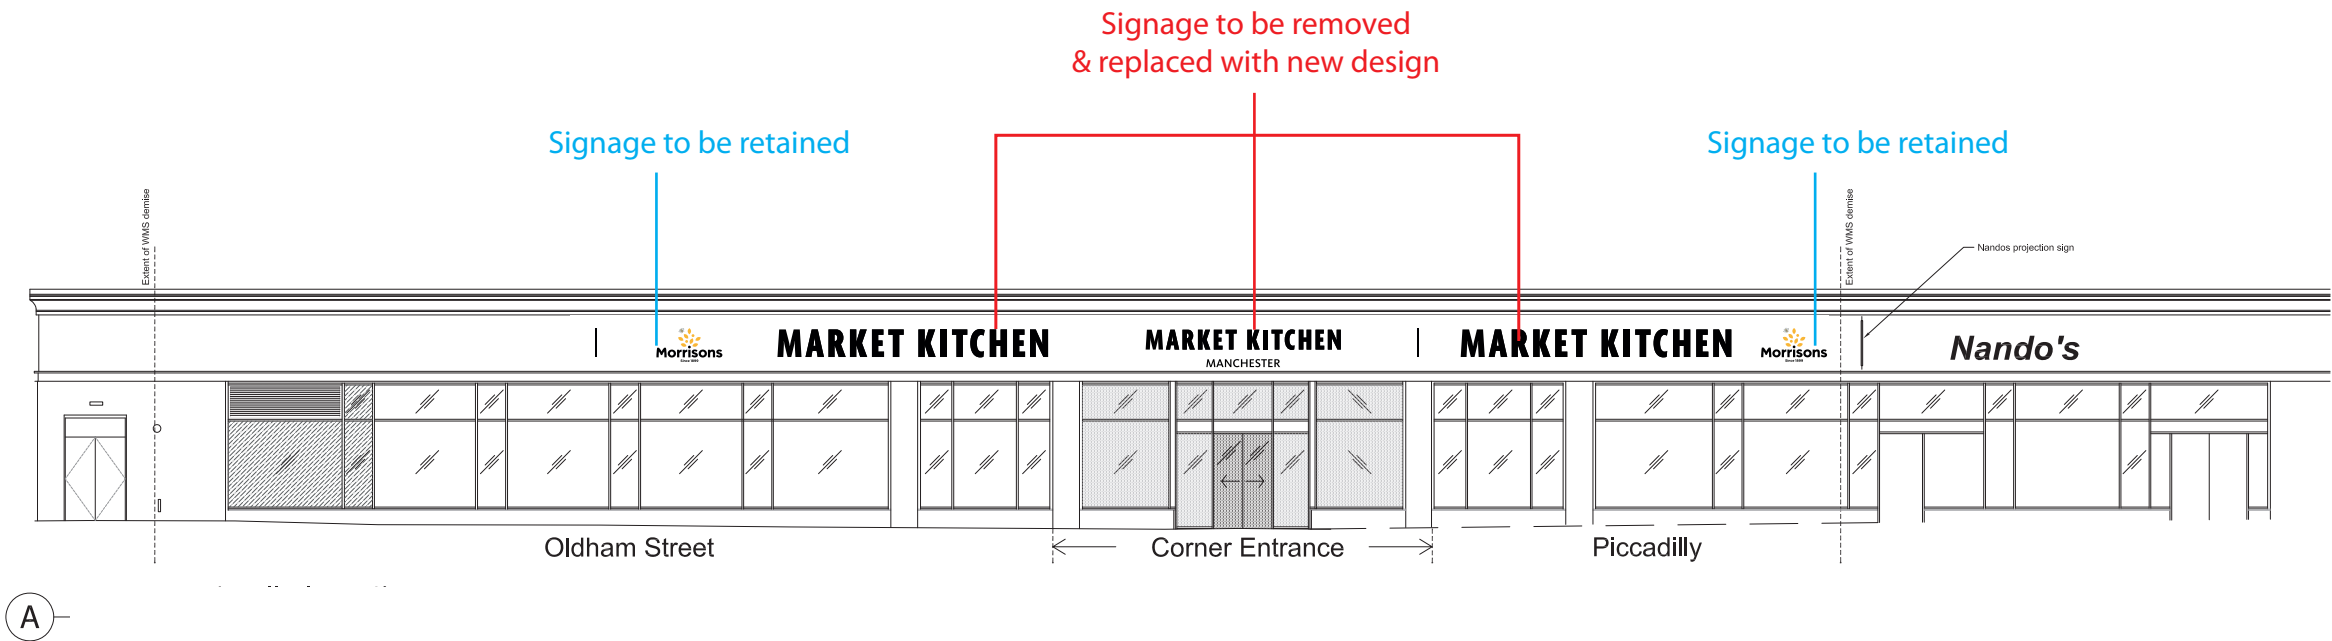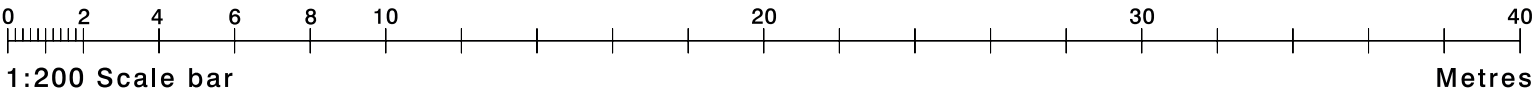

Site
Morrisons (377)
Manchester Piccadilly

Job Number
141158A
Page
3
Drawing Location
W:\Sales\Morrisons\1 Sites

Scale
as shown @ A3
Issue / Rev
Issue 03


Drawn by
EJ
Checked by
PM

Sales Rep
SMD
Date
01/09/2023




BUTTERFIELD SIGNS LTD
174 Sunbridge Rd
Bradford West Yorkshire
BD1 2RZ
Tel: 01274 722244
Fax: 01274 848996
Web: www.butterfieldsigns.co.uk

Proposed Elevations - scale 1:200

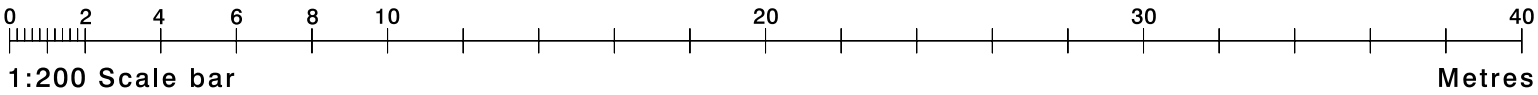

- 1 2 Morrisons Daily - Oldham Street
- 3 Morrisons Daily - Corner Curved
- 4 5 Morrisons Daily - Piccadilly
- 6 Internally Illuminated Projection Sign

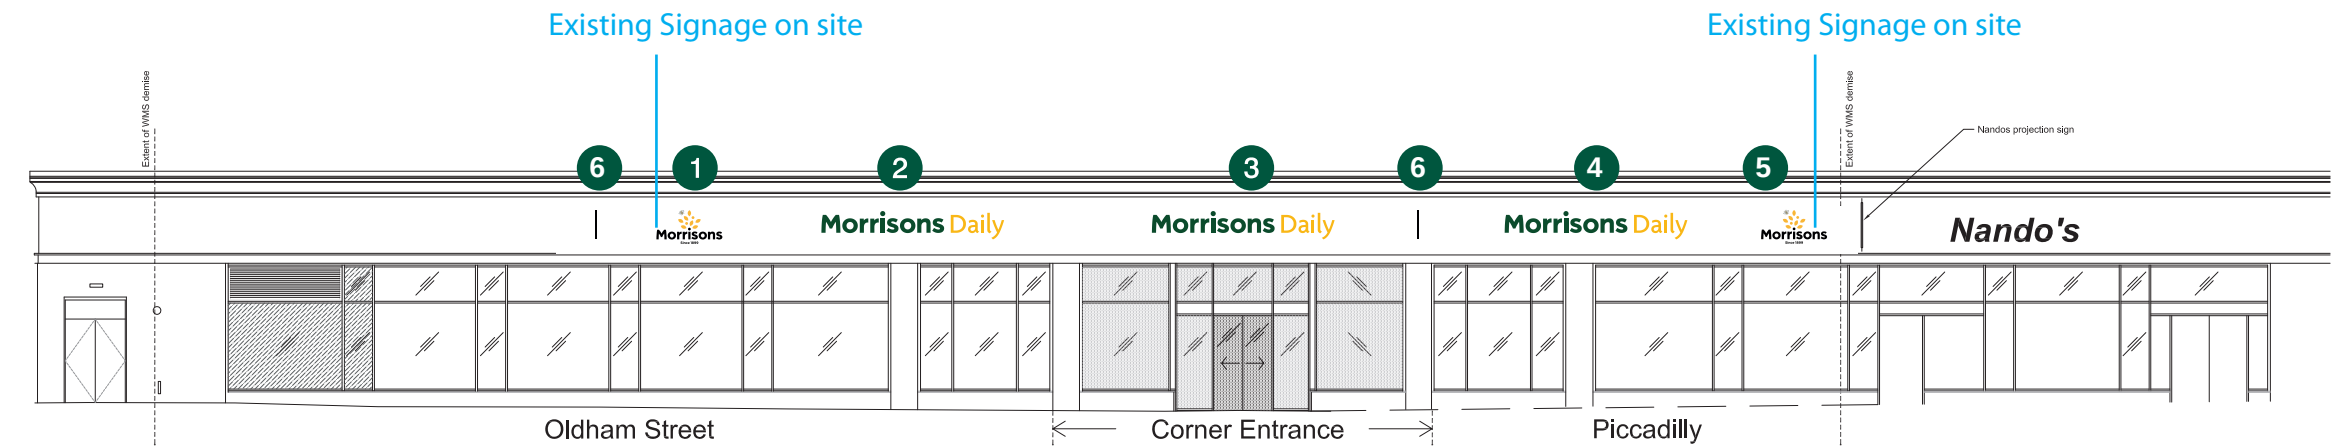

A Proposed Full Elevation



Site
Morrisons (377)
Manchester Piccadilly

Job Number
141158A
Page
4
Drawing Location
W:\Sales\Morrisons\1 Sites

Scale
as shown @ A3
Issue / Rev
Issue 03

Drawn by
EJ
Checked by
PM



Sales Rep
SMD
Date
01/09/2023



BUTTERFIELD SIGNS LTD
174 Sunbridge Rd
Bradford West Yorkshire
BD1 2RZ
Tel: 01274 722244
Fax: 01274 848996
Web: www.butterfieldsigns.co.uk

Sign 1-5 - Morrisons Daily
Halo illuminated builtup stainless steel ‘Morrisons Daily’ letters finished RAL 6005 Green & RAL 1003 Yellow with 100mm returns.
Letters secured with individual locators.
Wiring to be individually linked in and out of render.
Scale: 1:50

N.B: Sign 01 & 05 are existing signs on site
Height from ground level to underside of sign is 4520mm

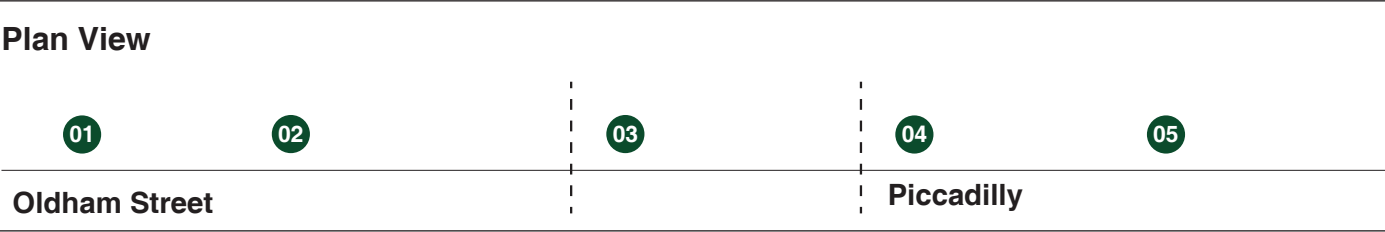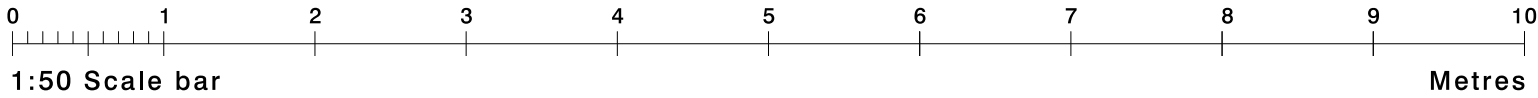

(Existing)
Oldham Street



(Proposed)

Oldham Street
Sign 1 - **existing sign on site**

Sign 2:



CURVED
Sign 3:



Piccadilly (Proposed)

Sign 4:



Sign 5 - **existing sign on site**



Site
Morrisons (377)
Manchester Piccadilly

Job Number
141158A
Page
5
Drawing Location
W:\Sales\Morrisons\1 Sites

Scale
as shown @ A3
Issue / Rev
Issue 03



Drawn by
EJ
Checked by
PM

Sales Rep
SMD
Date
01/09/2023



BUTTERFIELD SIGNS LTD
174 Sunbridge Rd
Bradford West Yorkshire
BD1 2RZ
Tel: 01274 722244
Fax: 01274 848996
Web: www.butterfieldsigns.co.uk

Sign 2, 3 & 4 - Morrisons Daily Built up letters
Section Through - Scale 1:10

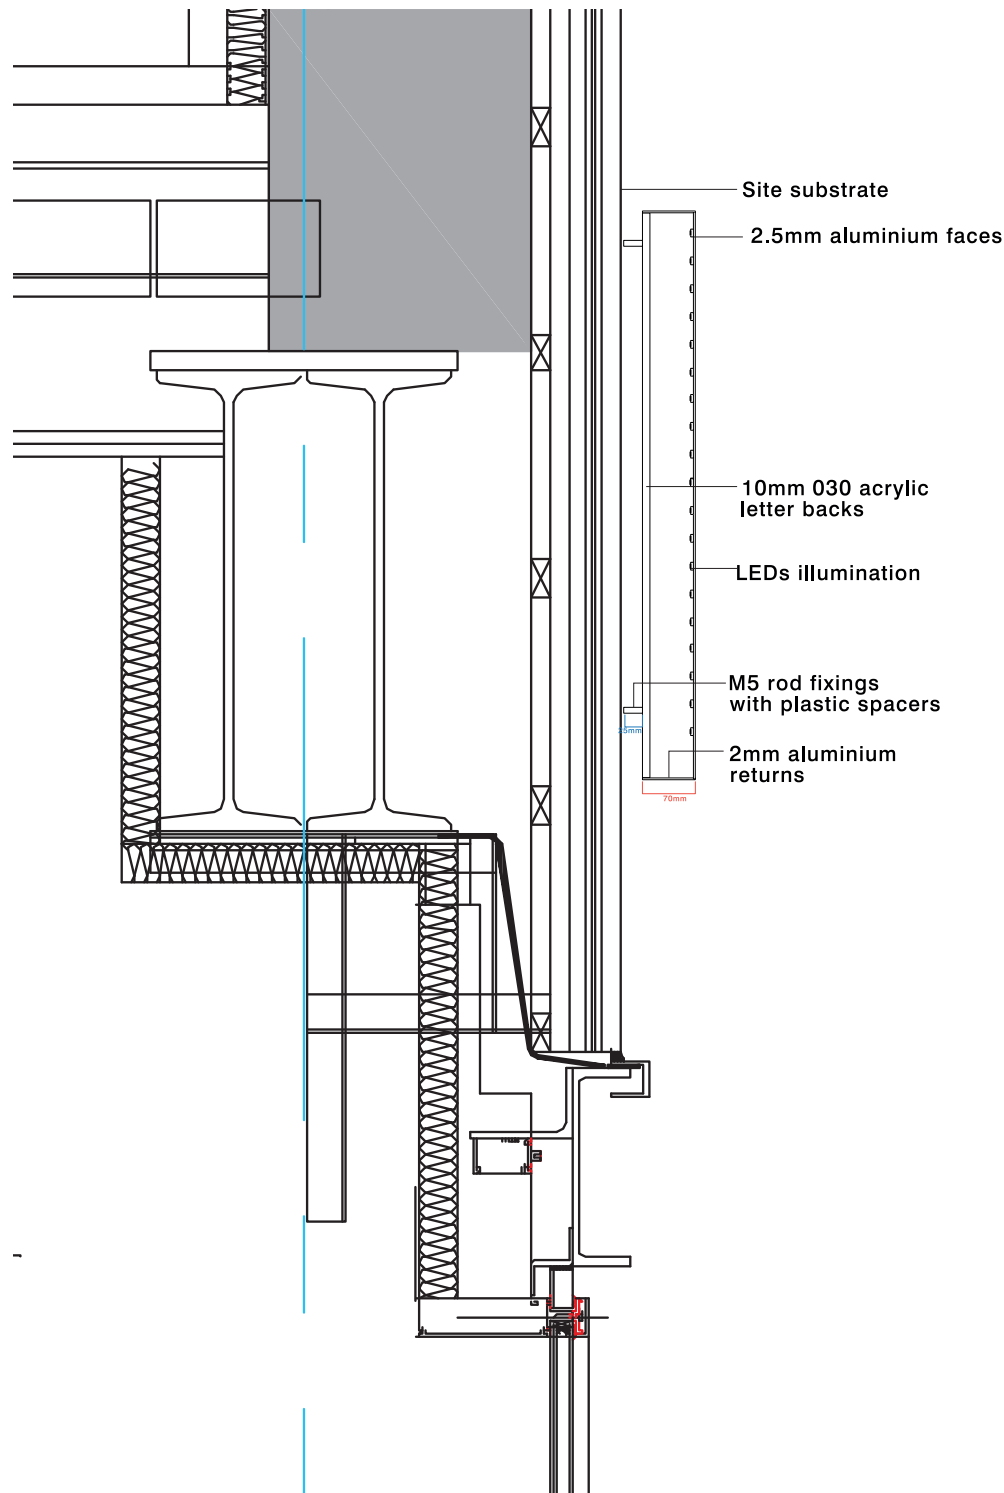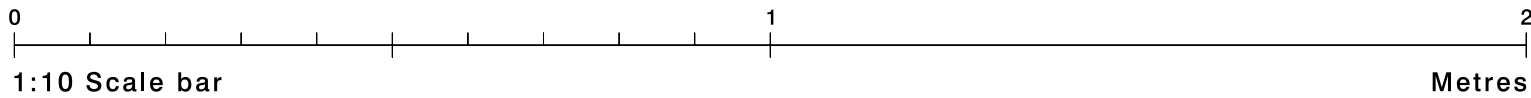

Site
Morrisons (377)
Manchester Piccadilly

Job Number
141158A
Page
6
Drawing Location
W:\Sales\Morrisons\1 Sites

Scale
as shown @ A3
Issue / Rev
Issue 03

Drawn by
EJ
Checked by
PM

Sales Rep
SMD
Date
01/09/2023



BUTTERFIELD SIGNS LTD
174 Sunbridge Rd
Bradford West Yorkshire
BD1 2RZ
Tel: 01274 722244
Fax: 01274 848996
Web: www.butterfieldsigns.co.uk


Sign 6 - Internally illuminated projection sign

Rimless opal acrylic faces with stainless steel returns
finished RAL 6005 Green & RAL 1003 Yellow.
Complete with fret cut vinyl applied to face.
To be fixed to existing framework.


Size: As Shown

Scale: 1:10

Height from ground level to underside of sign is 4430mm

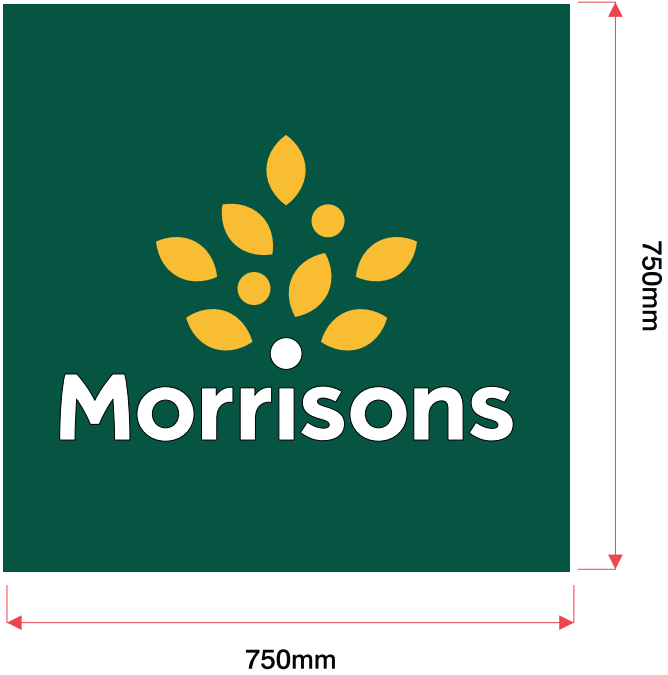

Section Through - Scale: 1:10

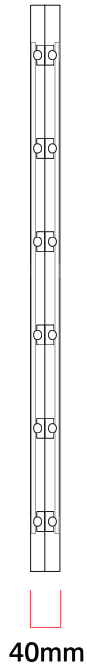

Proposed



Existing



Site
Morrisons (377)
Manchester Piccadilly

Job Number
141158A

Page
7

Drawing Location
W:\Sales\Morrisons\1 Sites

Scale
as shown @ A3
Issue / Rev
Issue 03

Drawn by
EJ
Checked by
PM

Sales Rep
SMD
Date
01/09/2023



BUTTERFIELD SIGNS LTD
174 Sunbridge Rd
Bradford West Yorkshire
BD1 2RZ
Tel: 01274 722244
Fax: 01274 848996
Web: www.butterfieldsigns.co.uk