


Pld Stamp: C:\Users\m155\My Documents\The University of Manchester\8721 Hulme Hall - Plymouth - roof renewal\05 Drawings & Specifications\2 Existing\WG026AC-F000.dwg

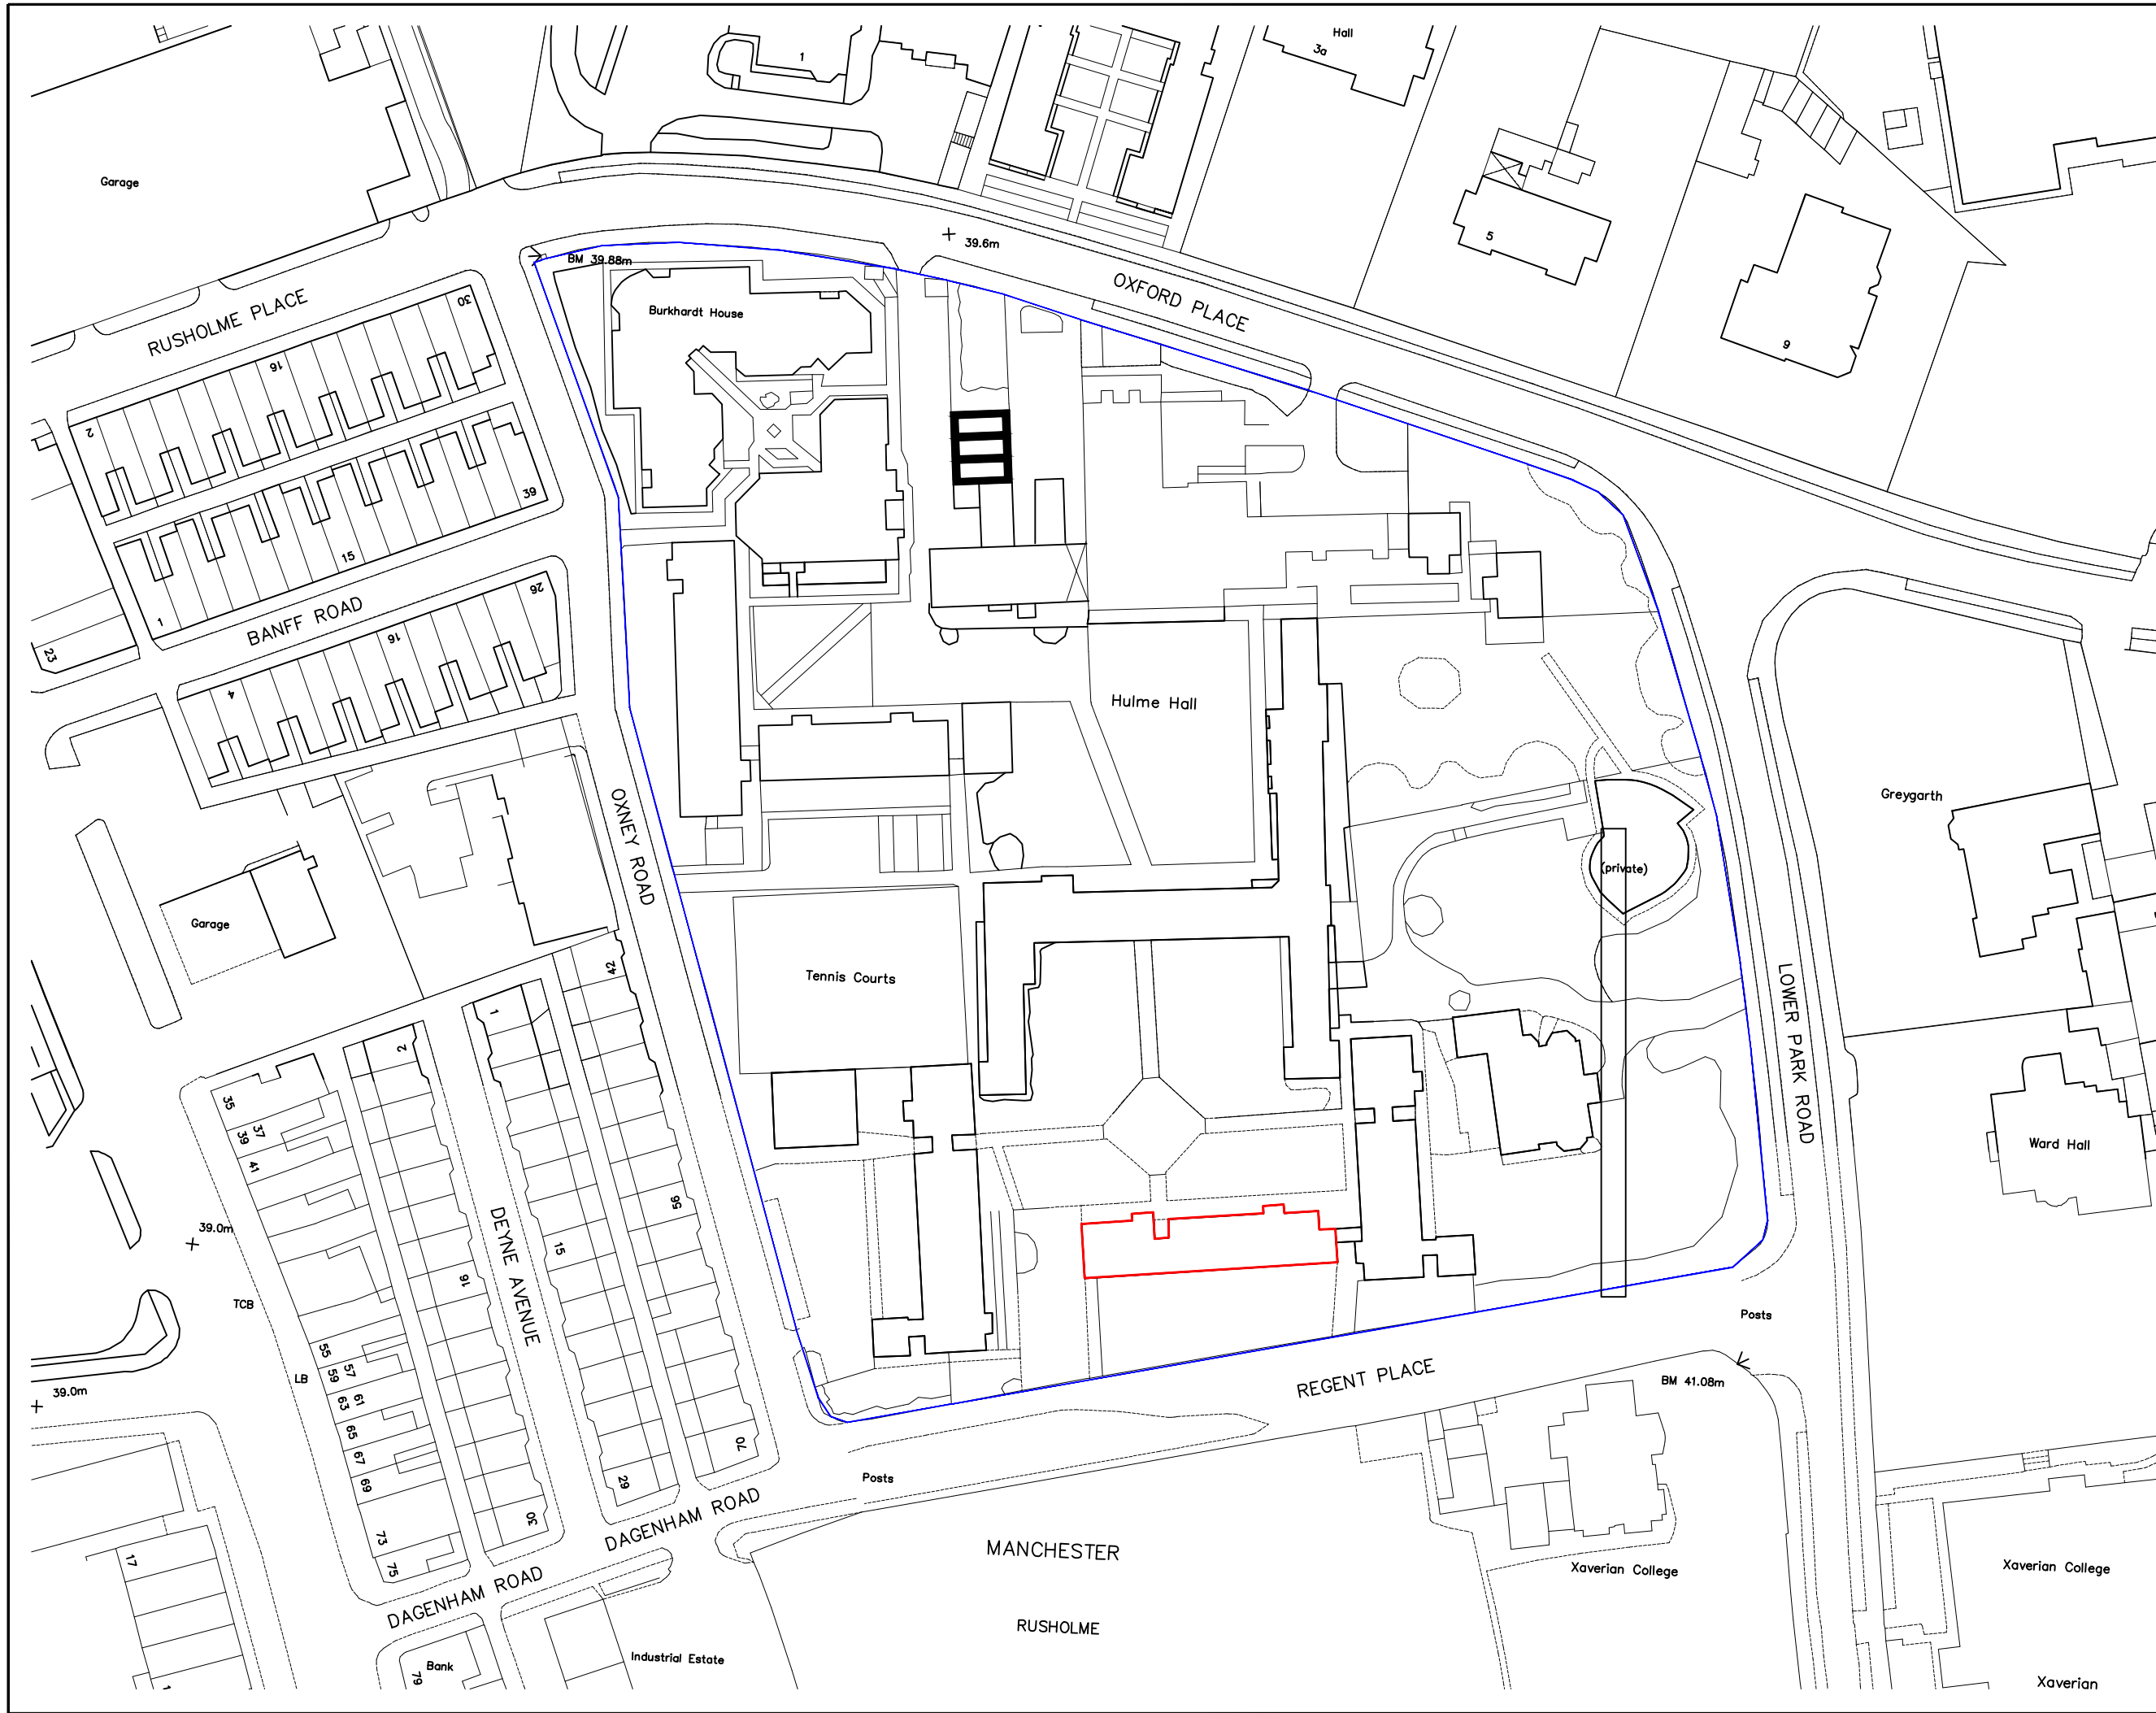

- NOTES
- DO NOT SCALE FROM THIS DRAWING.
 - ALL MEASUREMENTS ARE IN MILLIMETERS UNLESS STATED OTHERWISE.
 - THIS DRAWING IS TO BE READ IN CONJUNCTION WITH THE SPECIFICATION AND ALL RELEVANT ARCHITECTURAL, ELECTRICAL, MECHANICAL AND STRUCTURAL DRAWINGS.
 - © UNIVERSITY OF MANCHESTER. THIS DRAWING MUST NOT BE REPRODUCED WITHOUT PERMISSION.
 - DIRECTORATE OF ESTATES AND FACILITIES TO BE NOTIFIED OF ANY DISCREPANCIES.

Rev	Description	Rev	By	Chkd	Auth

MANCHESTER
1824

The University of Manchester
Directorate of Estates and Facilities
Beyer Building
The University of Manchester
Oxford Road
Manchester
M13 9PL

Drawing Status **PLANNING**

Project
PLYMOUTH ROOF RENEWAL

Building Name	Building No.
PLYMOUTH	045AH
Site Name	
VICTORIA PARK	
Sub Site Name	

Drawing Title
LOCATION PLAN

PM	Drawn	Checked	Authorised
JW	JW	-	-
Scale @ A3	Date	Date	Date
1:1000	20-09-24	-	-
Drawing No.	Revision		
8721 - A101	-		