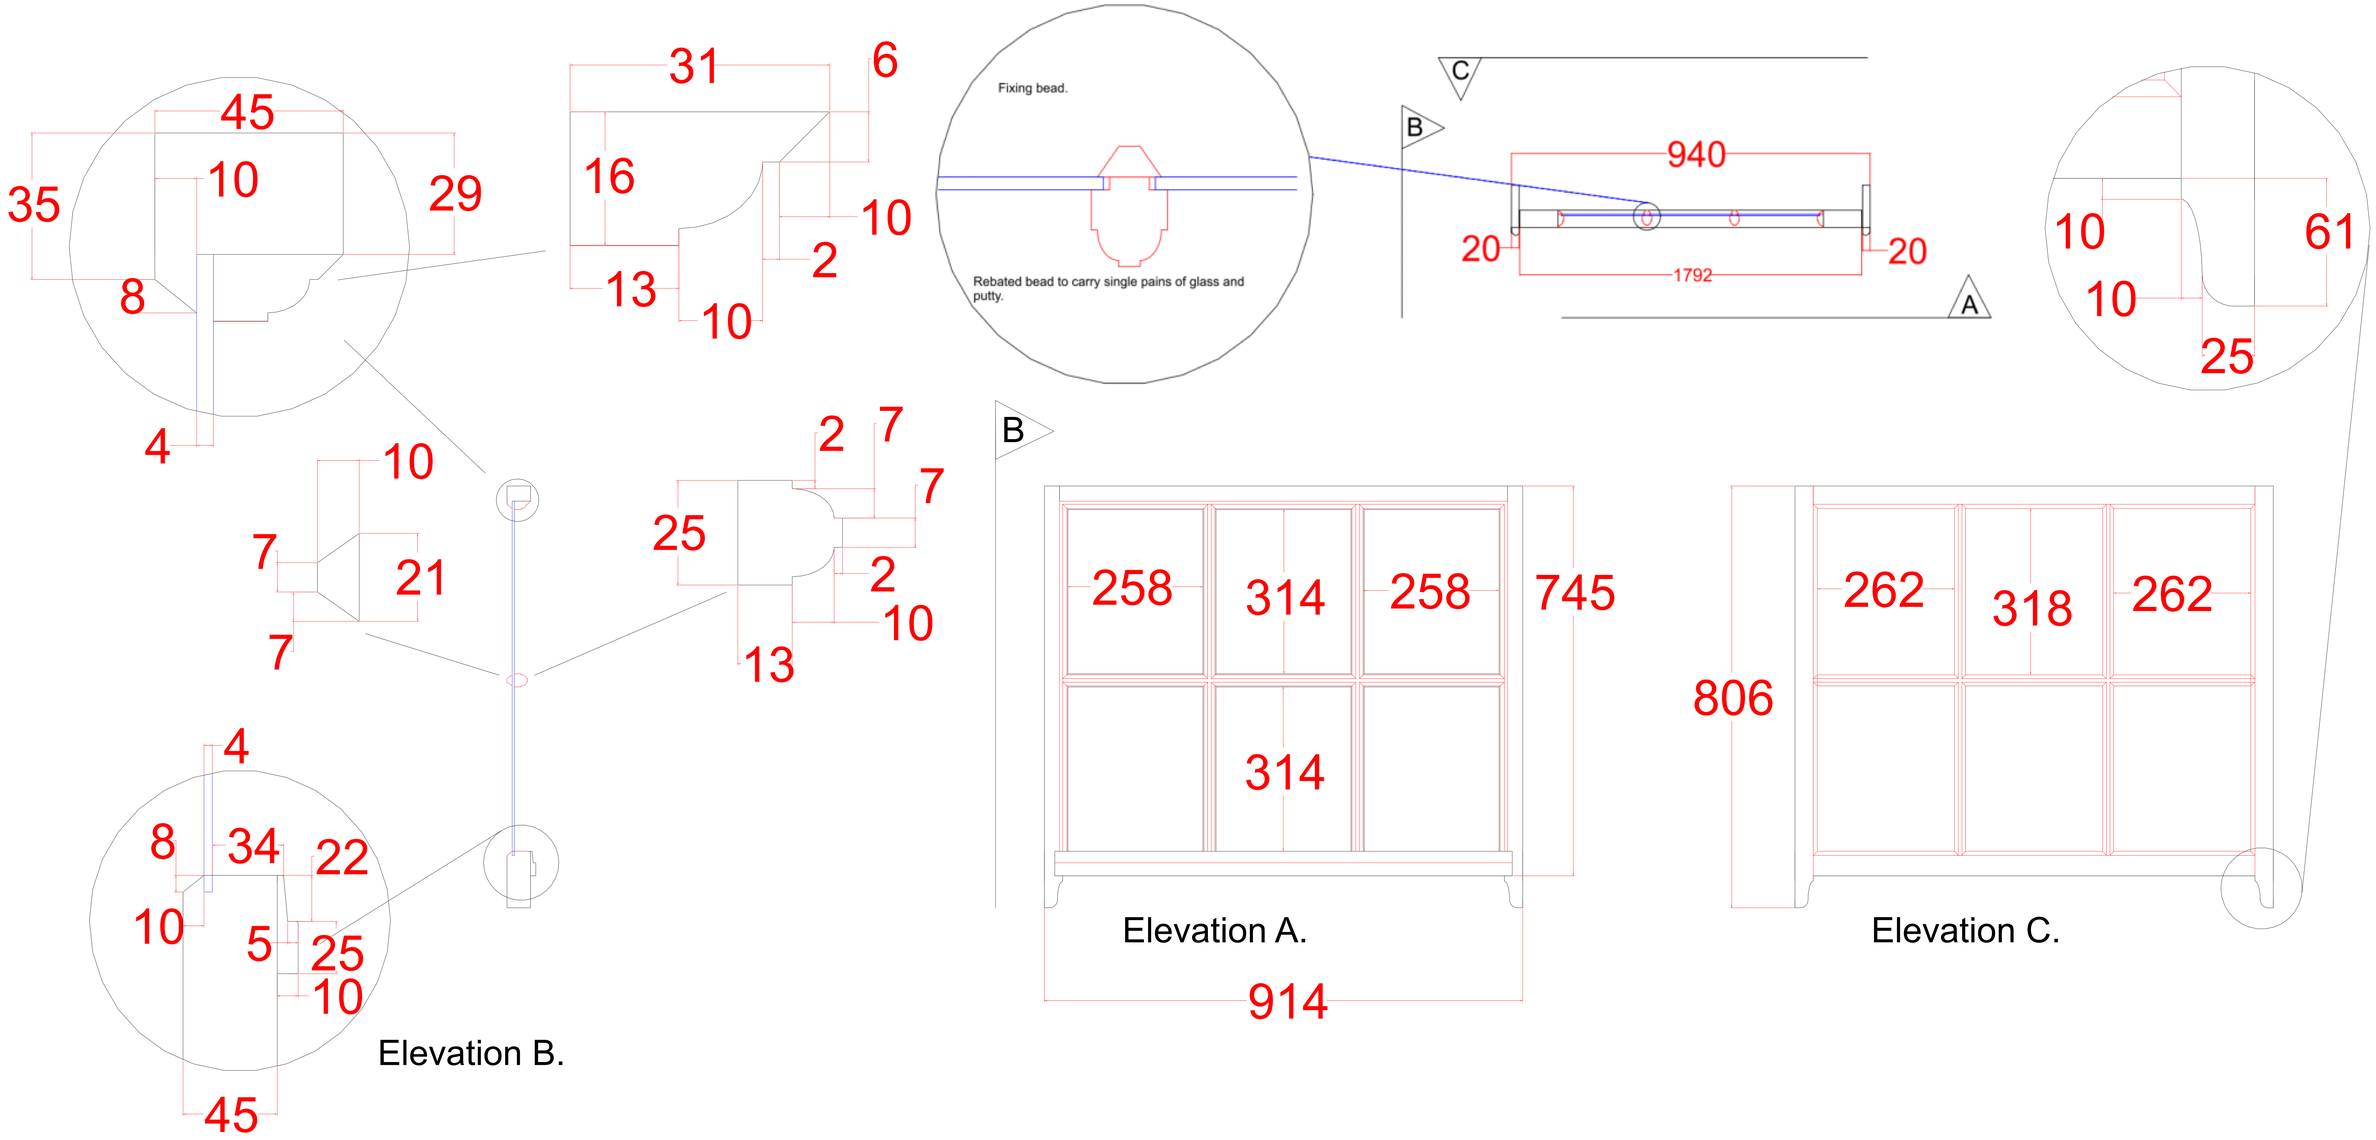

CNM Joinery	Client :	Drawing title : sash window frames.	Drawing by : Michael White.	Drawing not to scale. All measurements in mm. Blue lines indicate glass. Red lines indicate beading.
	DWG REV : A	Project : Sunlight House.	Date : 25/09/2024	