A3

Studio Charrette will not be responsible for any principal desiger duties under CDM 2015.
No site work is to be carried out until permissions are in place. Site searches to carried out before any works to site.
All structural elemental/associated calculations to be confirmed and provided by structural engineer.

NOTES:

This drawing is not a working drawing, and is only for the purpose of the following:-

A- Planning Submission

The main contractor is responsible for Informing the lead designer of any discrepency on, or between, this drawing and any other relevant document.


All existing walls, foundations and lintels or other structural items are to be confirmed load bearing and adequate for increased loading where relevant prior to work commencing.

Any existing walls to be removed are to be confirmed non - loadbearing prior to removal.

Boundaries, angles, and dimensions are to be checked by the main contractor prior to work commencing.

Written dimesions only to be used from this drawing. If in doubt consult the lead designer for clarification.


All measurements are based on a remote survey and provided by the client, this is not for the construction.

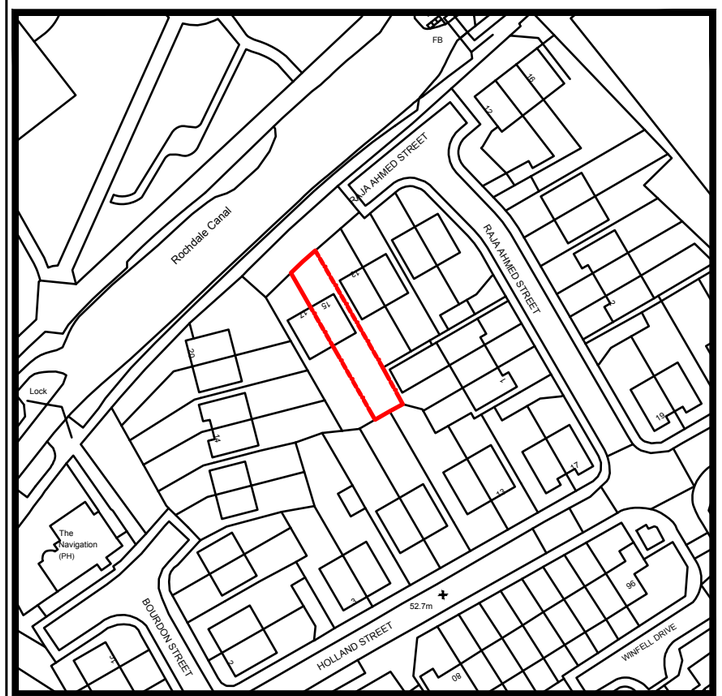

Location plan 1:1250

0 25 50 75m


scale 1:1250

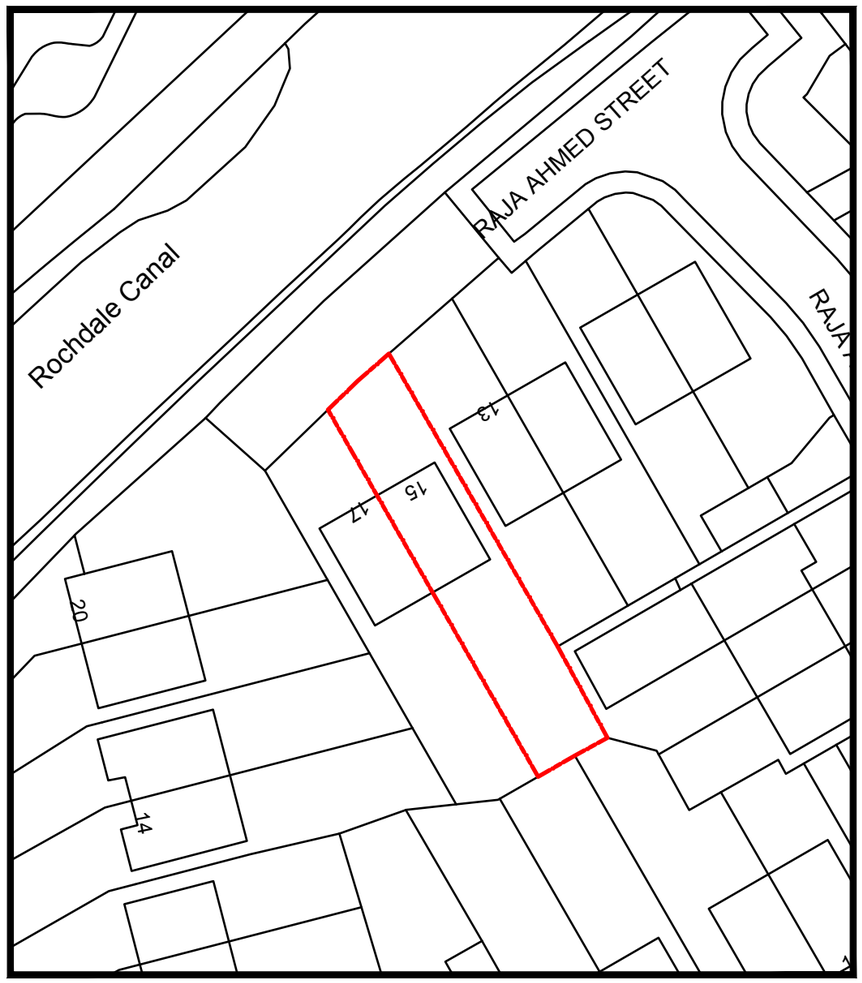

Previous Block plan 1:500

0 10 20 30m

scale 1:500

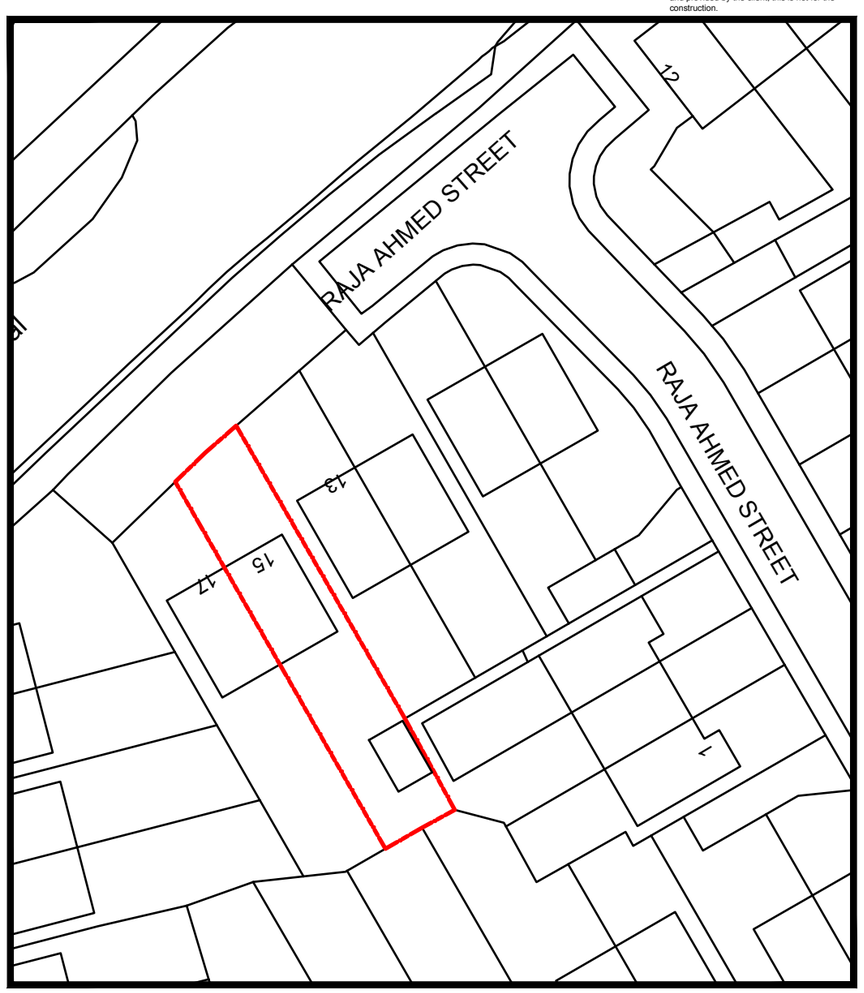

Existing Block plan 1:500

0 10 20 30m

scale 1:500

STUDIO CHARRETTE
A: The Clubhouse, 50 Grosvenor Hill, London, W1K 3QT
W: www.studiocharrette.co.uk

Client
Gareth Coleman

Project Title
15 Raja Ahmed Street, M40 7RY

Drawing Title
Location and Block Plans

Drawing No. P1
Rev

Scale @ A3
1 : 1250
1 : 500

Date 23.08.2024

Created By SC

Check By SC

Planning	
Building Control	
Client	
Sketch	
Information	

This drawing and the copyright, design rights and all other intellectual property rights in it belong to Studio Charrette and may not be reproduced or used in any manner without our prior written consent. This drawing is not to be copied or divulged to a third party without written permission.