


elevation — section

gutter box

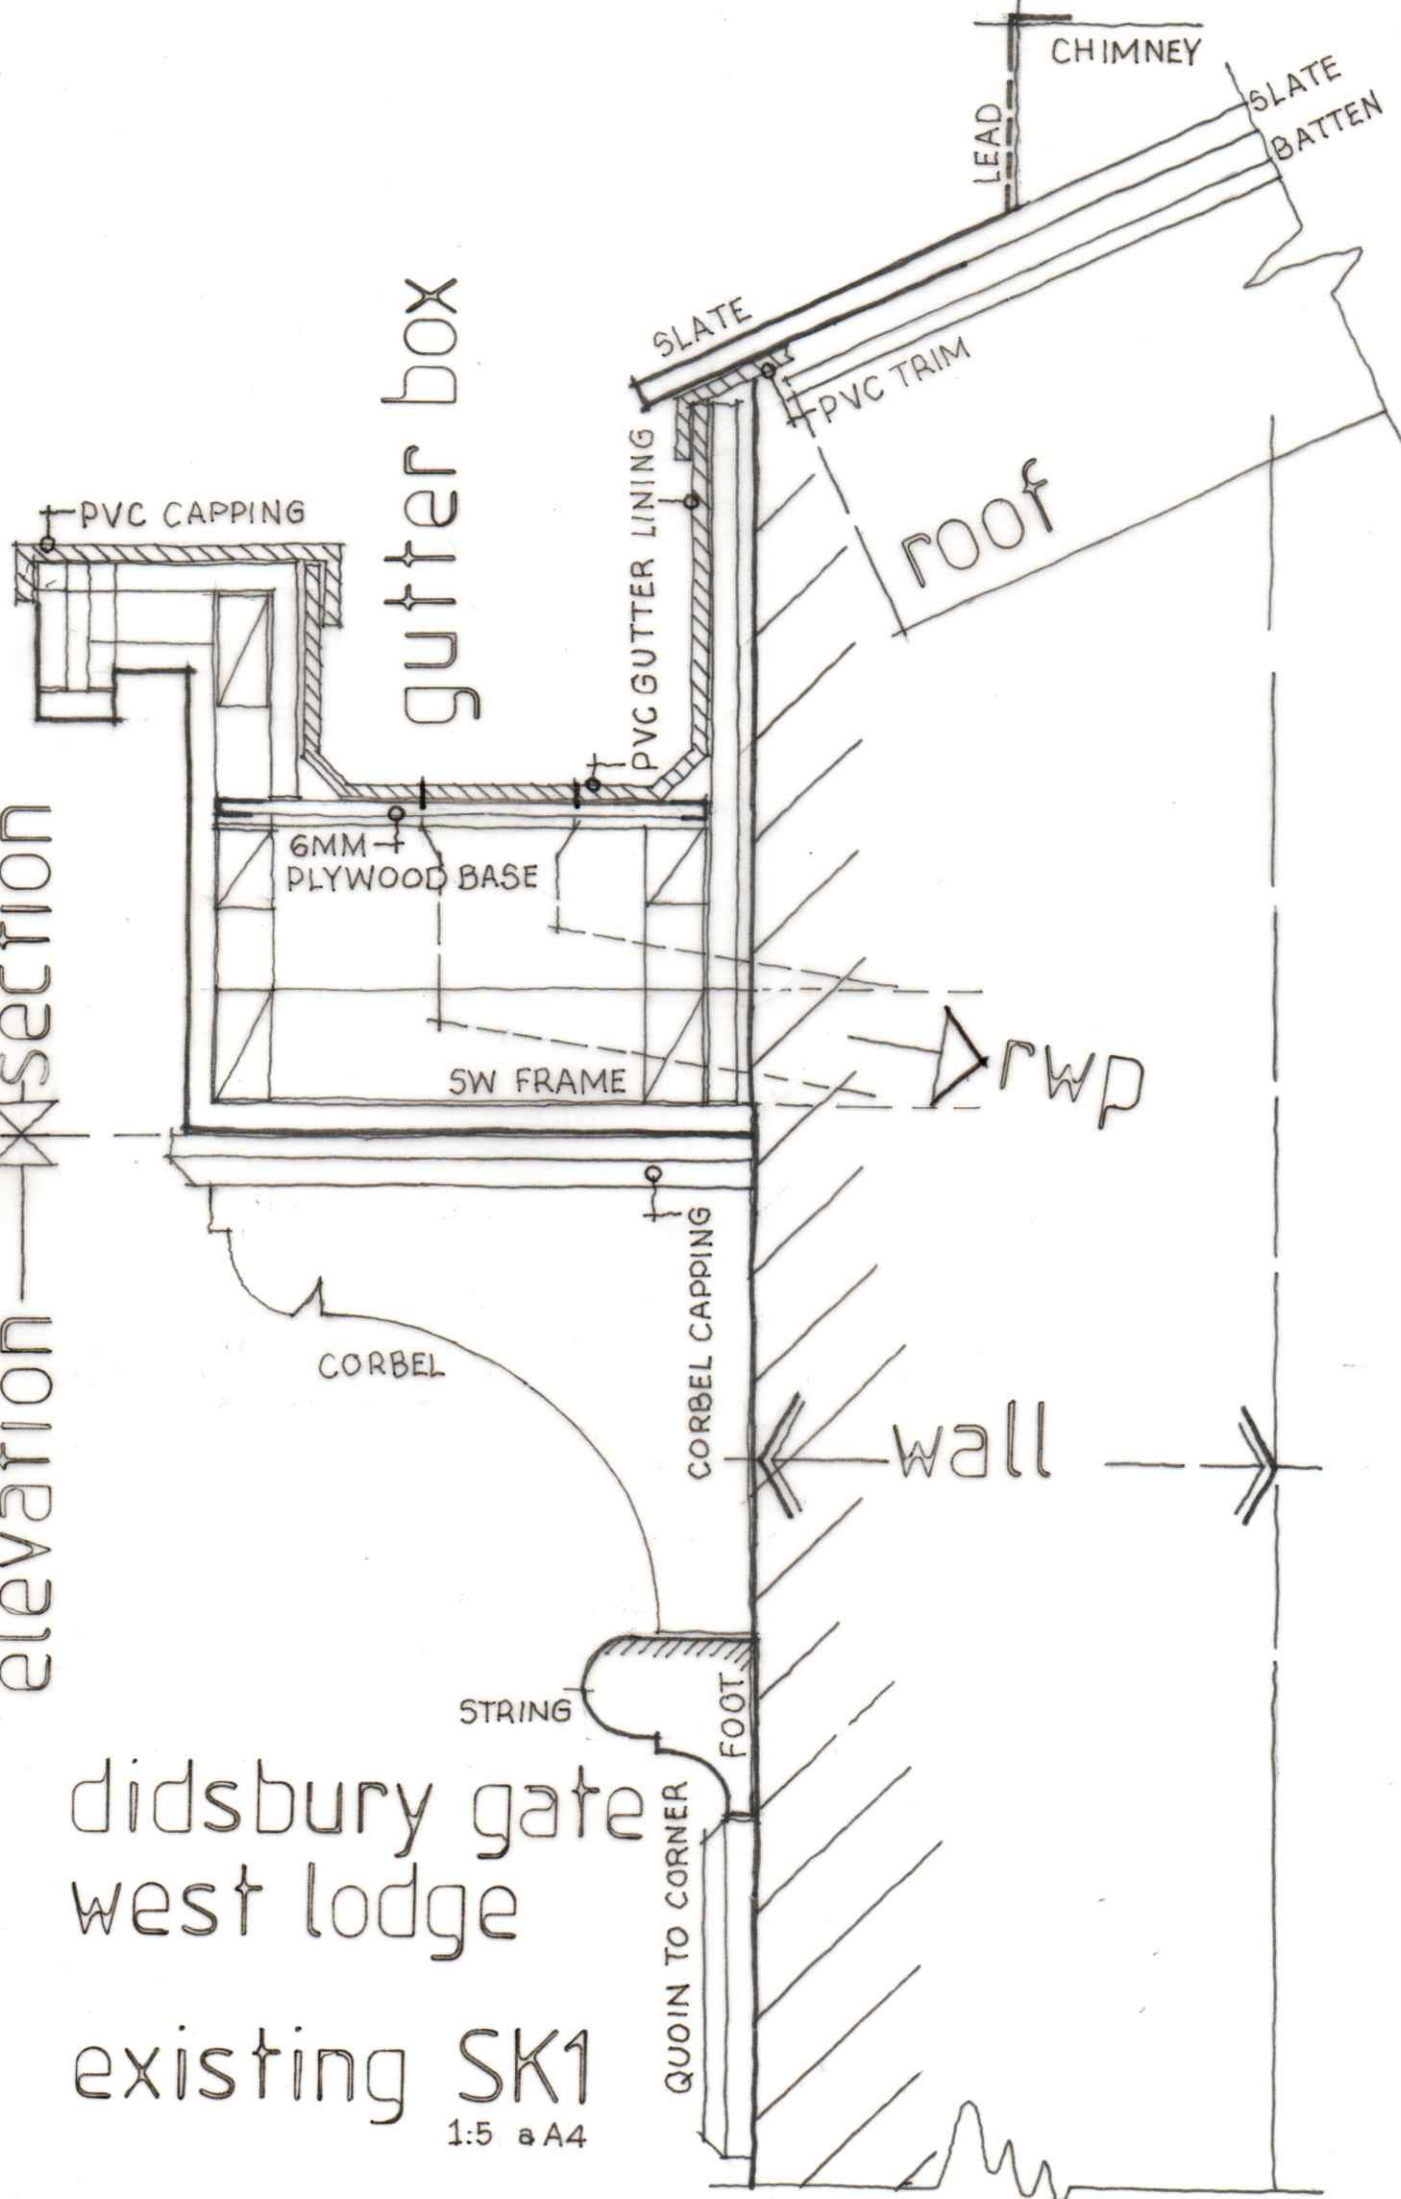

didsbury gate  
west lodge

existing SK1  
1:5 aA4