


No part of this drawing or data file may be reproduced without prior written permission of the Manchester City Council or approved representative.
Contains OS data © Crown copyright and database 2024. Ordnance Survey 100019568.

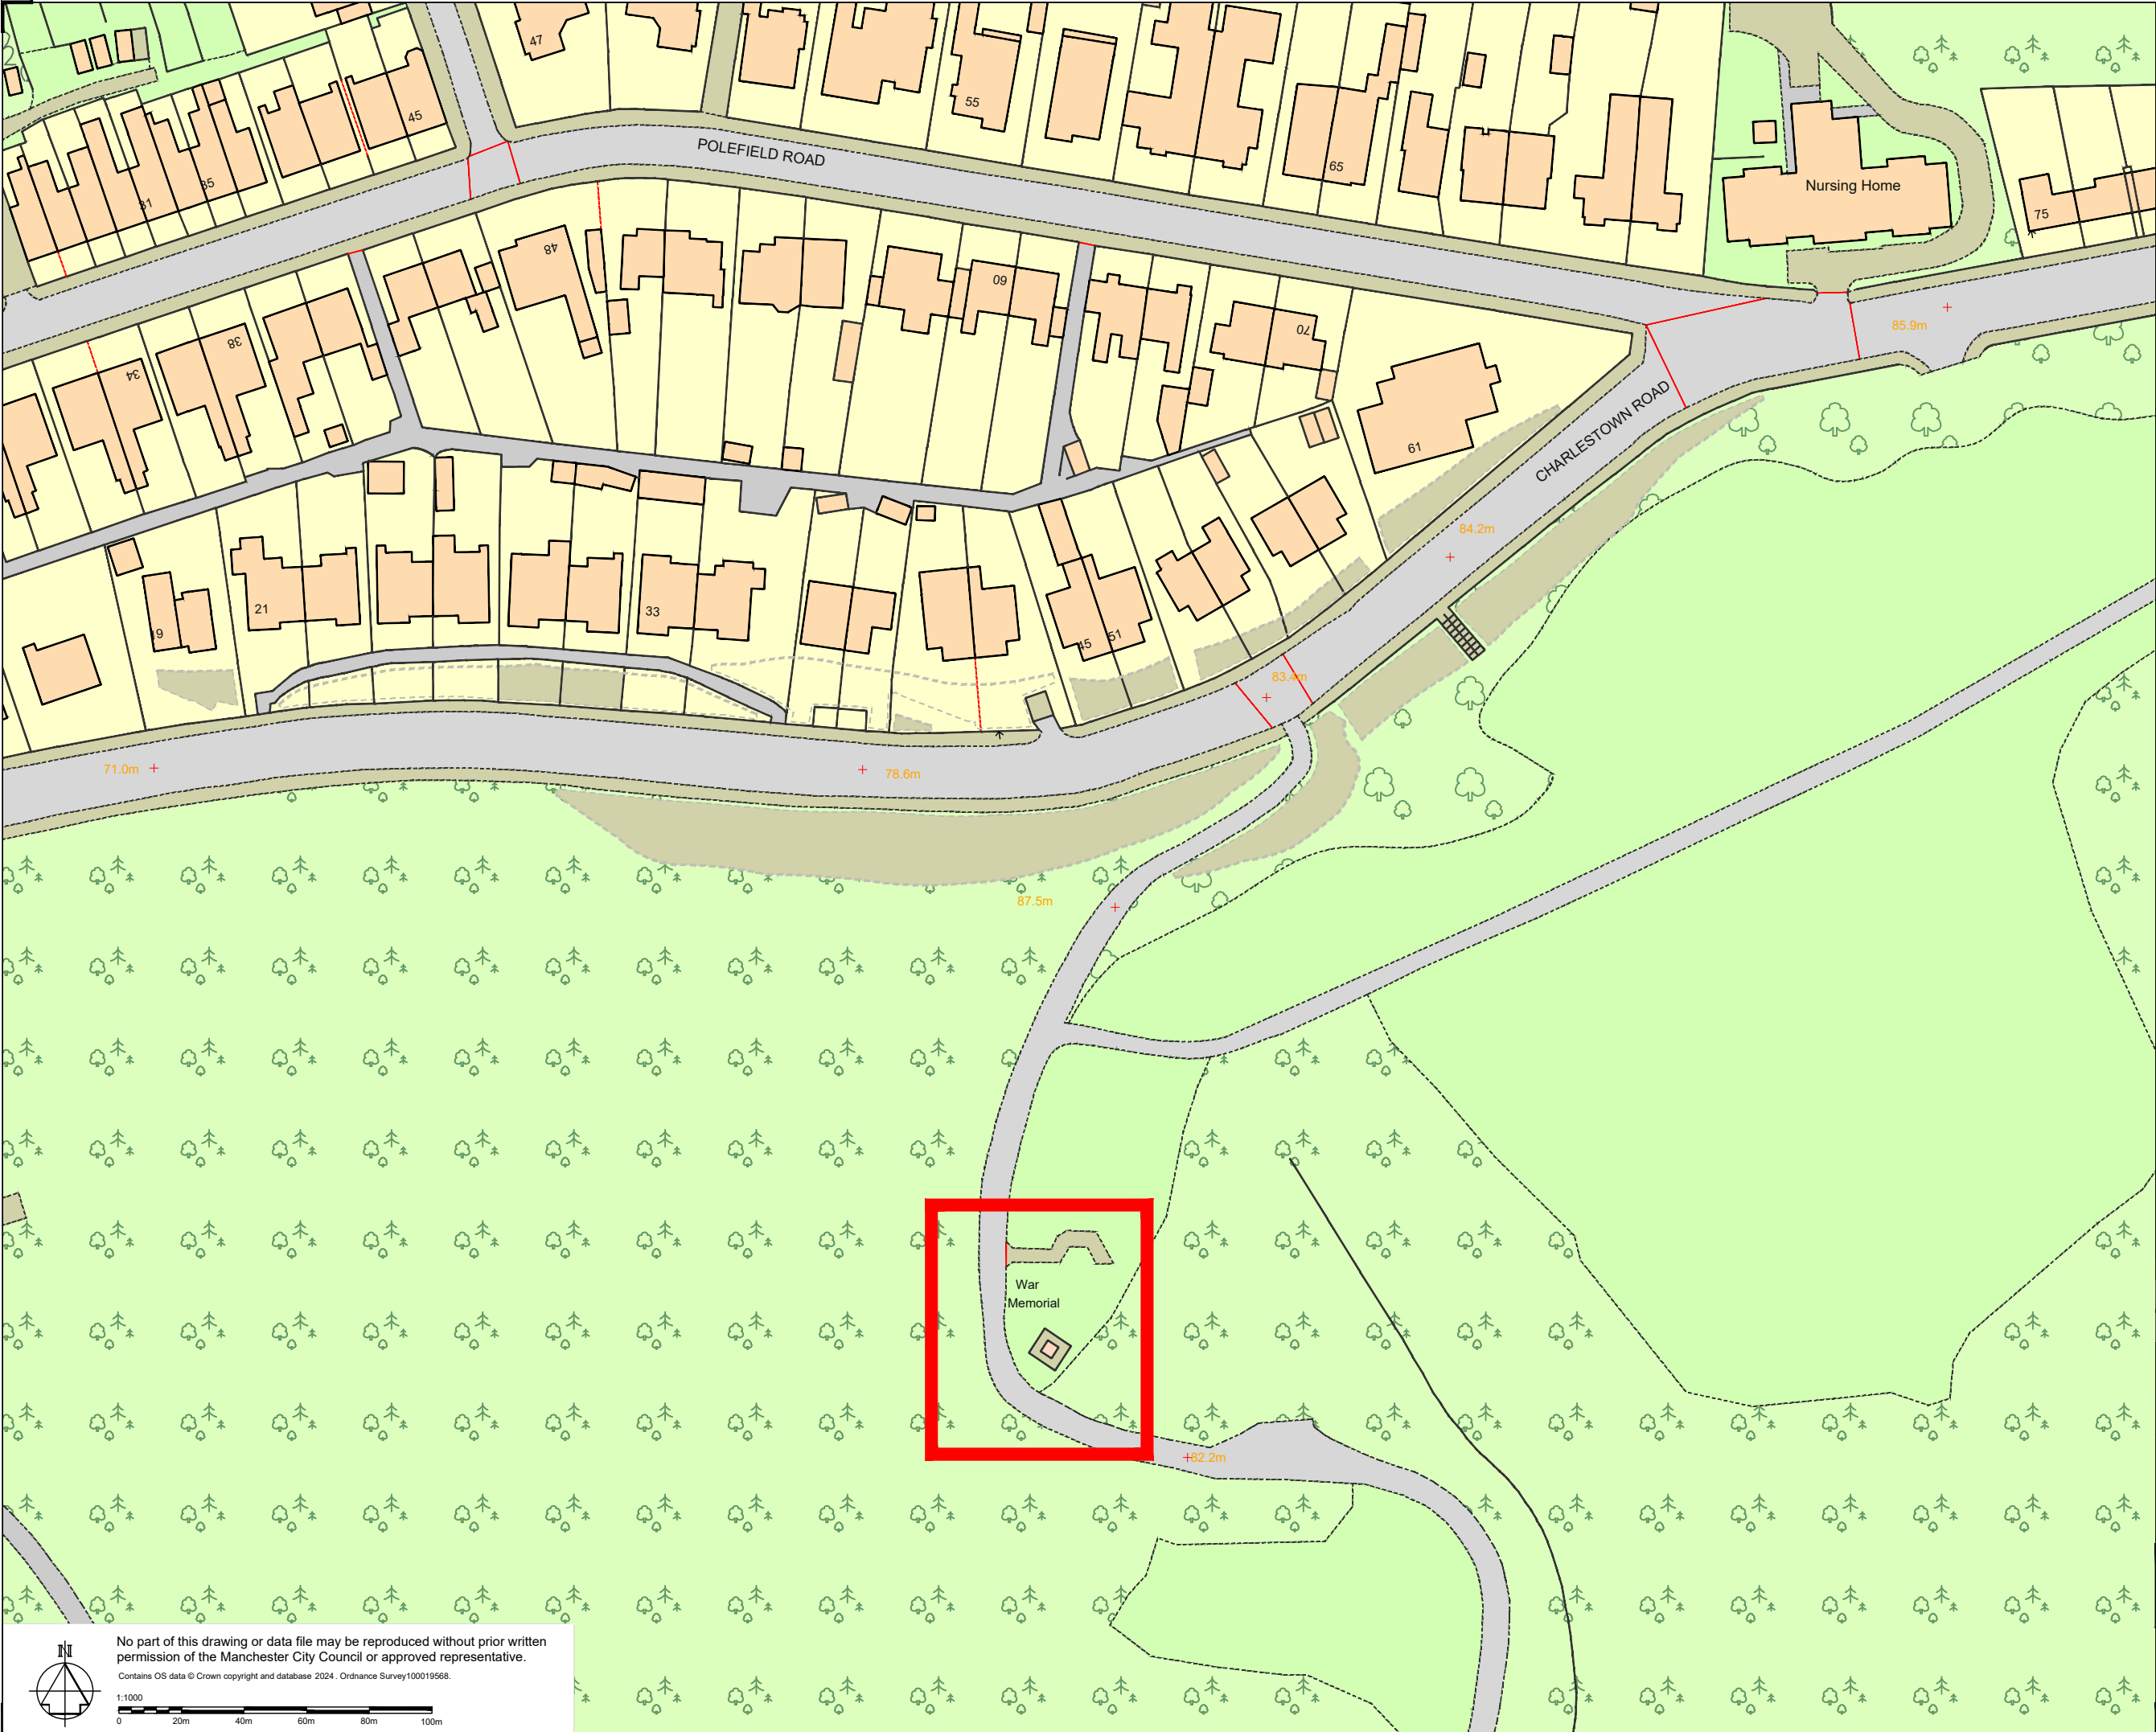

Capital Programmes Division
Manchester City Council
PO Box 532, Town Hall
Manchester
M60 2LA

DRAWING STATUS Information

PROPERTY TITLE
Blackley War Memorial - The Angel
Boggart Hole Clough, Charlestown Road
Manchester M9 7AD

UPRN 0000000000000 DFE NO. 0000

PROJECT TITLE N/A

DRAWING TITLE Site location plan

JOB NO. XX/00000 DATE 02/10/2024 REV

SCALE 1:1000@A3 AUTHOR A. Burns CHECKED BY APPROVED BY

DRAWING NO. BHA-MCC-ZZ-ZZ-DR-A-0001