


LOCATION PLAN

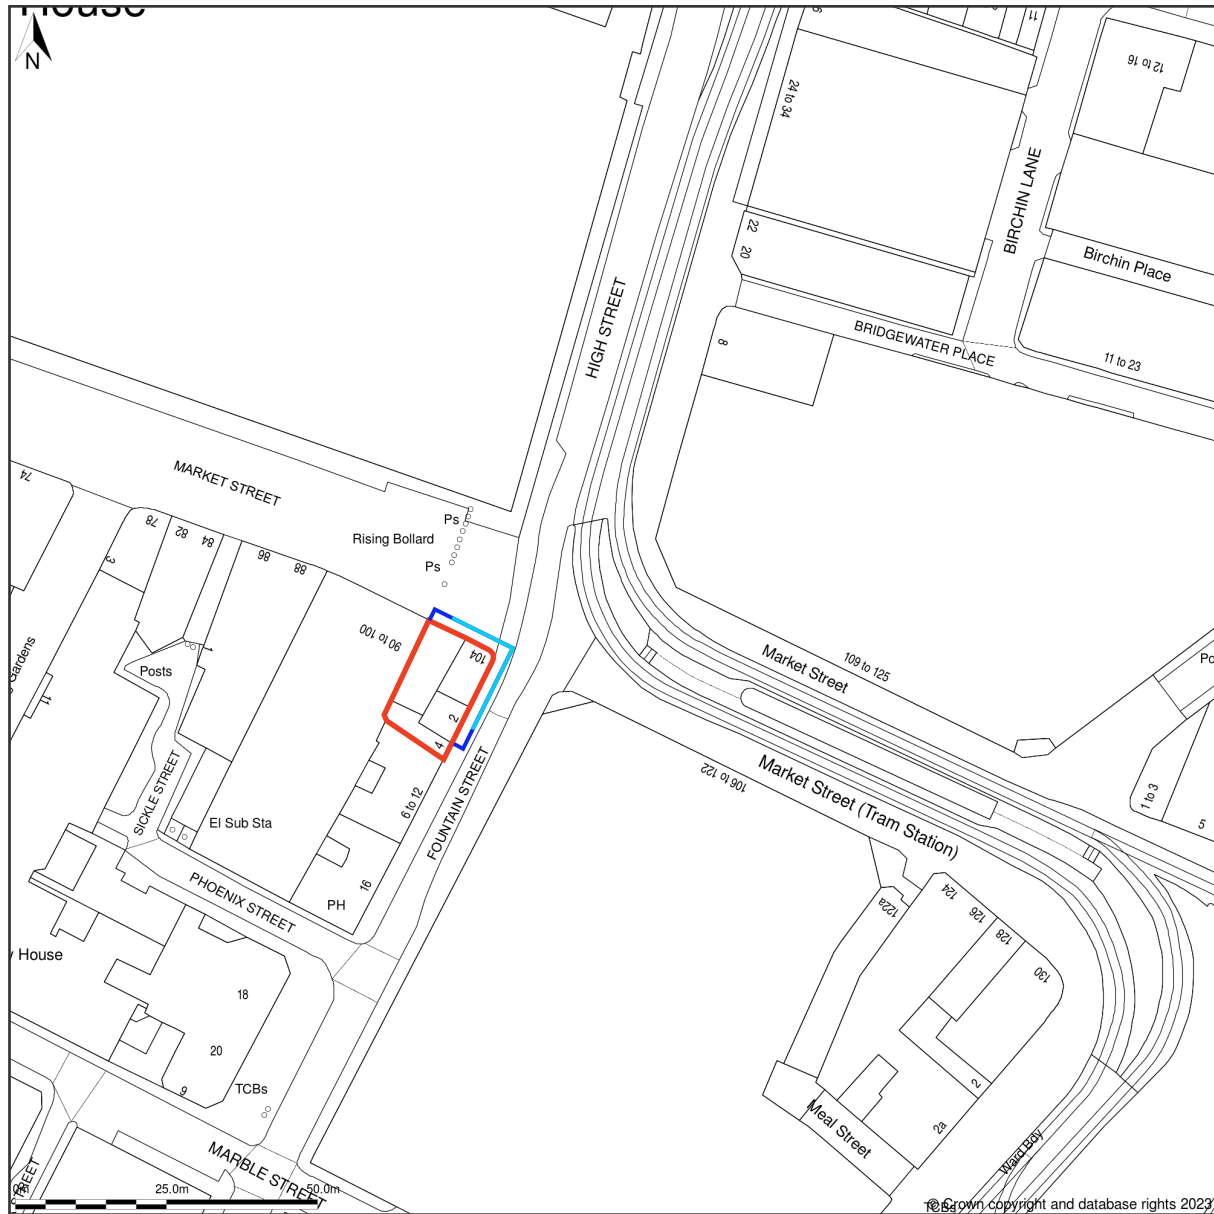

LocationPlan shows area bounded by:384108.2,398305.08 384308.2,398505.08 (ata scale of1:1250),OSGridRef:SJ84209840.The representation of a road, track or path is no evidence of a right of way.The representation of features as lines is no evidence of a property boundary.

Produced on 22nd Jun 2023 from the Ordnance Survey National Geographic Database and incorporating surveyed revision available at this date.Reproduction in whole or part is prohibited without the prior permission of Ordnance Survey.© Crown copyright 2023.Supplied by www.buyaplan.co.uk a licensed Ordnance Survey partner (100053143).Unique plan reference:#00829420-9574A0.

Ordnance Survey and the OS Symbol are registered trademarks of Ordnance Survey, the national mapping agency of Great Britain.Buy A Plan® logo, pdf design and the www.buyaplan.co.uk website are Copyright © Pass Inc Ltd 2023.

- Scaffold Shroud
- Advertising Areas
- Site Location

Site:	Title:	Date:	Dwg. No:	Rev:	Scale: 1:1250@A3
102-104 Market Street & 2-4 Fountain Street, Manchester M1 1PB	Location Plan	08/04/2024	PY4668/001		

0m20m40m60m80m