North


SCALE BAR 1:1250

0m 20m 50m 100m 200m

383800m 383900m 384000m

398400m 398400m

398300m 398300m

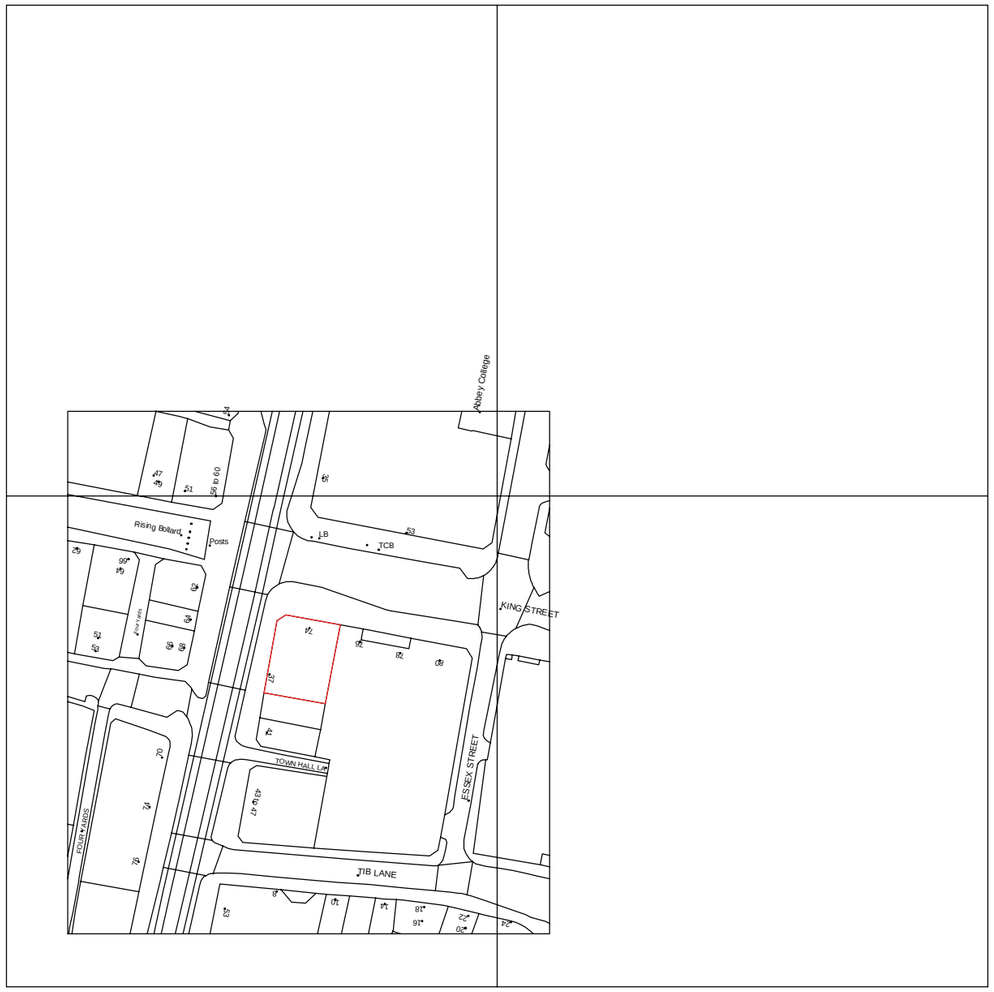

398200m 398200m

383800m 383900m 384000m

%%169Crown Copyright and database rights 2024 OS Licence no. 100041041

Ordnance Survey Plan

1 : 1250

MWE ARCHITECTS

Unit One, Bearl Farm, Stocksfield, NE43 7AL
Telephone : (0191) 260 2299
Email : enquiries@mwearchitects.co.uk
Website : www.mwearchitects.co.uk

Rev.	By	Date	Description

Client: Newcastle Building Society	Job No: 24003	Dwg No: OS
Job Title: 74 King Street, Manchester M2 4NJ	Scale: 1 : 1250	Rev.
	Date: March 2024	
Description: ORDNANCE SURVEY INDICATING THE SITE EDGED IN RED	Drawn by: AET	
	Paper size: A3	Date