


Location Plan

Site Address: 24, Sandhurst Avenue, Manchester, M20 1ED

Date Produced: 18-Sep-2024

Scale: 1:1250 @A4

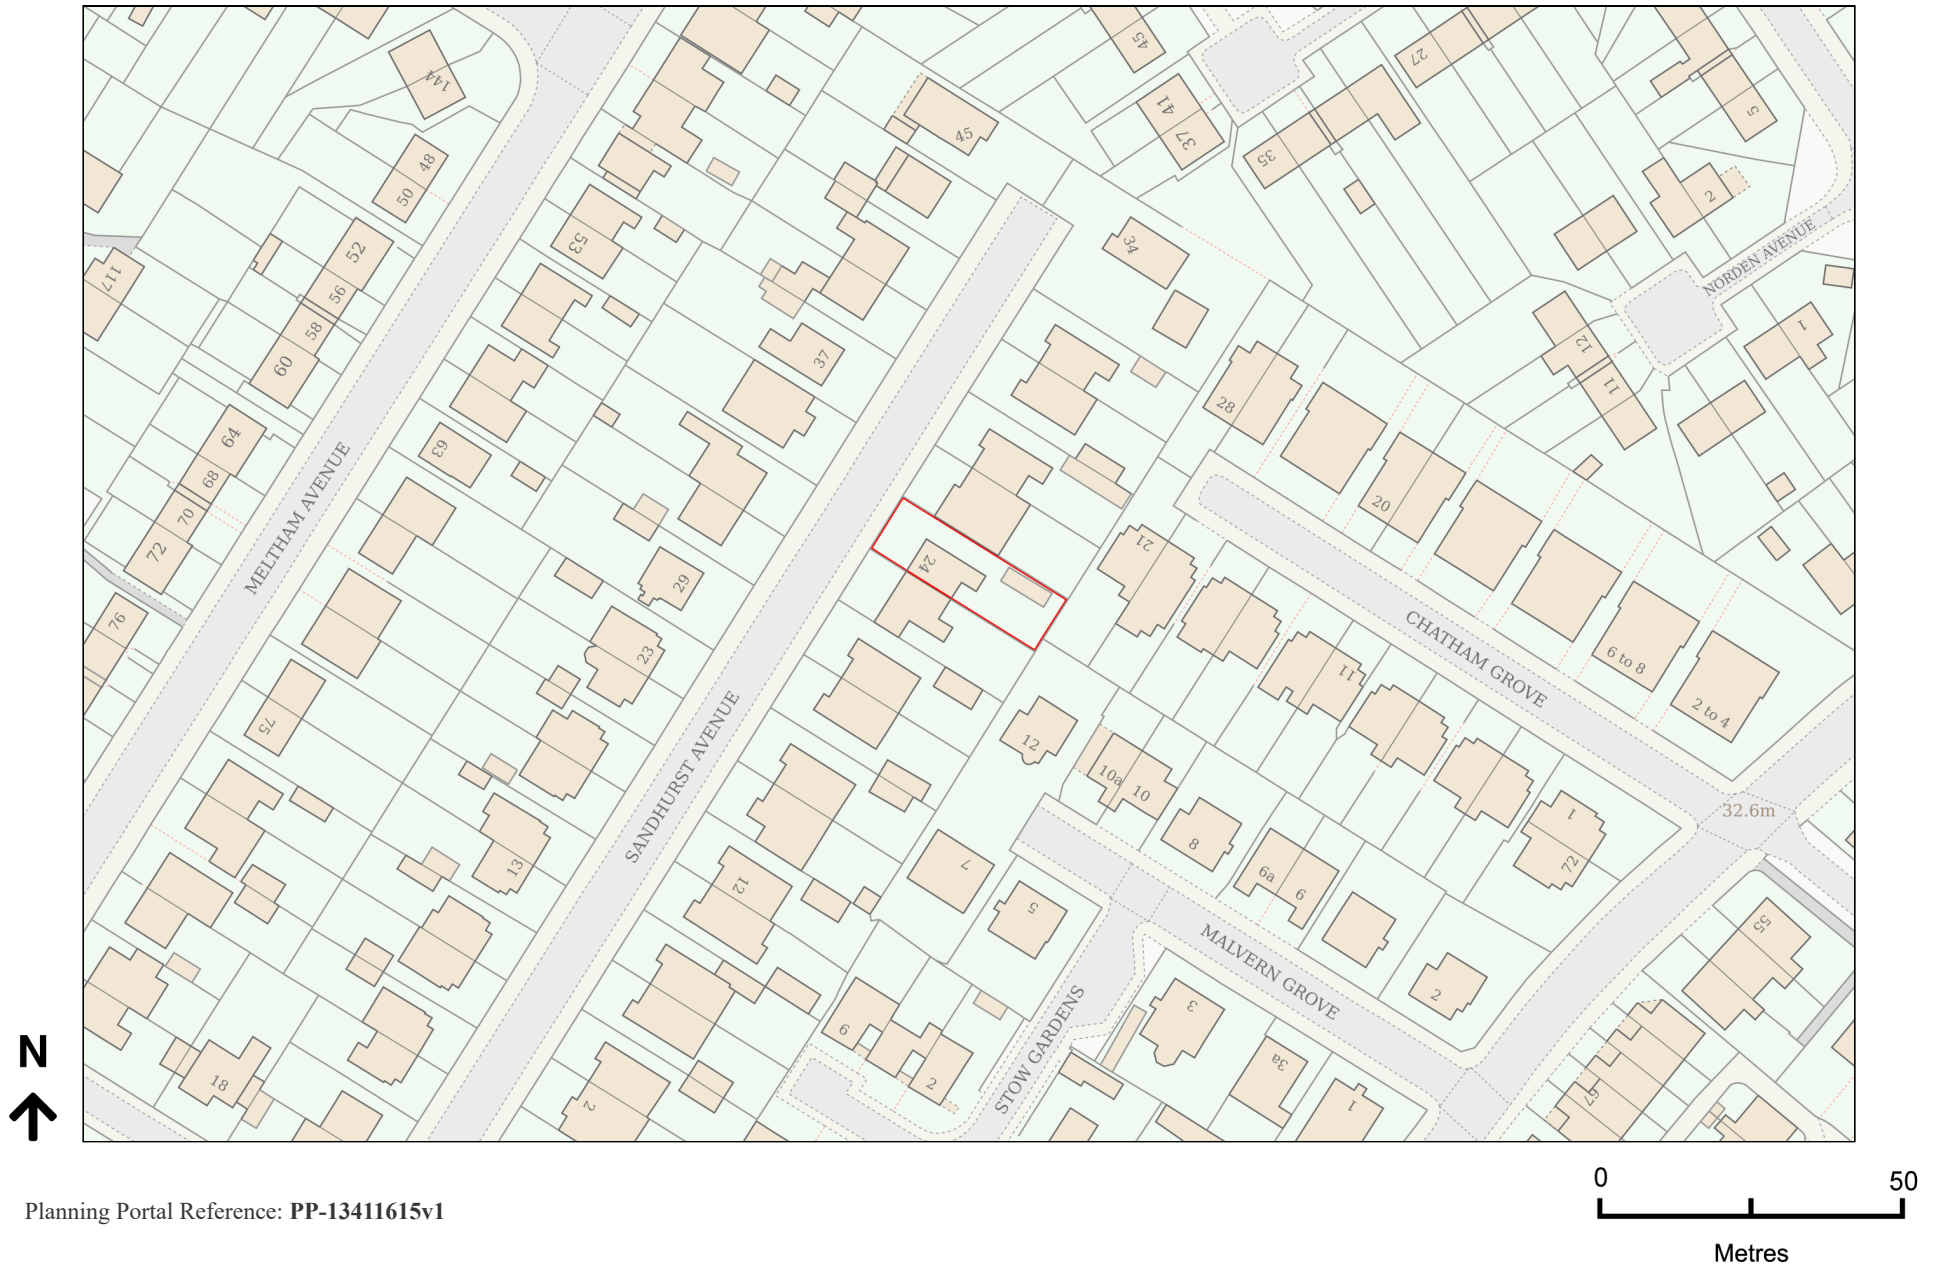

Planning Portal Reference: PP-13411615v1