Notes

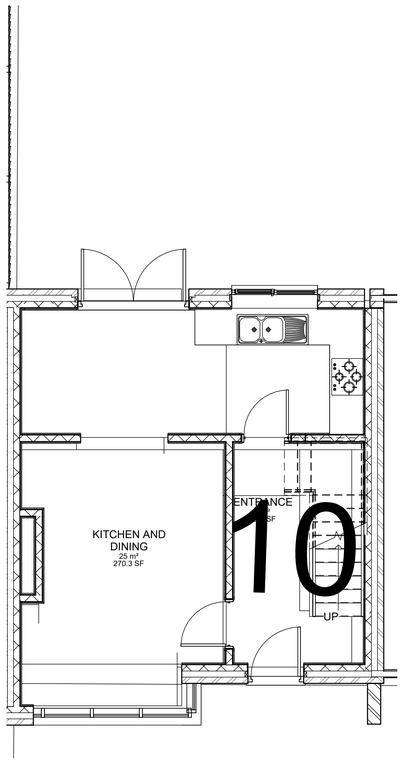

1 **GF EXISTING**
1 : 50

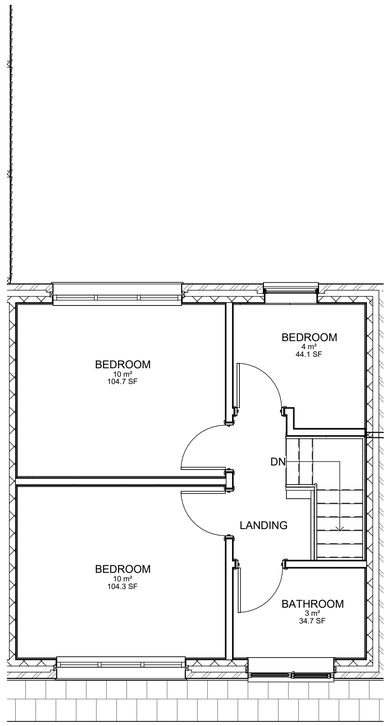

2 **1ST FLR EXISTING**
1 : 50

Rev	Description	Date	Dr by	App by
original by NK		date created 11/25/20		approved by NK

NK Architectural Services
Office 02, 1st Floor
227 Finney Lane, Heald Green
Cheshire
SK8 6PT
07758824647
www.nkarchitecturalservices.co.uk
enquiries@nkarchitecturalservices.co.uk

client name
OWNER - 10 DINORWIC CLOSE, MANCHESTER M8 4FT

project
- REAR SINGLE AND PART DOUBLE STOREY AND DOUBLE SIDE STOREY EXTENSION

drawing
EXISTING GF AND 1ST FLOOR PLAN

computer file	plot date	
C:\Users\NKARN\Dropbox\NKARC\10 DINORWIC CLOSE\10 DINORWIC CLOSE.rvt		
project number 2021.0042.2247	scale 1 : 50 @A1	
drawing number A101	rev	issue status

This drawing is to be read in conjunction with all related drawings. All dimensions must be checked and verified on site before commencing any work or producing shop drawings. The originator should be notified immediately of any discrepancy.
This drawing is copyright and remains the property of NK Architectural Services.