

Existing Site Plan (Scale - 1:500)

0m 10 20 30m



Location Plan (Scale - 1:1250)

0m 10 20 30 40 50 60m



P4BA Copyright

All rights reserved. © Crown copyright 2022. These plans & specifications are the property of P4B Architecture Ltd, and shall not be re-printed, reproduced, modified in whole or part without written consent, nor shall any building or structure be constructed in accordance with such plans or specifications thereof without written consent.

Planning Disclaimer

This drawing has been prepared as part of a feasibility assessment and is subject to Local Authority Planning and Conservation, Fire Engineering and Structural review and approval. Any figures shown are indicative only. Do not scale from these drawings.

Constraints Key	
	Site Boundary Line
	Existing Habitable Window
	Existing Non-Hab Window
	Proposed Habitable Window
	Proposed Non-Hab Window




P4BA Copyright

All rights reserved. © Crown copyright 2022. These plans & specifications are the property of P4B Architecture Ltd, and shall not be re-printed, reproduced, modified in whole or part without written consent, nor shall any building or structure be constructed in accordance with such plans or specifications thereof without written consent.

Planning Disclaimer

This drawing has been prepared as part of a feasibility assessment and is subject to Local Authority Planning and Conservation, Fire Engineering and Structural review and approval. Any figures shown are indicative only. Do not scale from these drawings.

Constraints Key	
	Site Boundary Line
	Existing Habitable Window
	Existing Non-Hab Window
	Proposed Habitable Window
	Proposed Non-Hab Window

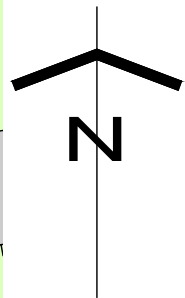

P4BA Copyright

All rights reserved. © Crown copyright 2022. These plans & specifications are the property of P4B Architecture Ltd, and shall not be re-printed, reproduced, modified in whole or part without written consent, nor shall any building or structure be constructed in accordance with such plans or specifications thereof without written consent.

Planning Disclaimer

This drawing has been prepared as part of a feasibility assessment and is subject to Local Authority Planning and Conservation, Fire Engineering and Structural review and approval. Any figures shown are indicative only. Do not scale from these drawings.

Constraints Key

	Site Boundary Line
	Existing Habitable Window
	Existing Non-Hab Window
	Proposed Habitable Window
	Proposed Non-Hab Window

04_d

23061

Site Constraints Plan - Level 2

0m 2 4 6 8 10 12m

1:250 @A3

Developed Design

Langdale Avenue, Levenshulme, M19 3NT

P4bA

P4B ARCHITECTURE
P4BA.COM
INFO@P4BA.COM
0800 731 4707

15 MEMORIAL ROAD
WORSLEY
MANCHESTER
M28 3AQ



P4BA Copyright

All rights reserved. © Crown copyright 2022. These plans & specifications are the property of P4B Architecture Ltd, and shall not be re-printed, reproduced, modified in whole or part without written consent, nor shall any building or structure be constructed in accordance with such plans or specifications thereof without written consent.

Planning Disclaimer

This drawing has been prepared as part of a feasibility assessment and is subject to Local Authority Planning and Conservation, Fire Engineering and Structural review and approval. Any figures shown are indicative only. Do not scale from these drawings.

Constraints Key	
	Site Boundary Line
	Existing Habitable Window
	Existing Non-Hab Window
	Proposed Habitable Window
	Proposed Non-Hab Window



P4BA Copyright


All rights reserved. © Crown copyright 2022. These plans & specifications are the property of P4B Architecture Ltd, and shall not be re-printed, reproduced, modified in whole or part without written consent, nor shall any building or structure be constructed in accordance with such plans or specifications thereof without written consent.




Planning Disclaimer


This drawing has been prepared as part of a feasibility assessment and is subject to Local Authority Planning and Conservation, Fire Engineering and Structural review and approval. Any figures shown are indicative only. Do not scale from these drawings.

Constraints Key

Proposed 1800mm fence

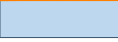
Constraints Key	
	Extent of previous scheme
	Extent of proposed scheme

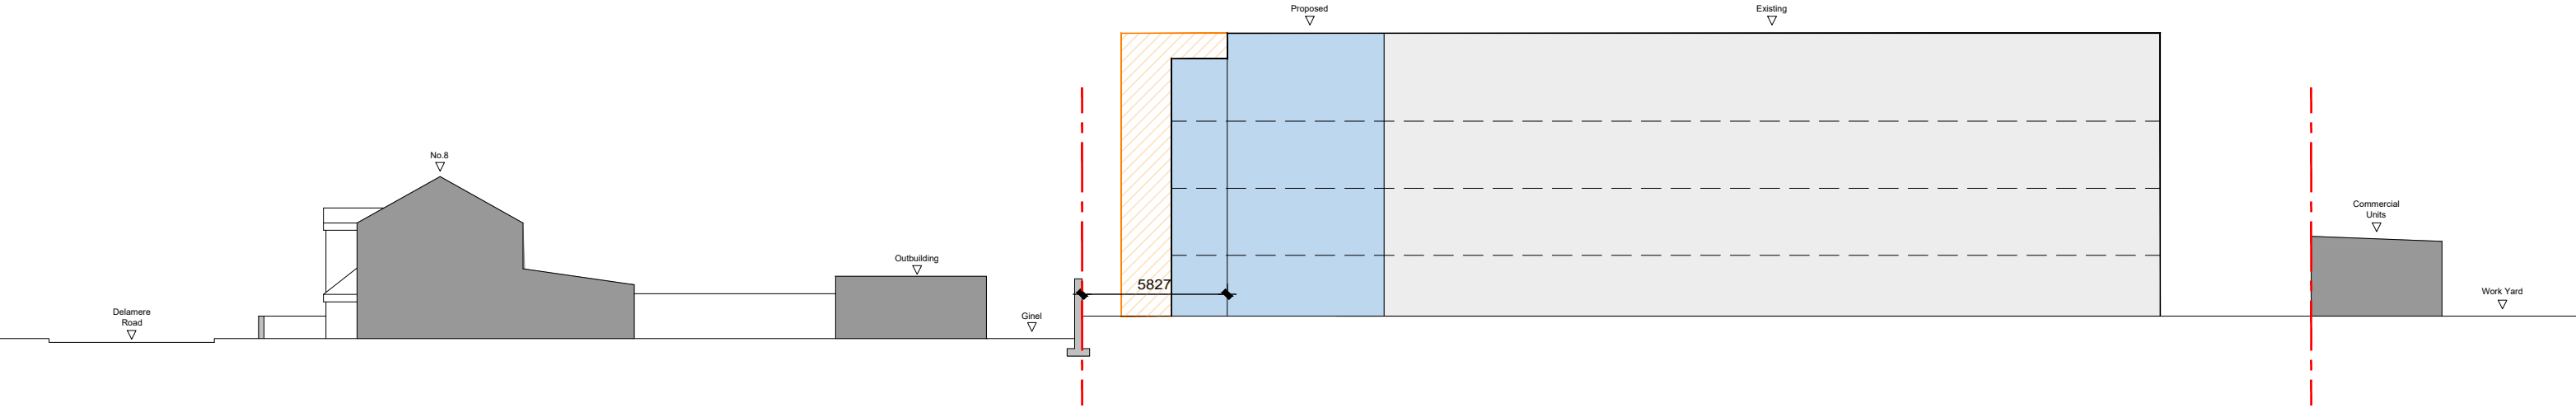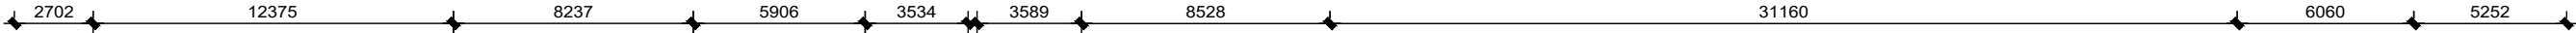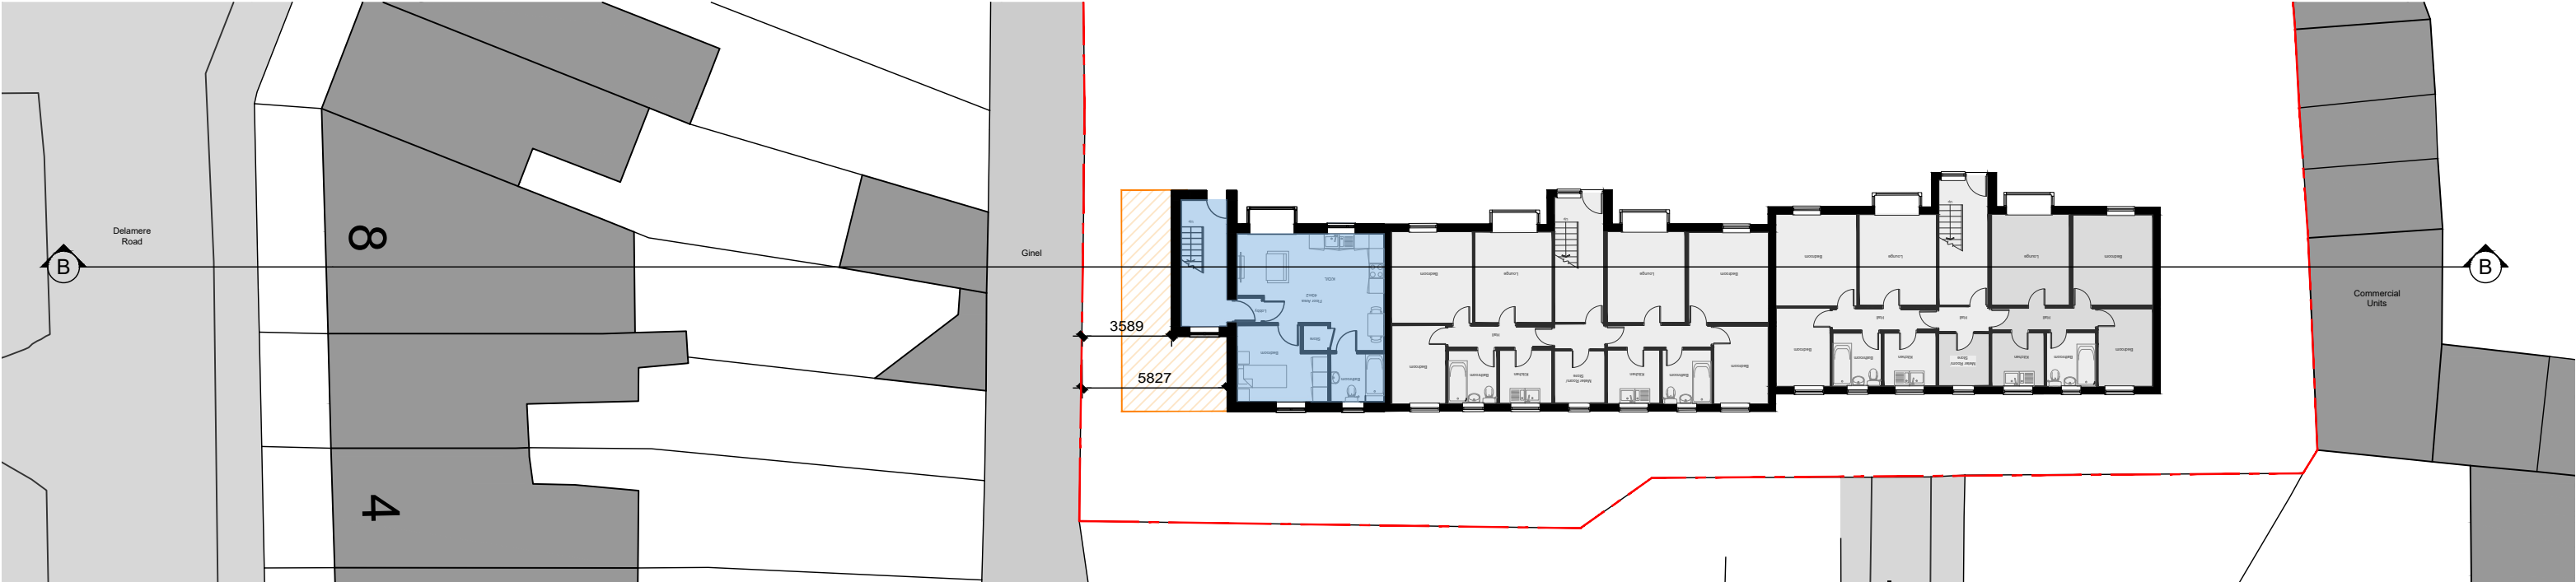

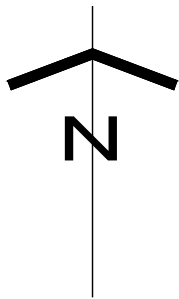

Existing Site Plan (Scale - 1:500)




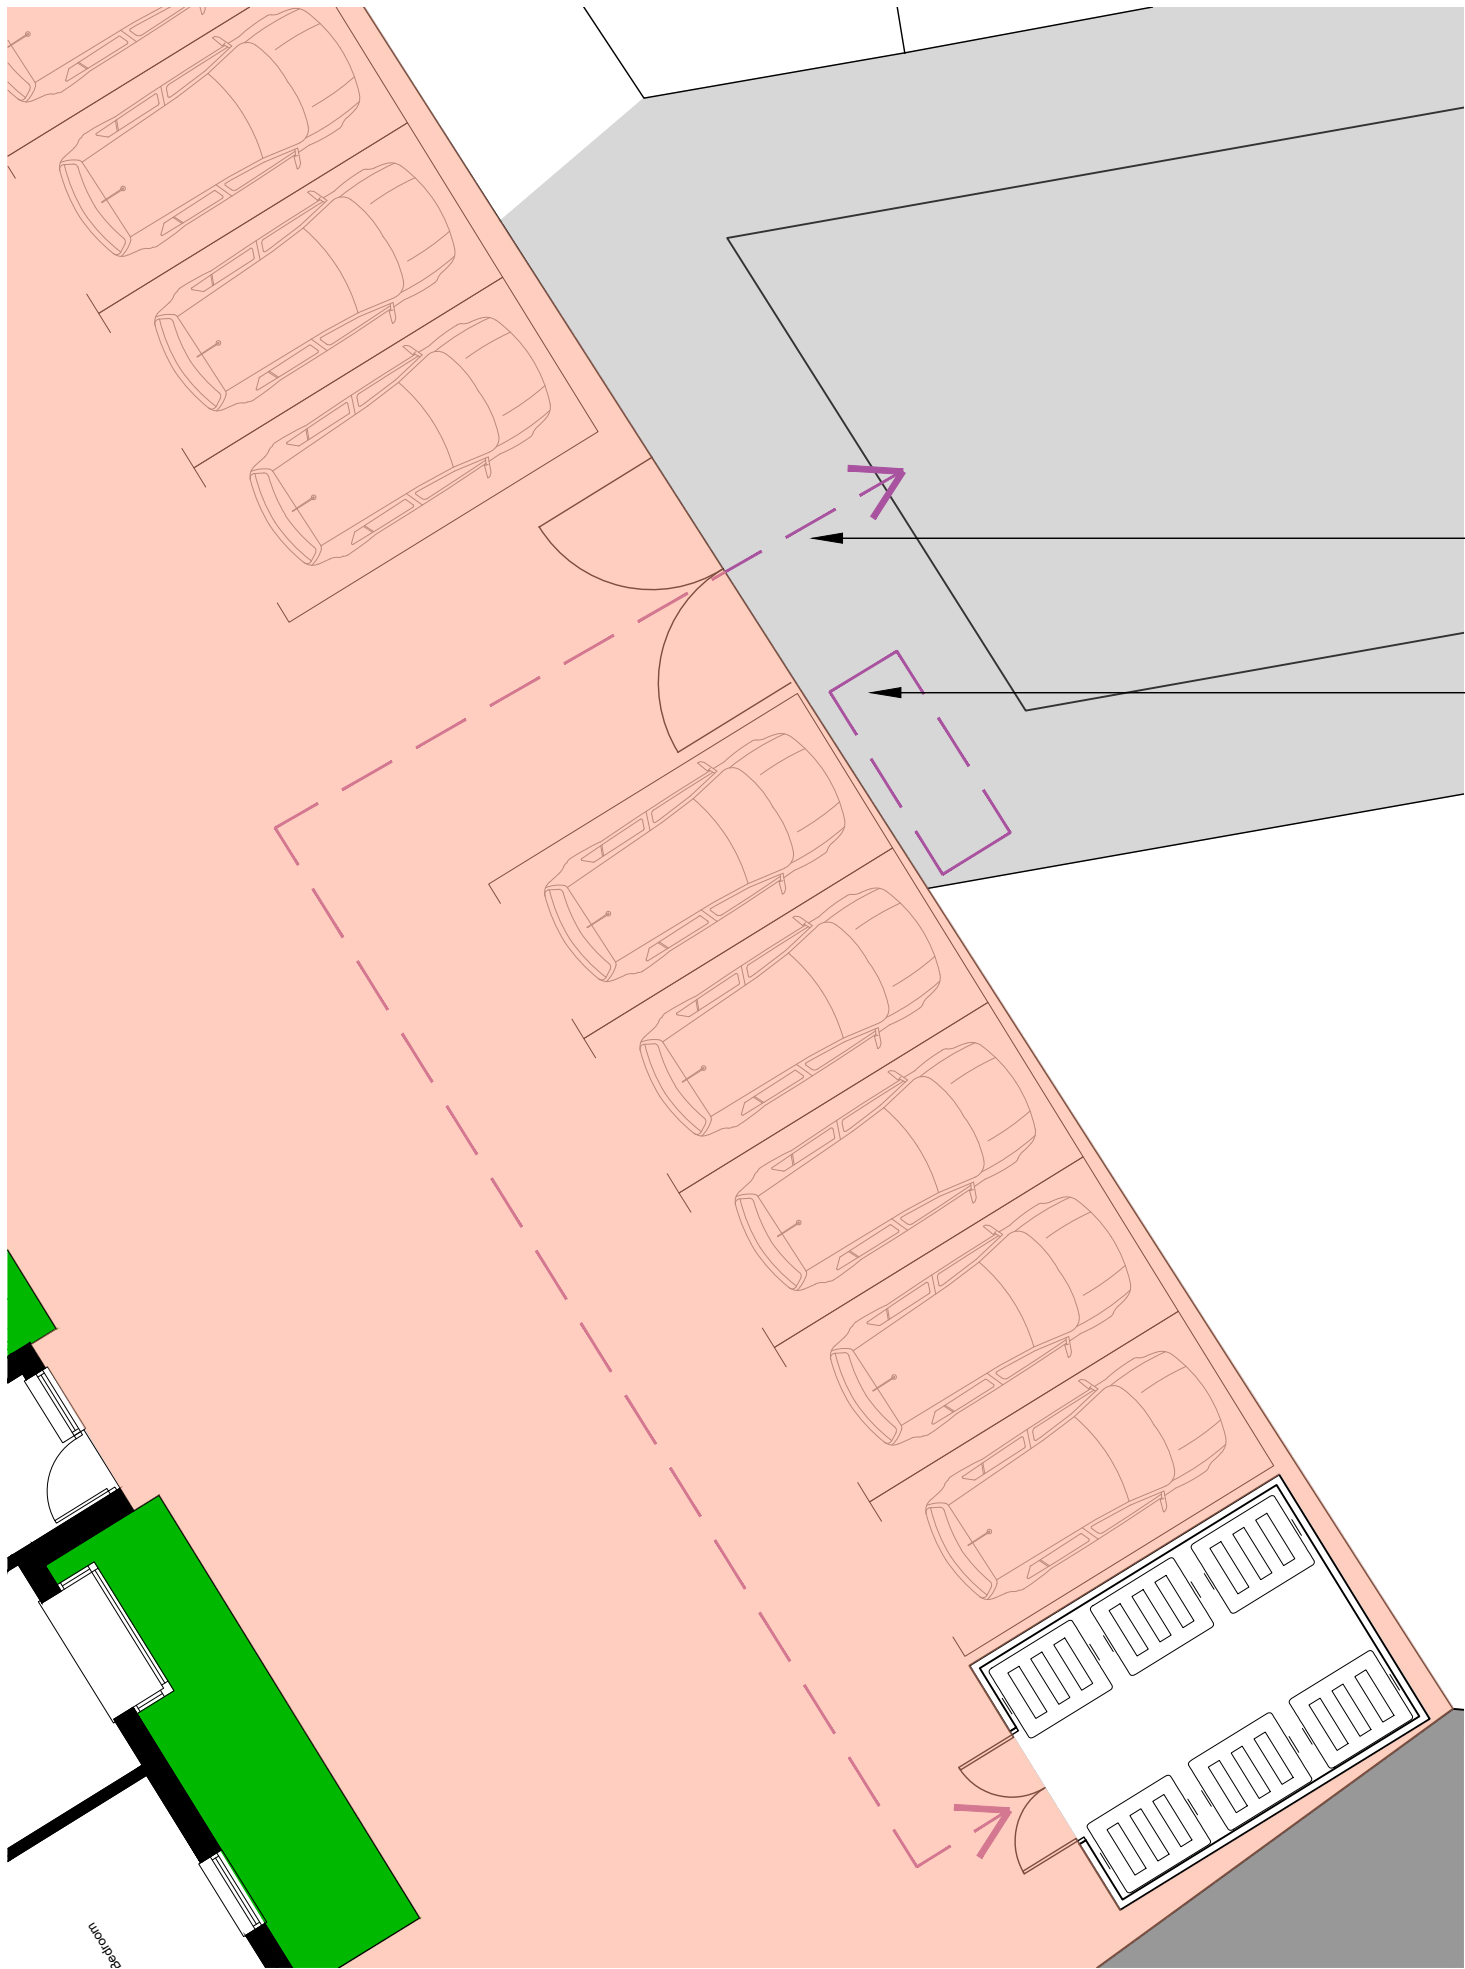


Planning Disclaimer


This drawing has been prepared as part of a feasibility assessment and is subject to Local Authority Planning and Conservation, Fire Engineering and Structural review and approval. Any figures shown are indicative only. Do not scale from these drawings.

P4BA Copyright


All rights reserved. © Crown copyright 2022. These plans & specifications are the property of P4B Architecture Ltd, and shall not be re-printed, reproduced, modified in whole or part without written consent, nor shall any building or structure be constructed in accordance with such plans or specifications thereof without written consent.

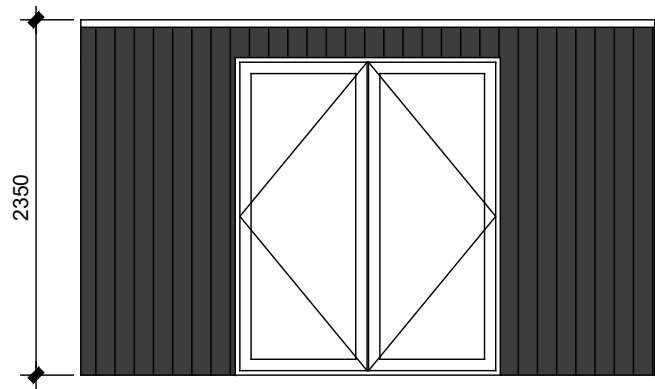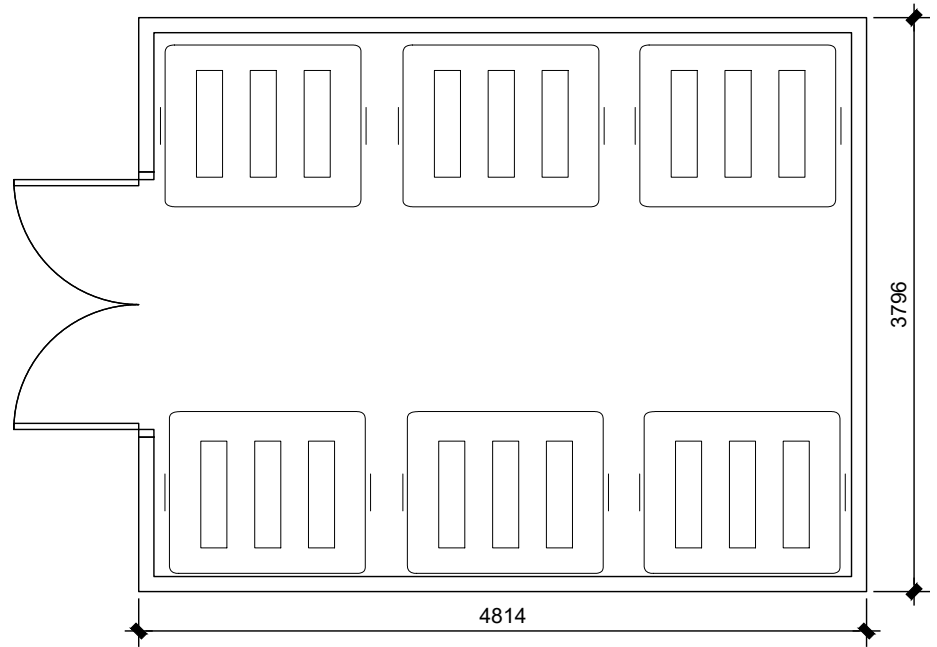


Front Elevation

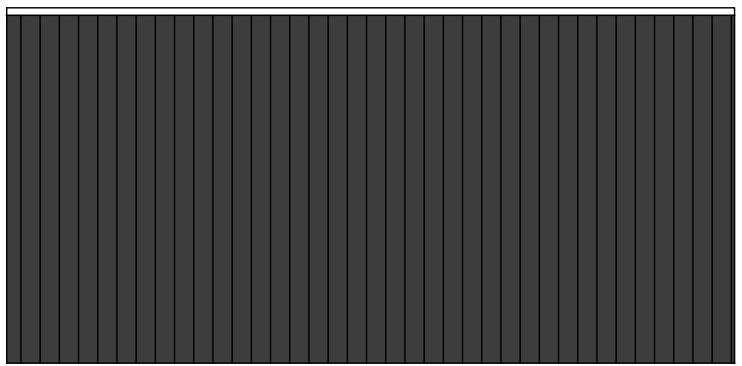

Side Elevation

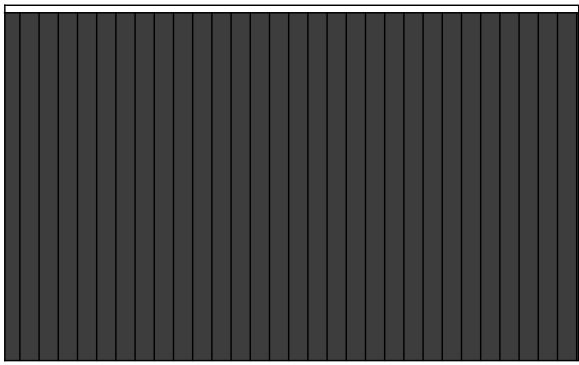

Rear Elevation

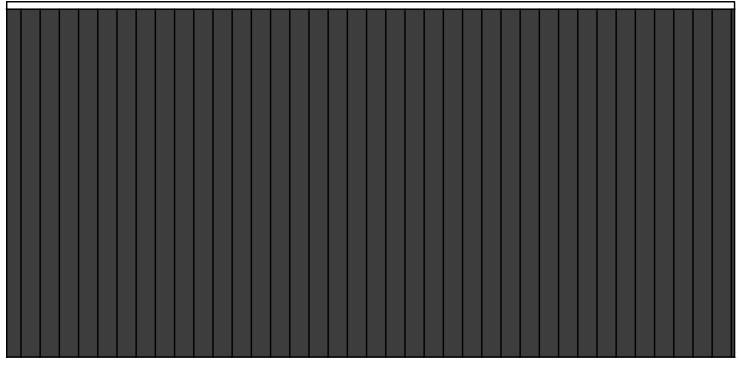

Side Elevation

Proposed Bin Store (Scale - 1:50)



12. Proposed Bin Store & Routes

23061

AS INDICATED@A3



Developed Design

Langdale Avenue, Levenshulme, M19 3NT


P4bA

P4B ARCHITECTURE
P4BA.COM
INFO@P4BA.COM
0800 731 4707

15 MEMORIAL ROAD
WORSLEY
MANCHESTER
M28 3AQ

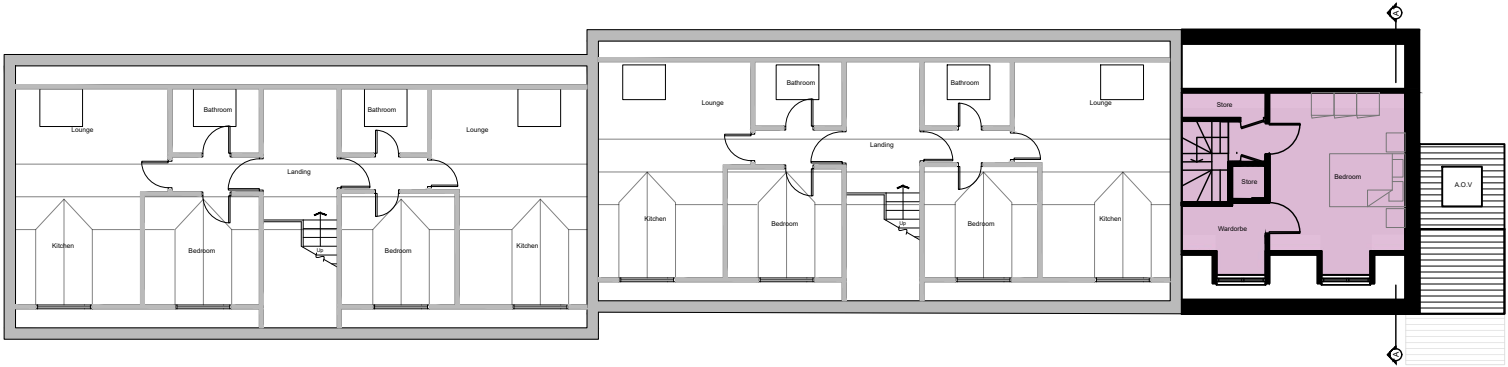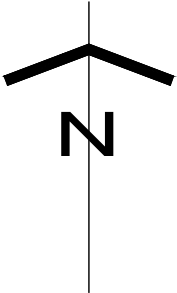


Ginnel

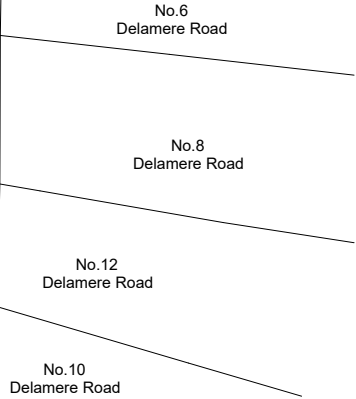


Third Floor




Ginnel

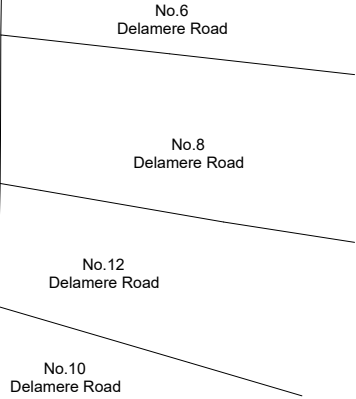

Second Floor

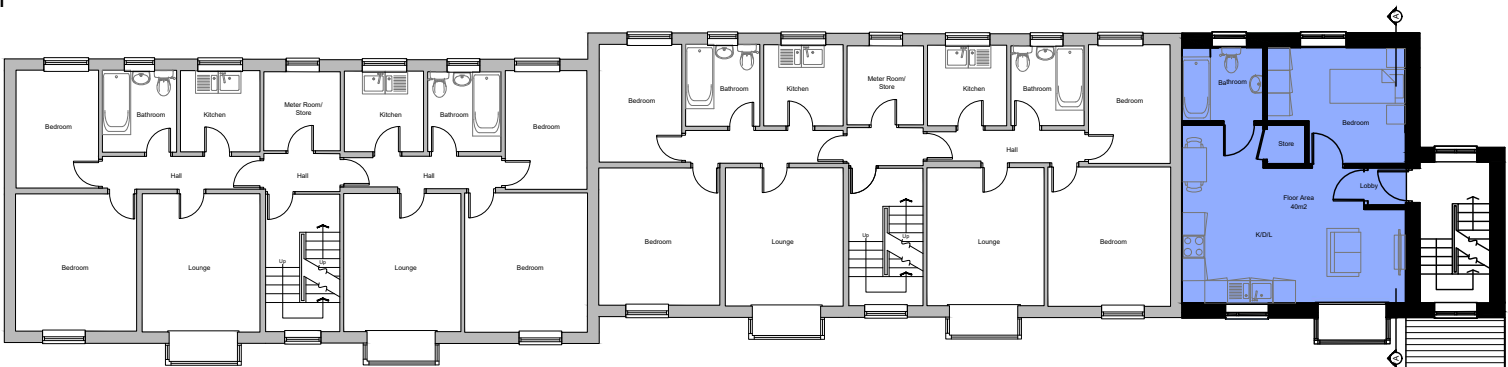


Ginnel

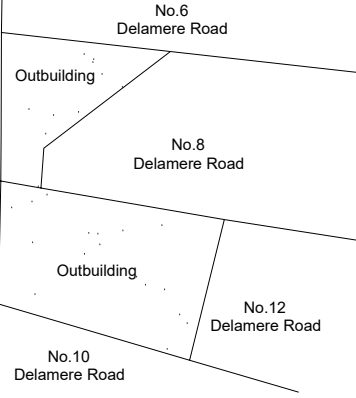


First Floor



Ginnel

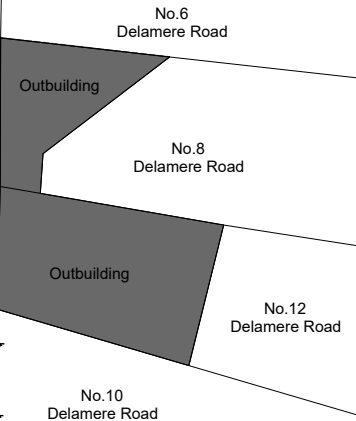

Ground Floor

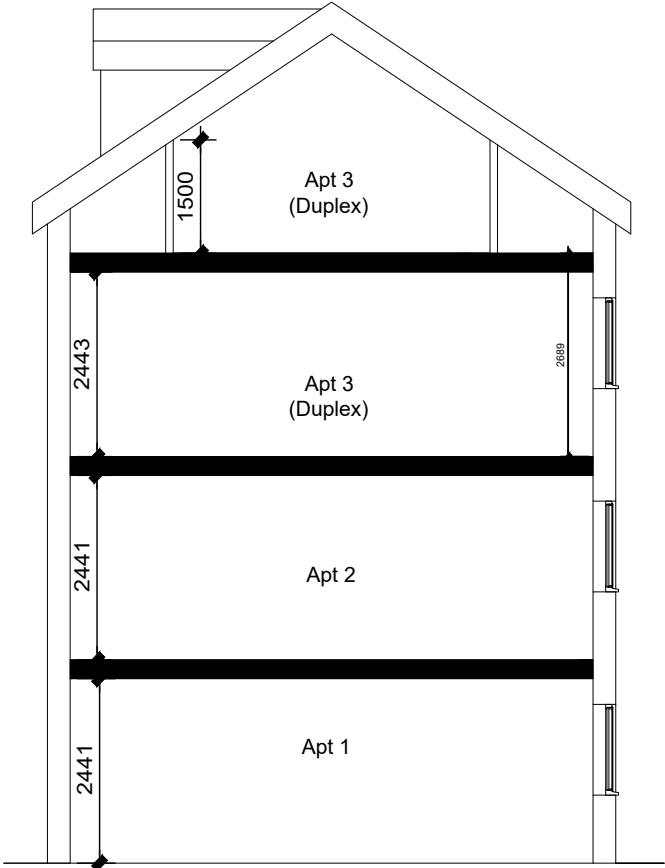

Section A-A

All rights reserved. © Crown copyright 2022. These plans & specifications are the property of P4B Architecture Ltd, and shall not be re-printed, reproduced, modified in whole or part without written consent, nor shall any building or structure be constructed in accordance with such plans or specifications thereof without written consent.

Planning Disclaimer


This drawing has been prepared as part of a feasibility assessment and is subject to Local Authority Planning and Conservation, Fire Engineering and Structural review and approval. Any figures shown are indicative only. Do not scale from these drawings.

Constraints Key


Extent of previous scheme




Front Elevation

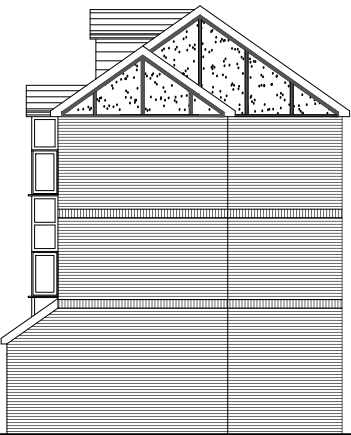

Side Elevation

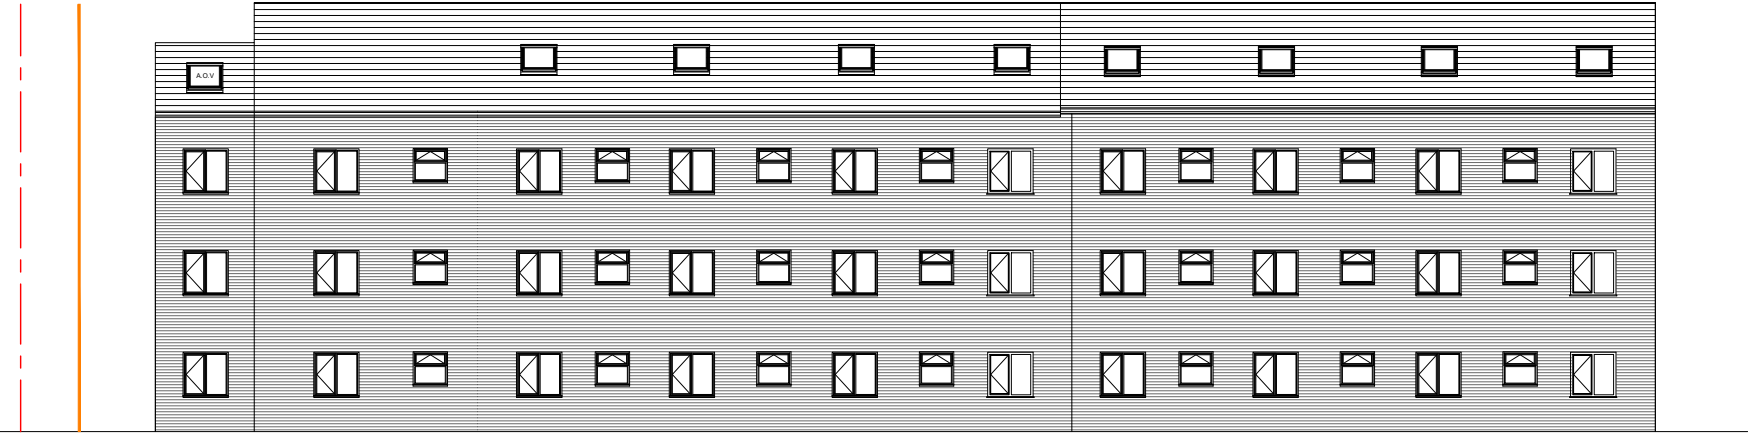

Rear Elevation

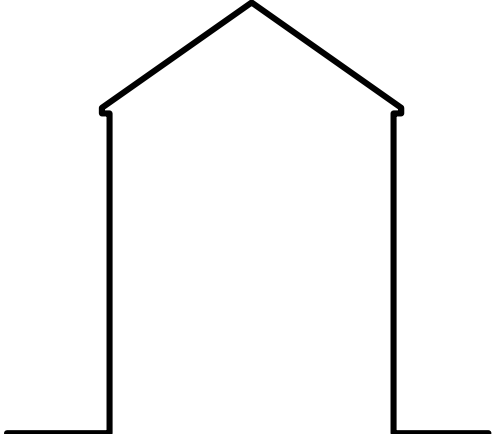

Side Elevation



All rights reserved. © Crown copyright 2022. These plans & specifications are the property of P4B Architecture Ltd, and shall not be re-printed, reproduced, modified in whole or part without written consent, nor shall any building or structure be constructed in accordance with such plans or specifications thereof without written consent.

Planning Disclaimer


This drawing has been prepared as part of a feasibility assessment and is subject to Local Authority Planning and Conservation, Fire Engineering and Structural review and approval. Any figures shown are indicative only. Do not scale from these drawings.

Constraints Key


Grey area indicates minimum 1.8m head height space

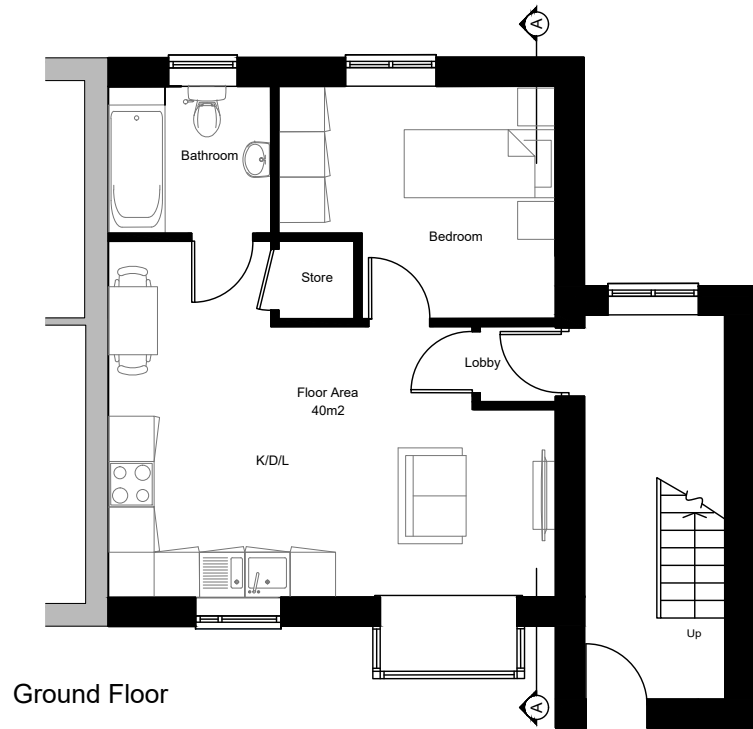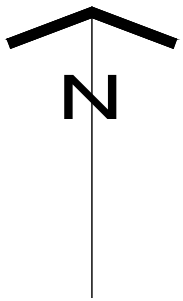


Ground Floor

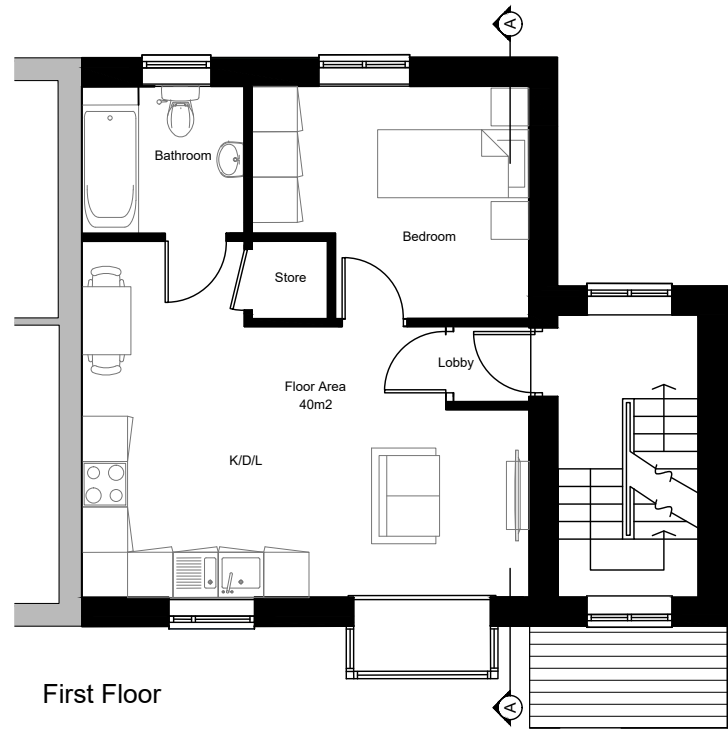

First Floor

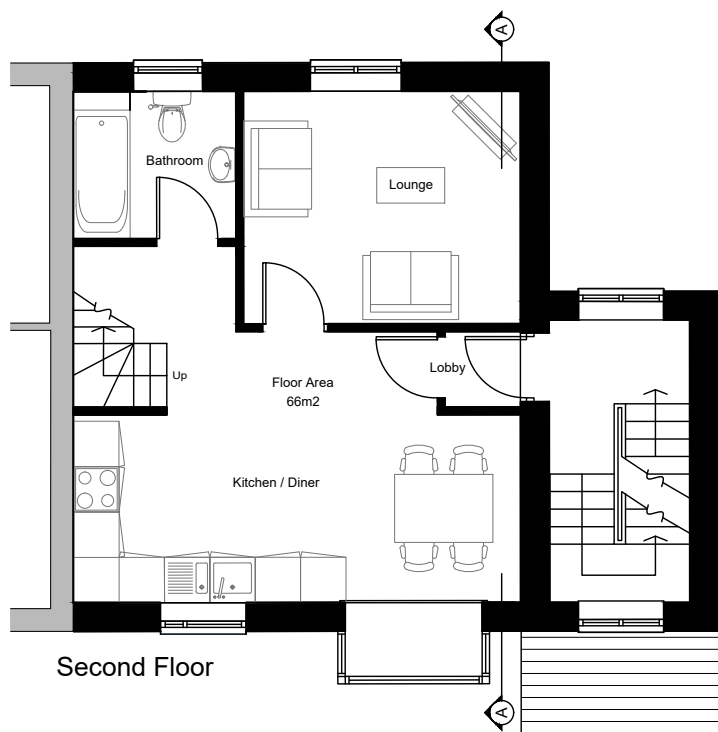

Second Floor

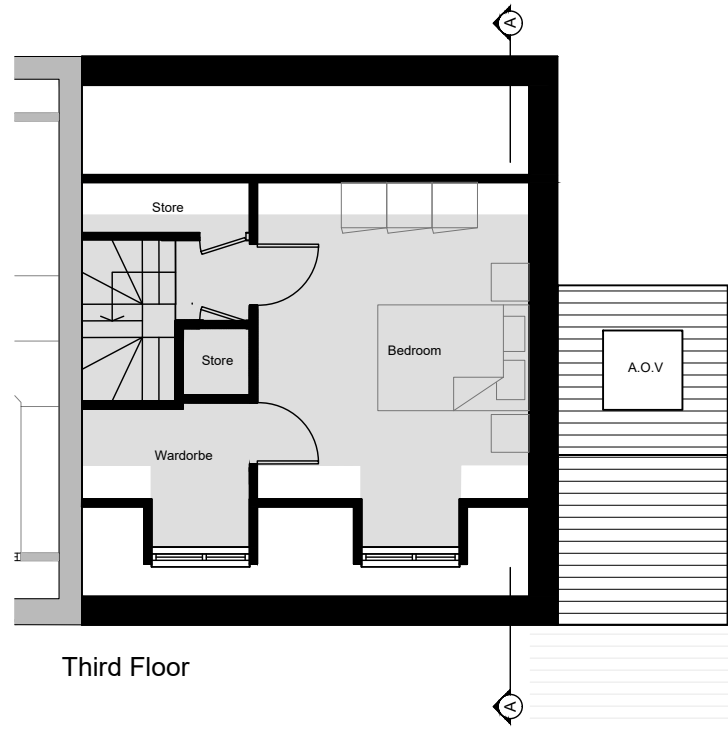

Third Floor

All rights reserved. © Crown copyright 2022. These plans & specifications are the property of P4B Architecture Ltd, and shall not be re-printed, reproduced, modified in whole or part without written consent, nor shall any building or structure be constructed in accordance with such plans or specifications thereof without written consent.

Planning Disclaimer


This drawing has been prepared as part of a feasibility assessment and is subject to Local Authority Planning and Conservation, Fire Engineering and Structural review and approval. Any figures shown are indicative only. Do not scale from these drawings.

Constraints Key

Extent of previous scheme



Front Elevation

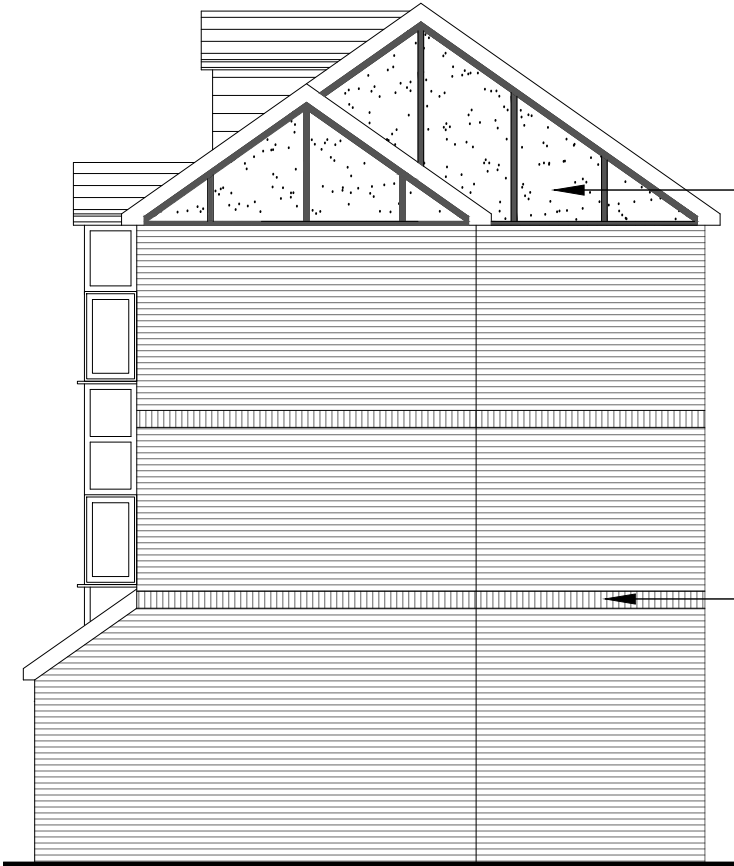


Side Elevation

H/L white render apex with black timber detail to mimic front elevation

Proposed solidier course



Rear Elevation

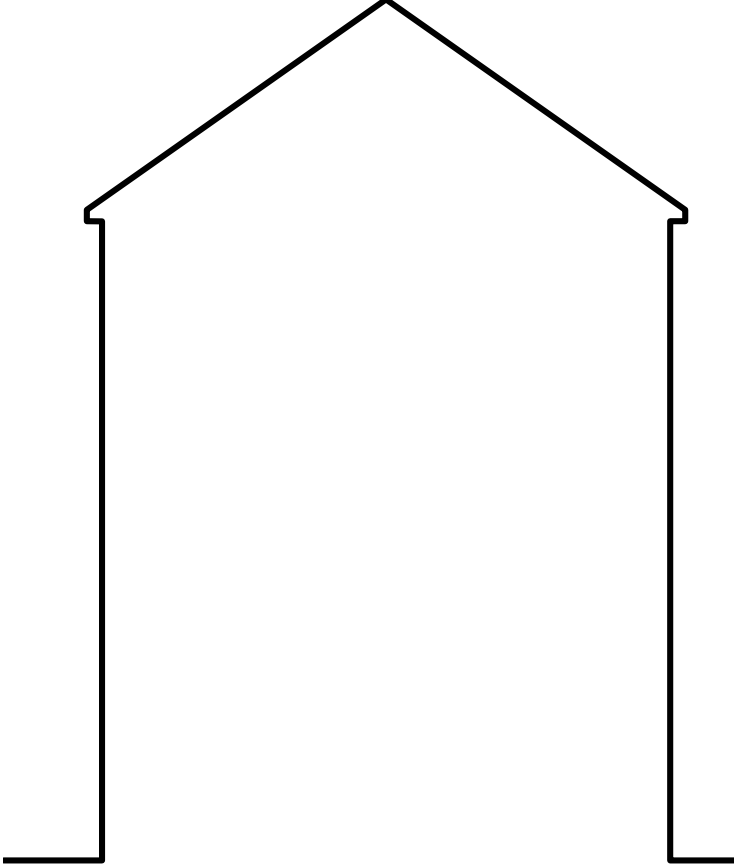

Side Elevation