
Extract 1. Wildlife area

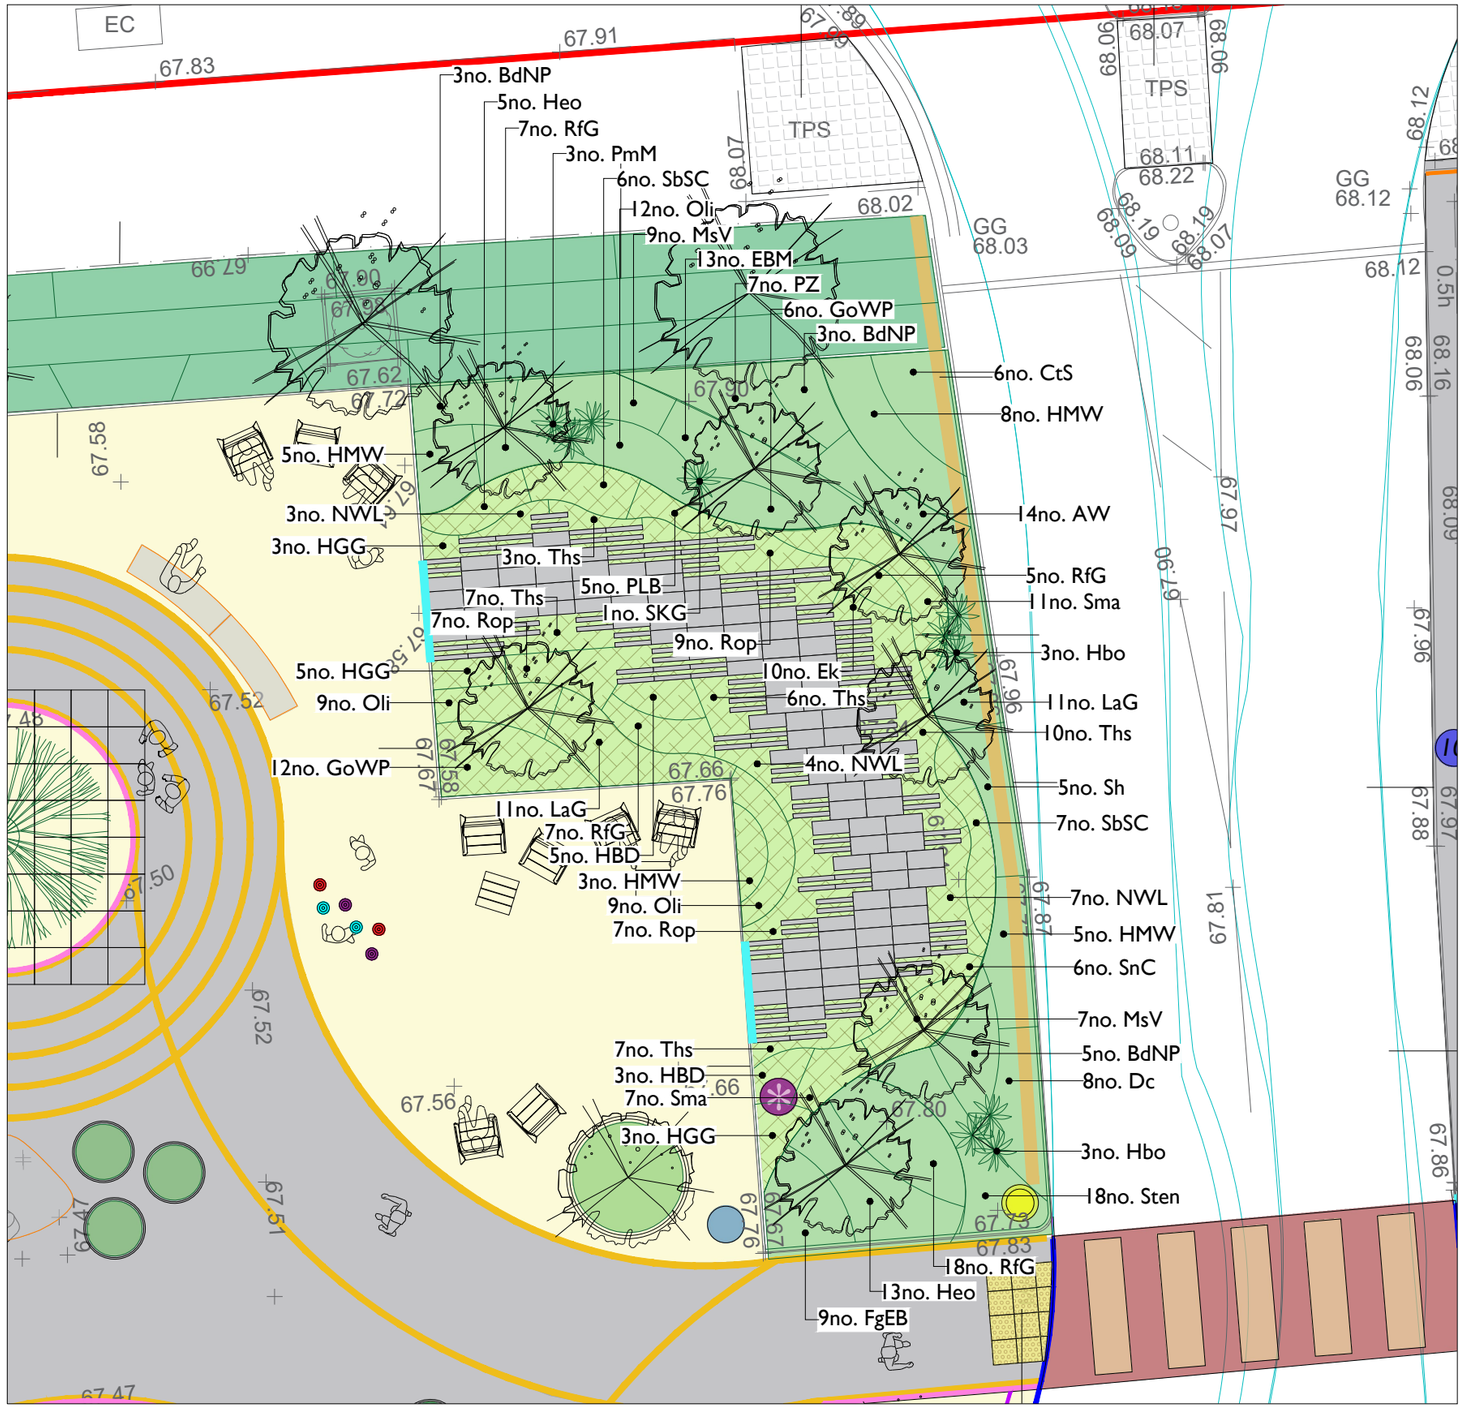

KEY

Soft Landscape

Proposed Trees to be planted within the development to include a mixture of formal street trees, native trees and wildlife beneficial trees.

Proposed Ornamental shrub planting within the development to comprises low growing shrubs, herbaceous perennials and grasses that are drought tolerant and wildlife beneficial.

Proposed Wildlife/Sensory planting within the development to comprises playful and colourful species which are textured and scented and attractive to wildlife such as bees and butterflies.

Please refer to drawing 5493.04 for the detailed planting plan and planting schedule.

Funded by UK Government

MANCHESTER CITY COUNCIL

GREATER MANCHESTER DOING THINGS DIFFERENTLY

DEP LANDSCAPE ARCHITECTURE LTD

2 COMMERCIAL STREET
MANCHESTER, M15 4RQ
T: 0161 2419878
E: info@dep.co.uk
W: www.dep.co.uk

Client
Manchester City Council

Project
Gorton Market

Description
Planting Plan 2 of 2

Status
Tender

Scale	Drawn
1:100@A3	KR/NN

Job number	Drawing number	Date	Revision
5493	05	Sept 24	A

Copyright DEP Landscape Architecture Ltd

All levels and dimensions to be checked on site by contractor prior to commencement; Any variations to be reported to the client. This drawing is to be read in conjunction with all others relating to the project and all information derived accordingly; any anomolies to be reported to the client. Do not scale from this drawing. Use figured dimensions only. Work shown on this drawings to be carried out in accordance with current British Standards and Codes of Practice.

© Copyright to DEP Landscape Architecture Limited. The information shown on this drawing shall not be reproduced or copied in any form without prior written consent from DEP Landscape Architecture Limited.