





SCALE 1:100

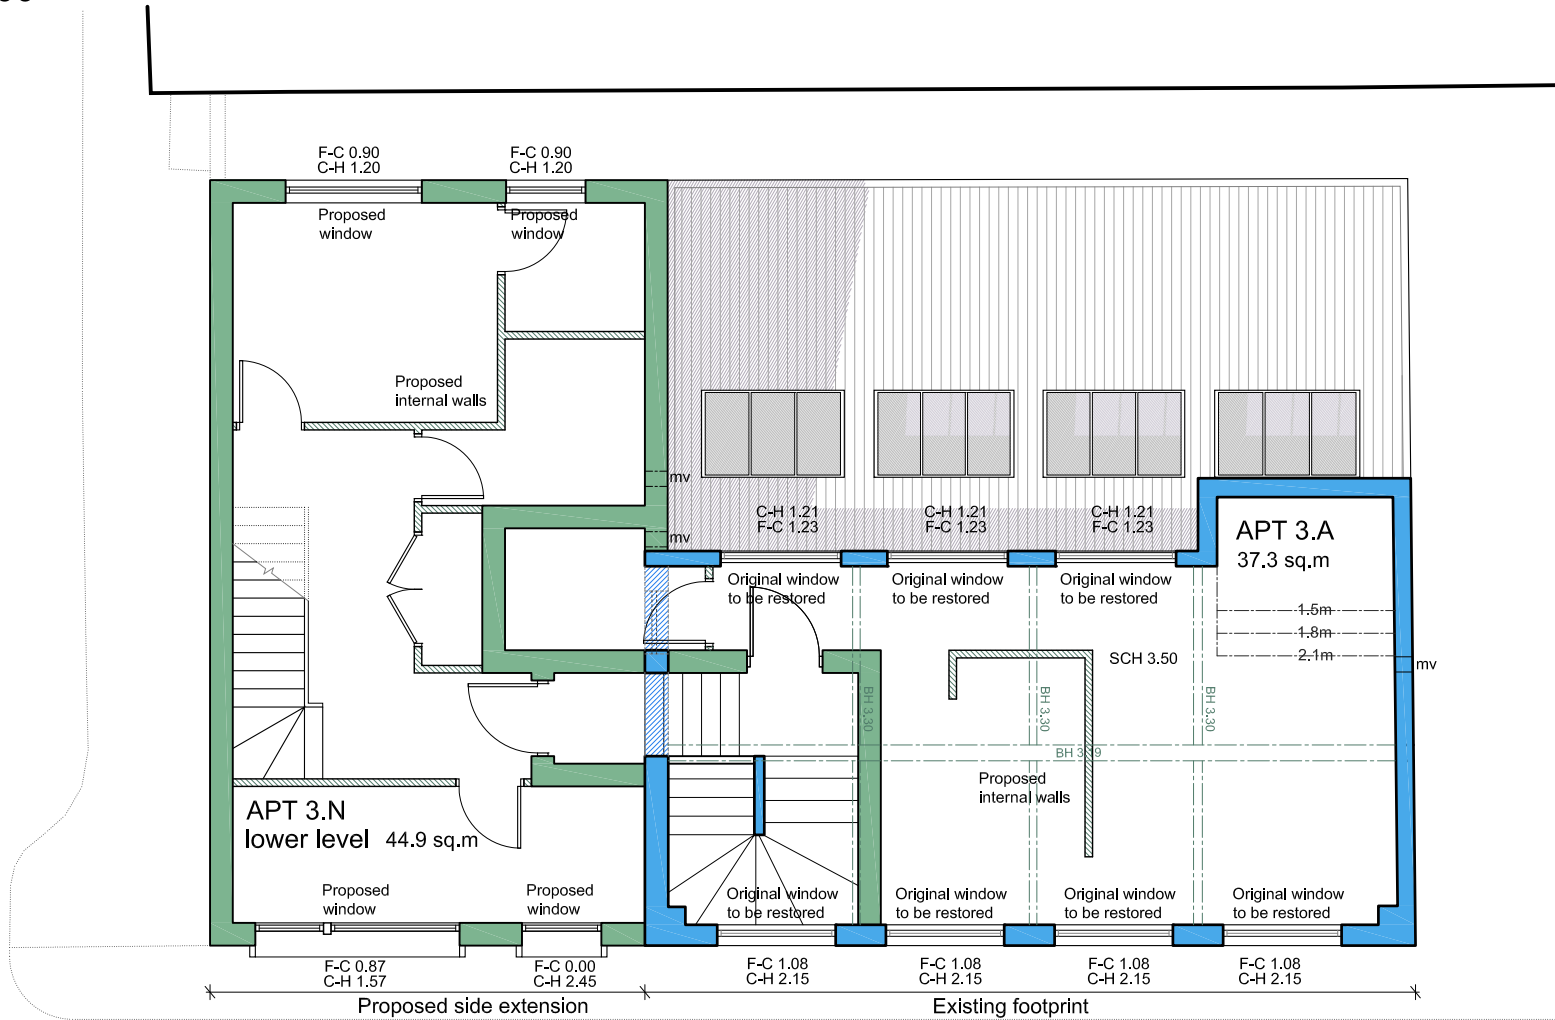

THIRD FLOOR

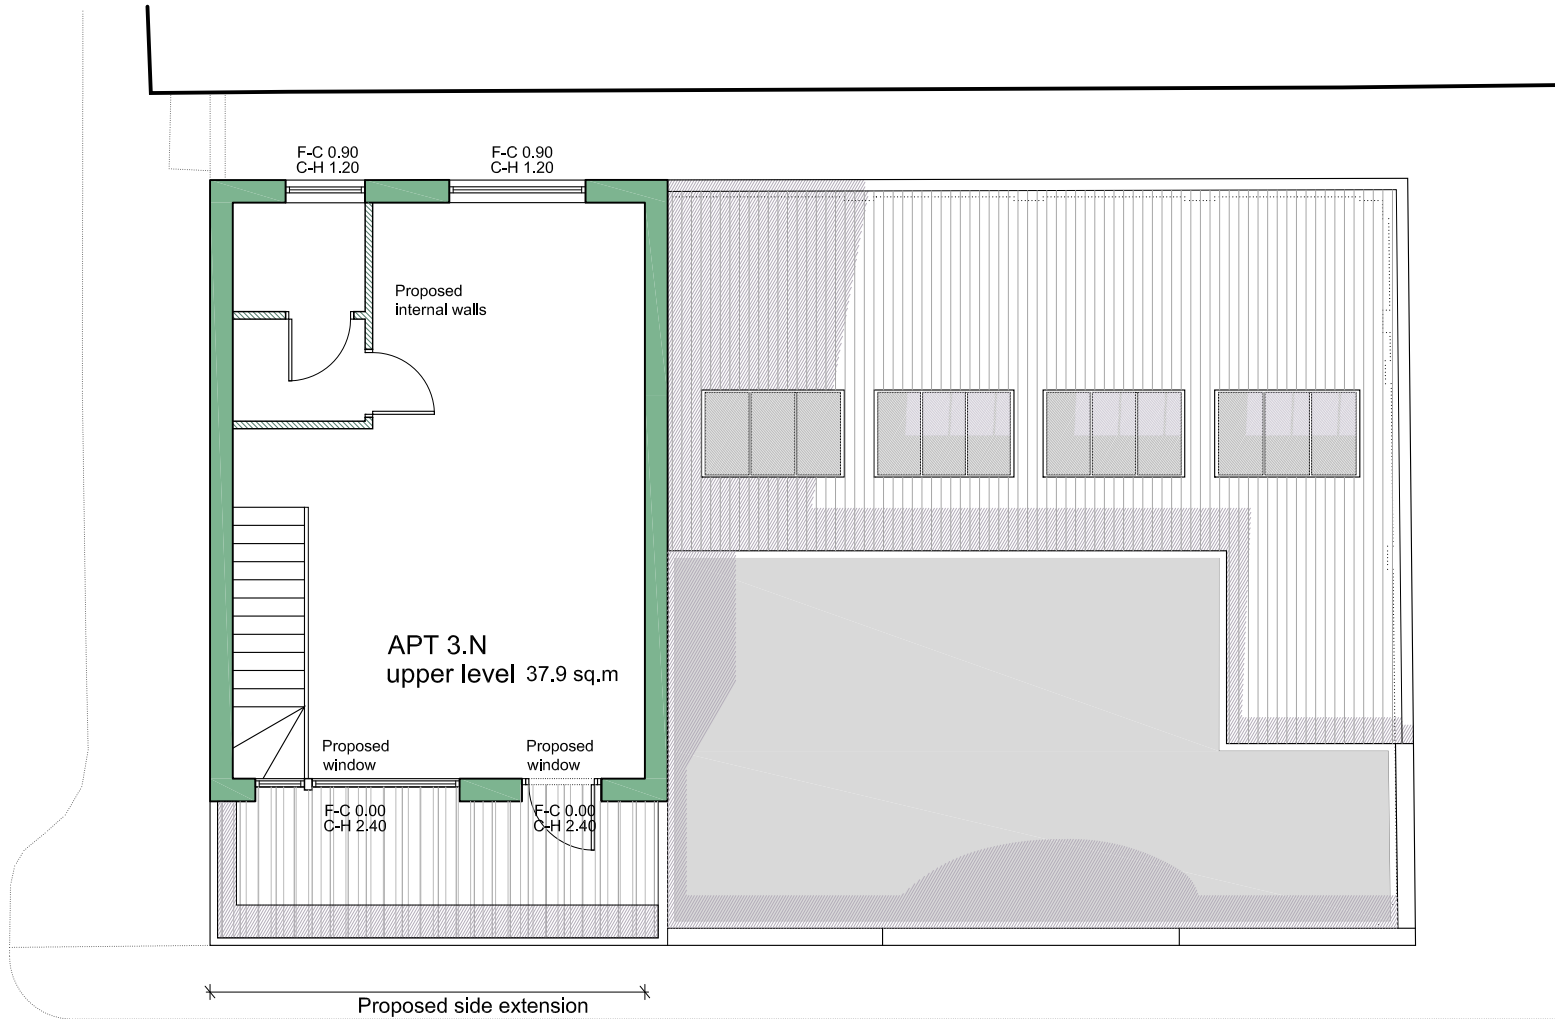

TOP FLOOR

LEGEND			
	Removed non-original wall		Removed original wall
	Damaged non-original element		Damaged original element
	Retained non-original wall		Retained original wall
	Proposed internal wall		Removed element
	Proposed external wall		Existing Concrete beams

HOWARD & SEDDON A.R.I.B.A. CHARTERED ARCHITECTS, 64 WASHWAY ROAD, SALE, CHESHIRE. M33 7RE. TEL No 0161-973 8296 FAX No 0161-962 3485 e-mail : admin@howardandseddon.co.uk	PROJECT RESIDENTIAL DEVELOPMENT 58 RICHMOND STREET MANCHESTER	TITLE RETAINED AND REMOVED EXISTING AND PROPOSED WALLS BEAM AND CEILING HEIGHTS THIRD AND FOURTH FLOORS	DRAWN DATE 10/06/20	DRG No. 12,764 122
	CLIENT TAHIR AHMED, TAHIR MEHMOOD		SCALE 1:100 (A3)	AMENDMENT A