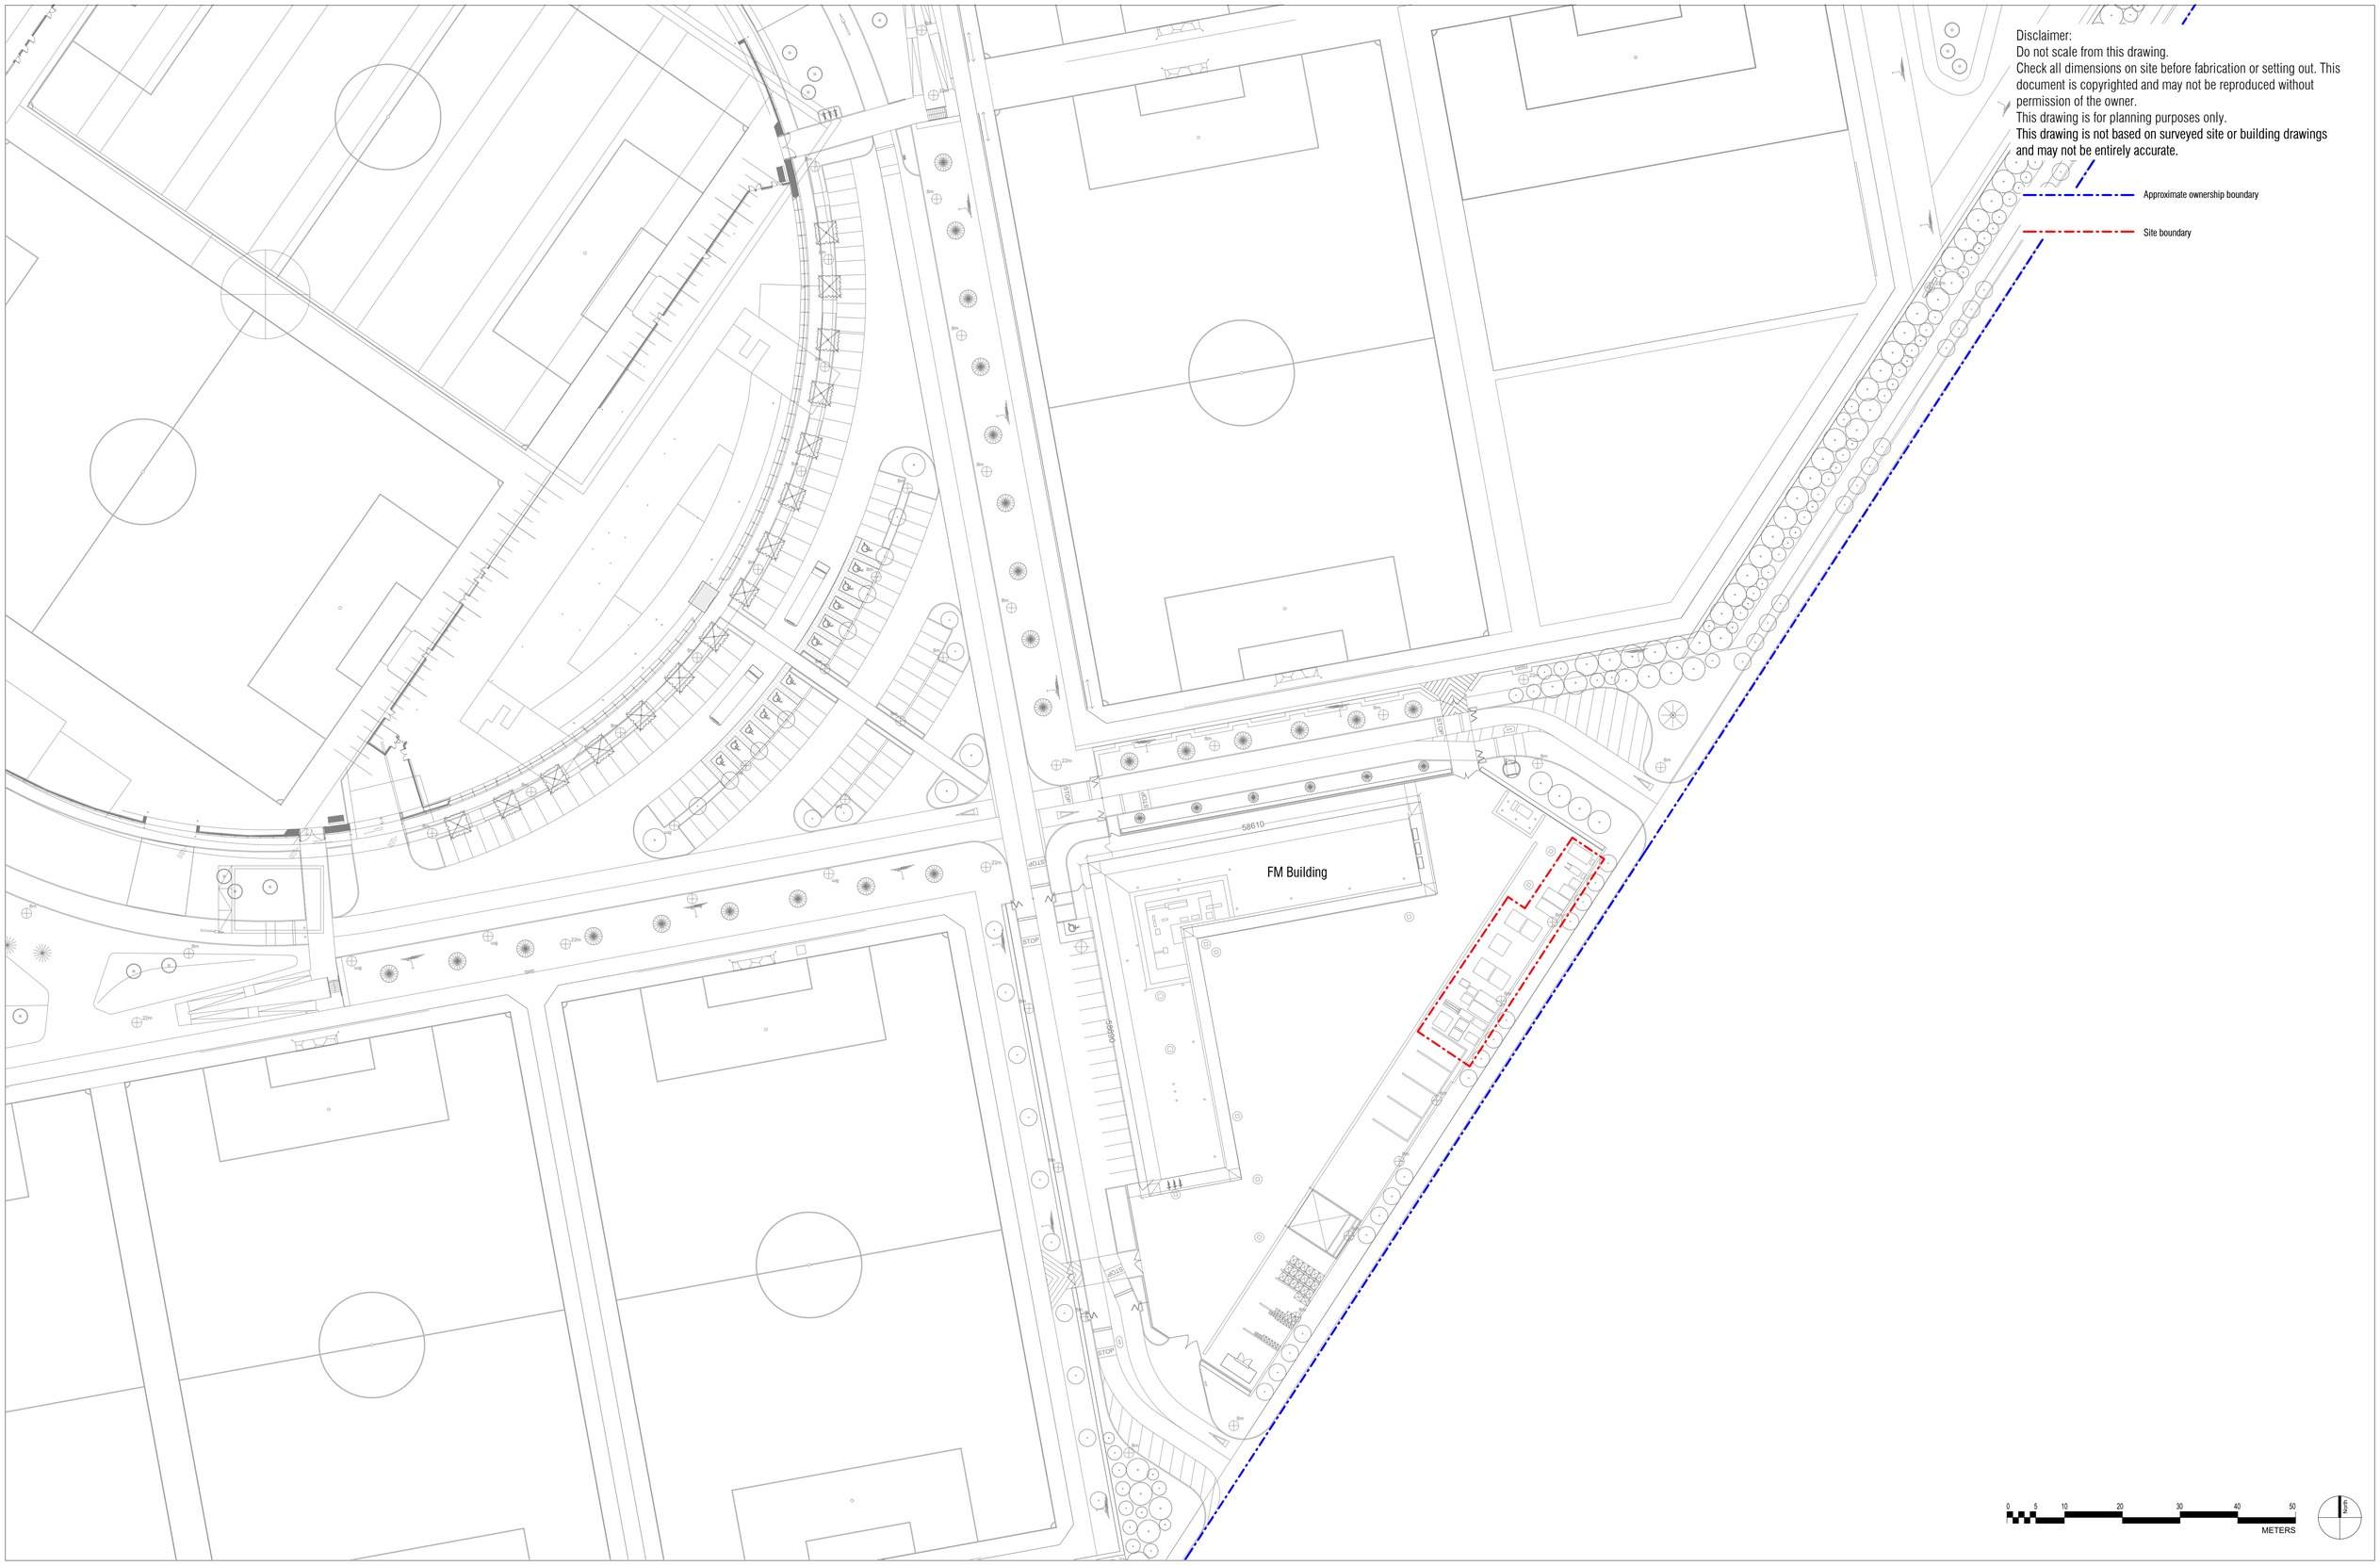

Disclaimer:
Do not scale from this drawing.
Check all dimensions on site before fabrication or setting out. This document is copyrighted and may not be reproduced without permission of the owner.
This drawing is for planning purposes only.
This drawing is not based on surveyed site or building drawings and may not be entirely accurate.

Bogle Architects
London | Prague | Hong Kong
107 Fleston Road, London, W11 4BD, UK. +44 (0) 203 587 7100
www.bogle.architects.com

Disclaimer:
Do not scale from this drawing.
Check all dimensions on site before fabrication or setting out. This document is copyrighted and may not be reproduced without permission of the owner.
This drawing is for planning purposes only.
This drawing is not based on surveyed site or building drawings and may not be entirely accurate.

Notes:
Floor areas have been calculated in accordance with the RICS/ISVA Code of Measuring Practice, 6th Edition, 2007 using the stated options NIA, GIA, GEA. They are approximate and relate to the likely areas of the building at the current stage of the design. Any decisions to be made on the basis of these area, whether as to project viability, preletting, lease or sale agreements and the like, should make allowance for the following:
- Design development
- Accurate site survey, site levels and site dimensions
- Construction methods and building tolerances
- Local Authority and Statutory consents

Client: clearvolt
Planning: ELG Planning

Project:
Project Sol

Drawing Title:
Existing Plan

For Planning

Key / Location:

Drawn By:	Issued By:	Project No:	Scale @ A1:
MH	PP	23-021	1 : 500

Date of First Issue:	Drawing No:	Revision:
02/10/24	23-021-BAL-Z-L1-DR-A-21011	