



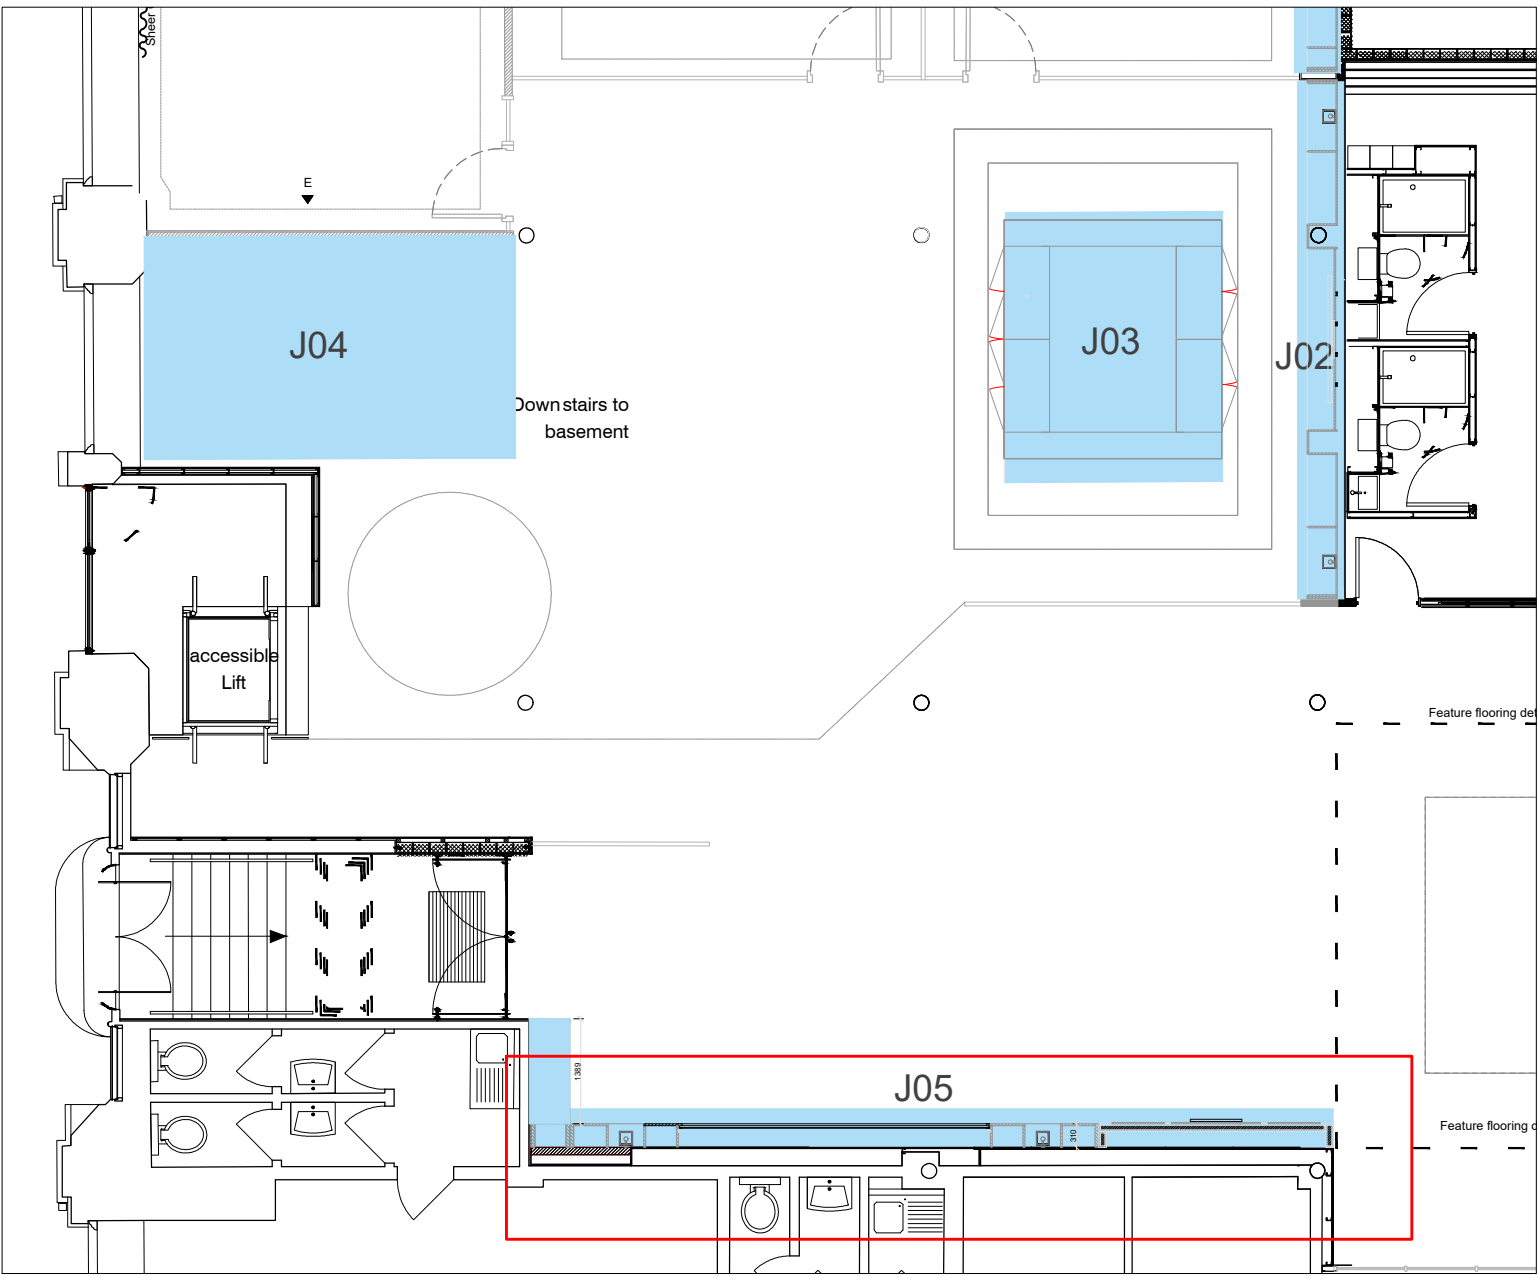


J05 Location Plan
Scale 1:100

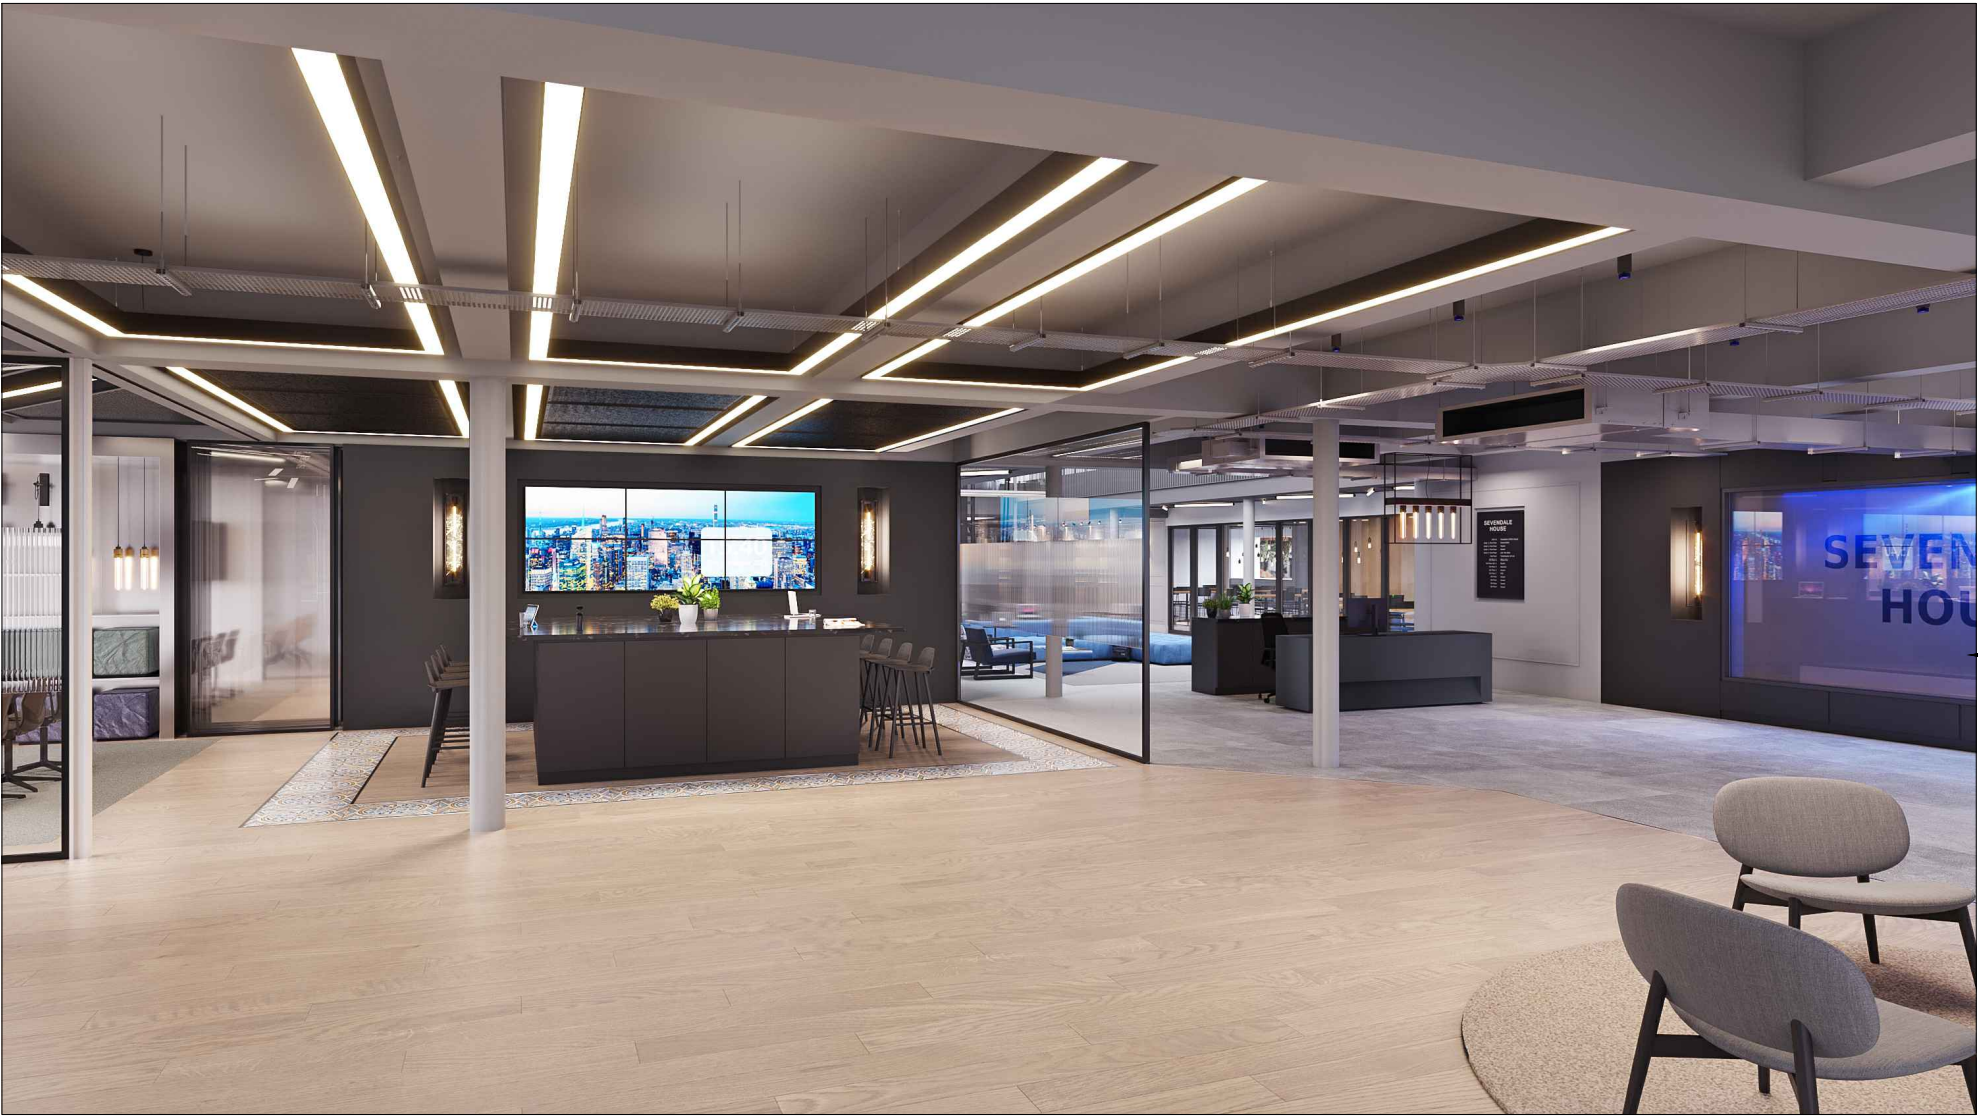


Ground Floor Entrance CGI


Opaque manifestation with building name cut, back lit Blue LED lighting channel - Ho Electrical to coordinate.

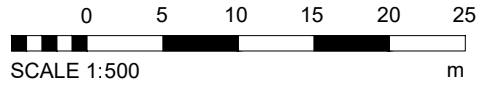

Note: Dimensions to be checked on site before construction

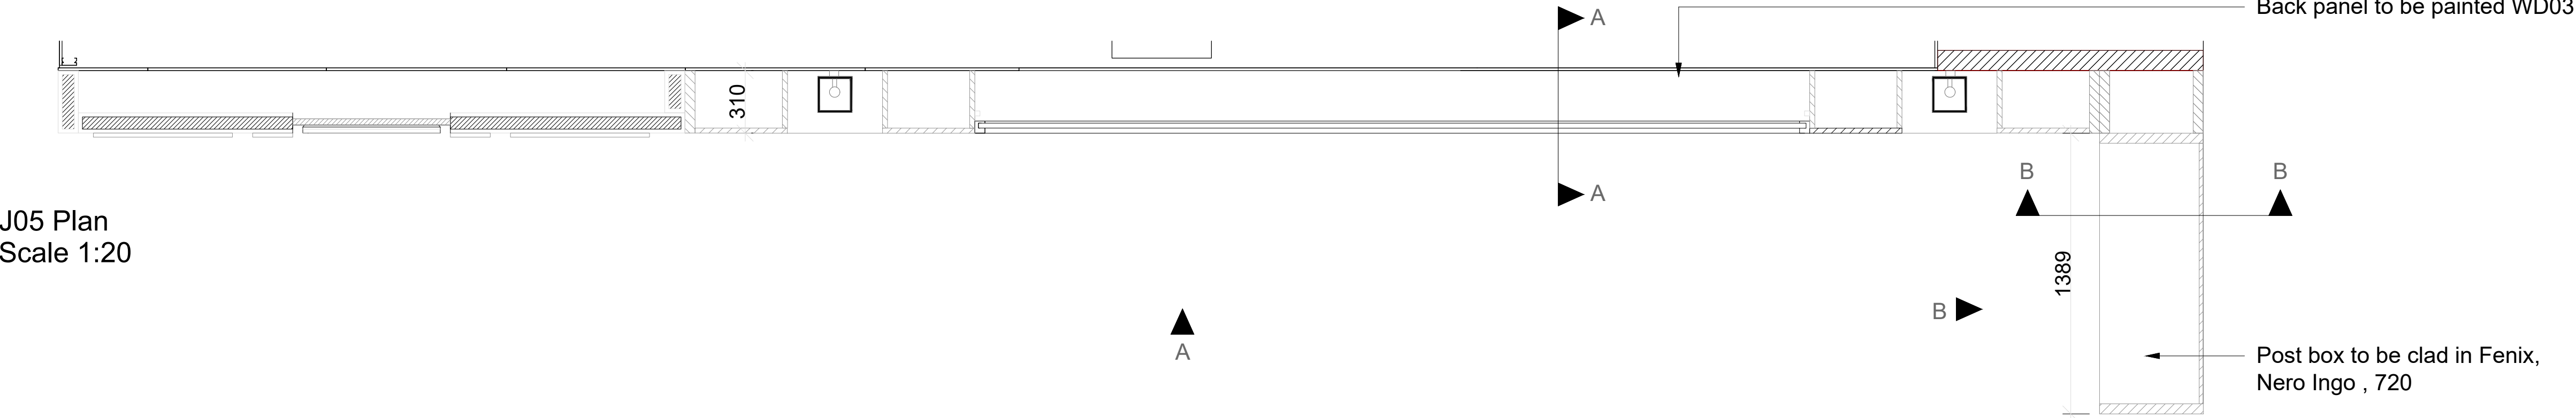

J05 Plan
Scale 1:20

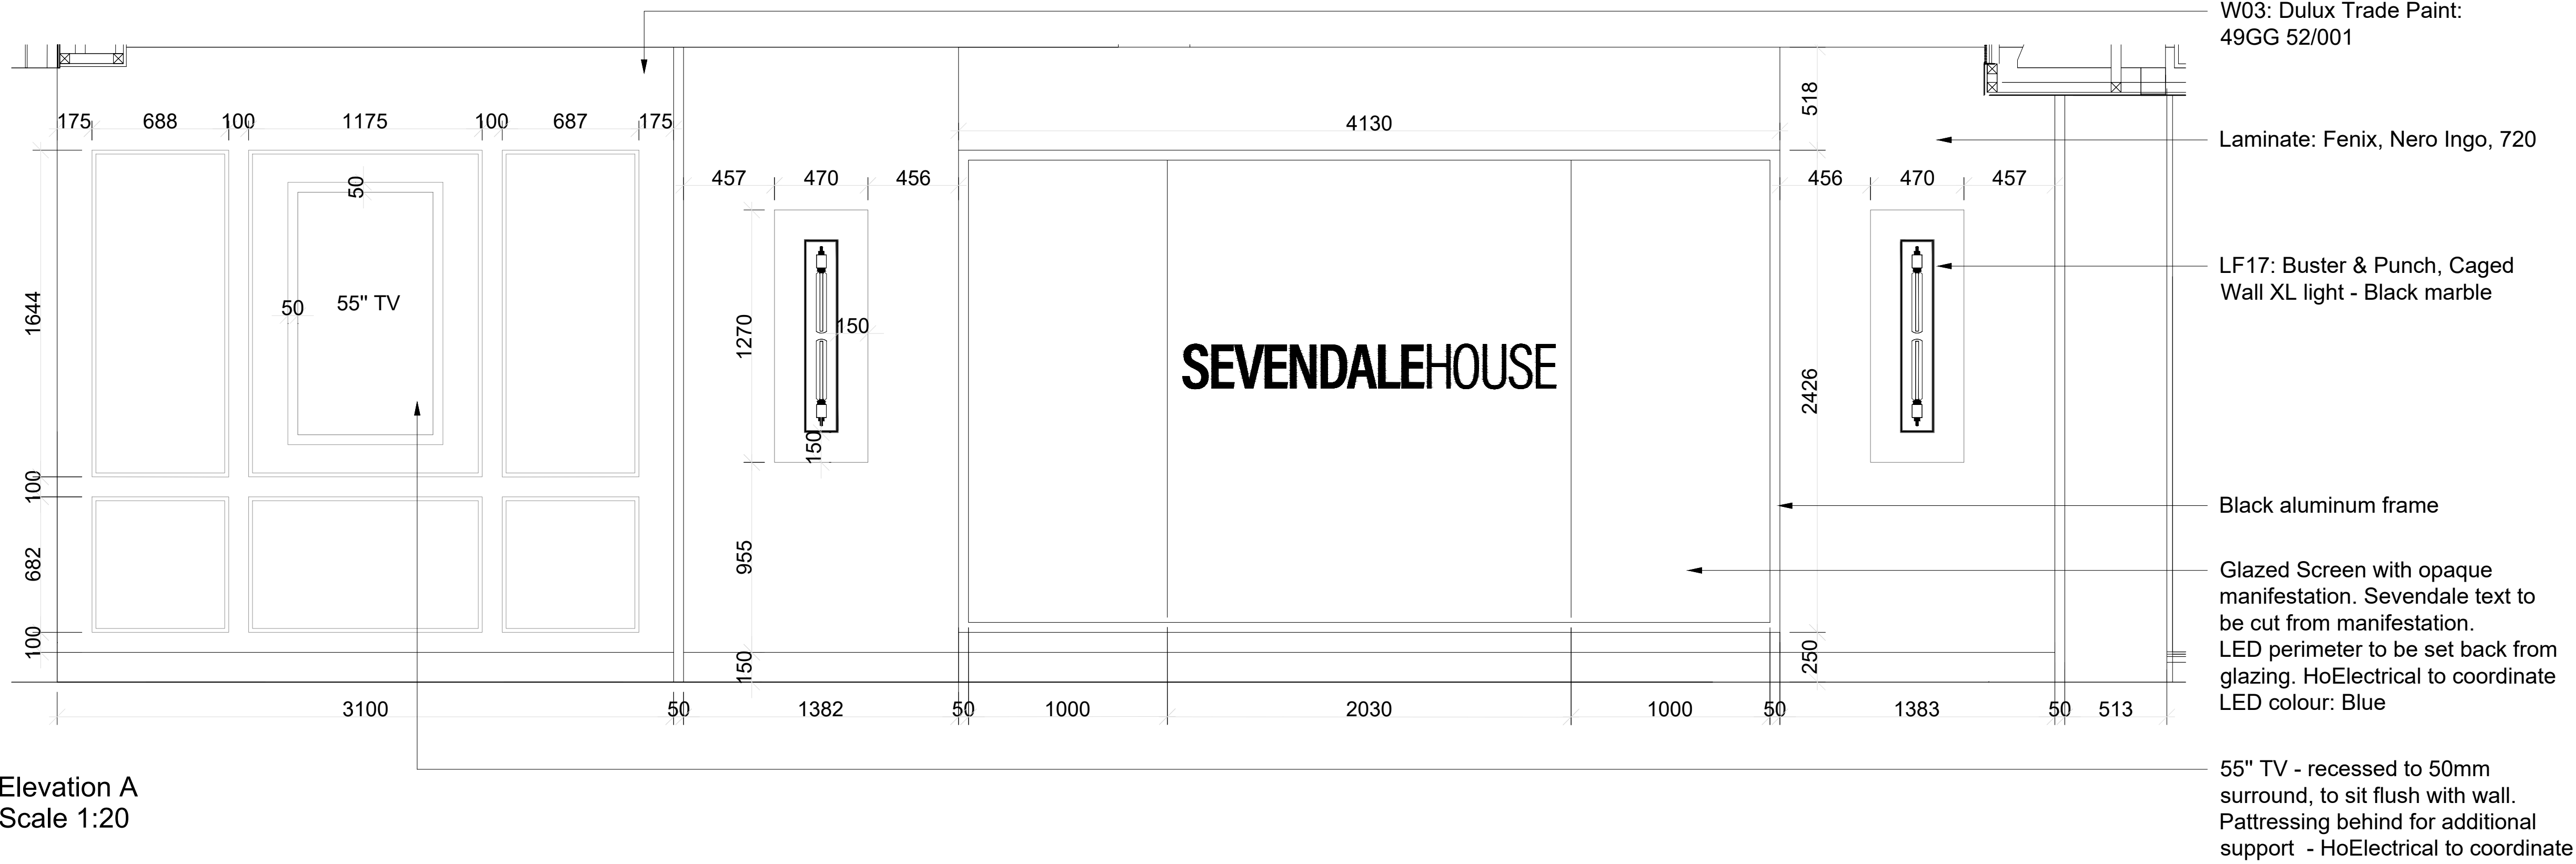

Elevation A
Scale 1:20

REV	DESCRIPTION	DATE	BY	CHK
-	First Issue	23/02/24	EK	

CLIENT NAME

Phillip J Davies Holdings plc

PROJECT NAME

Sevendale House

DWG TITLE:

Joinery / Reception Wall - J05

DWG NO: 34_004

SCALE 1:100 @ A1

STAGE 5