


TO BE CONFIRMED

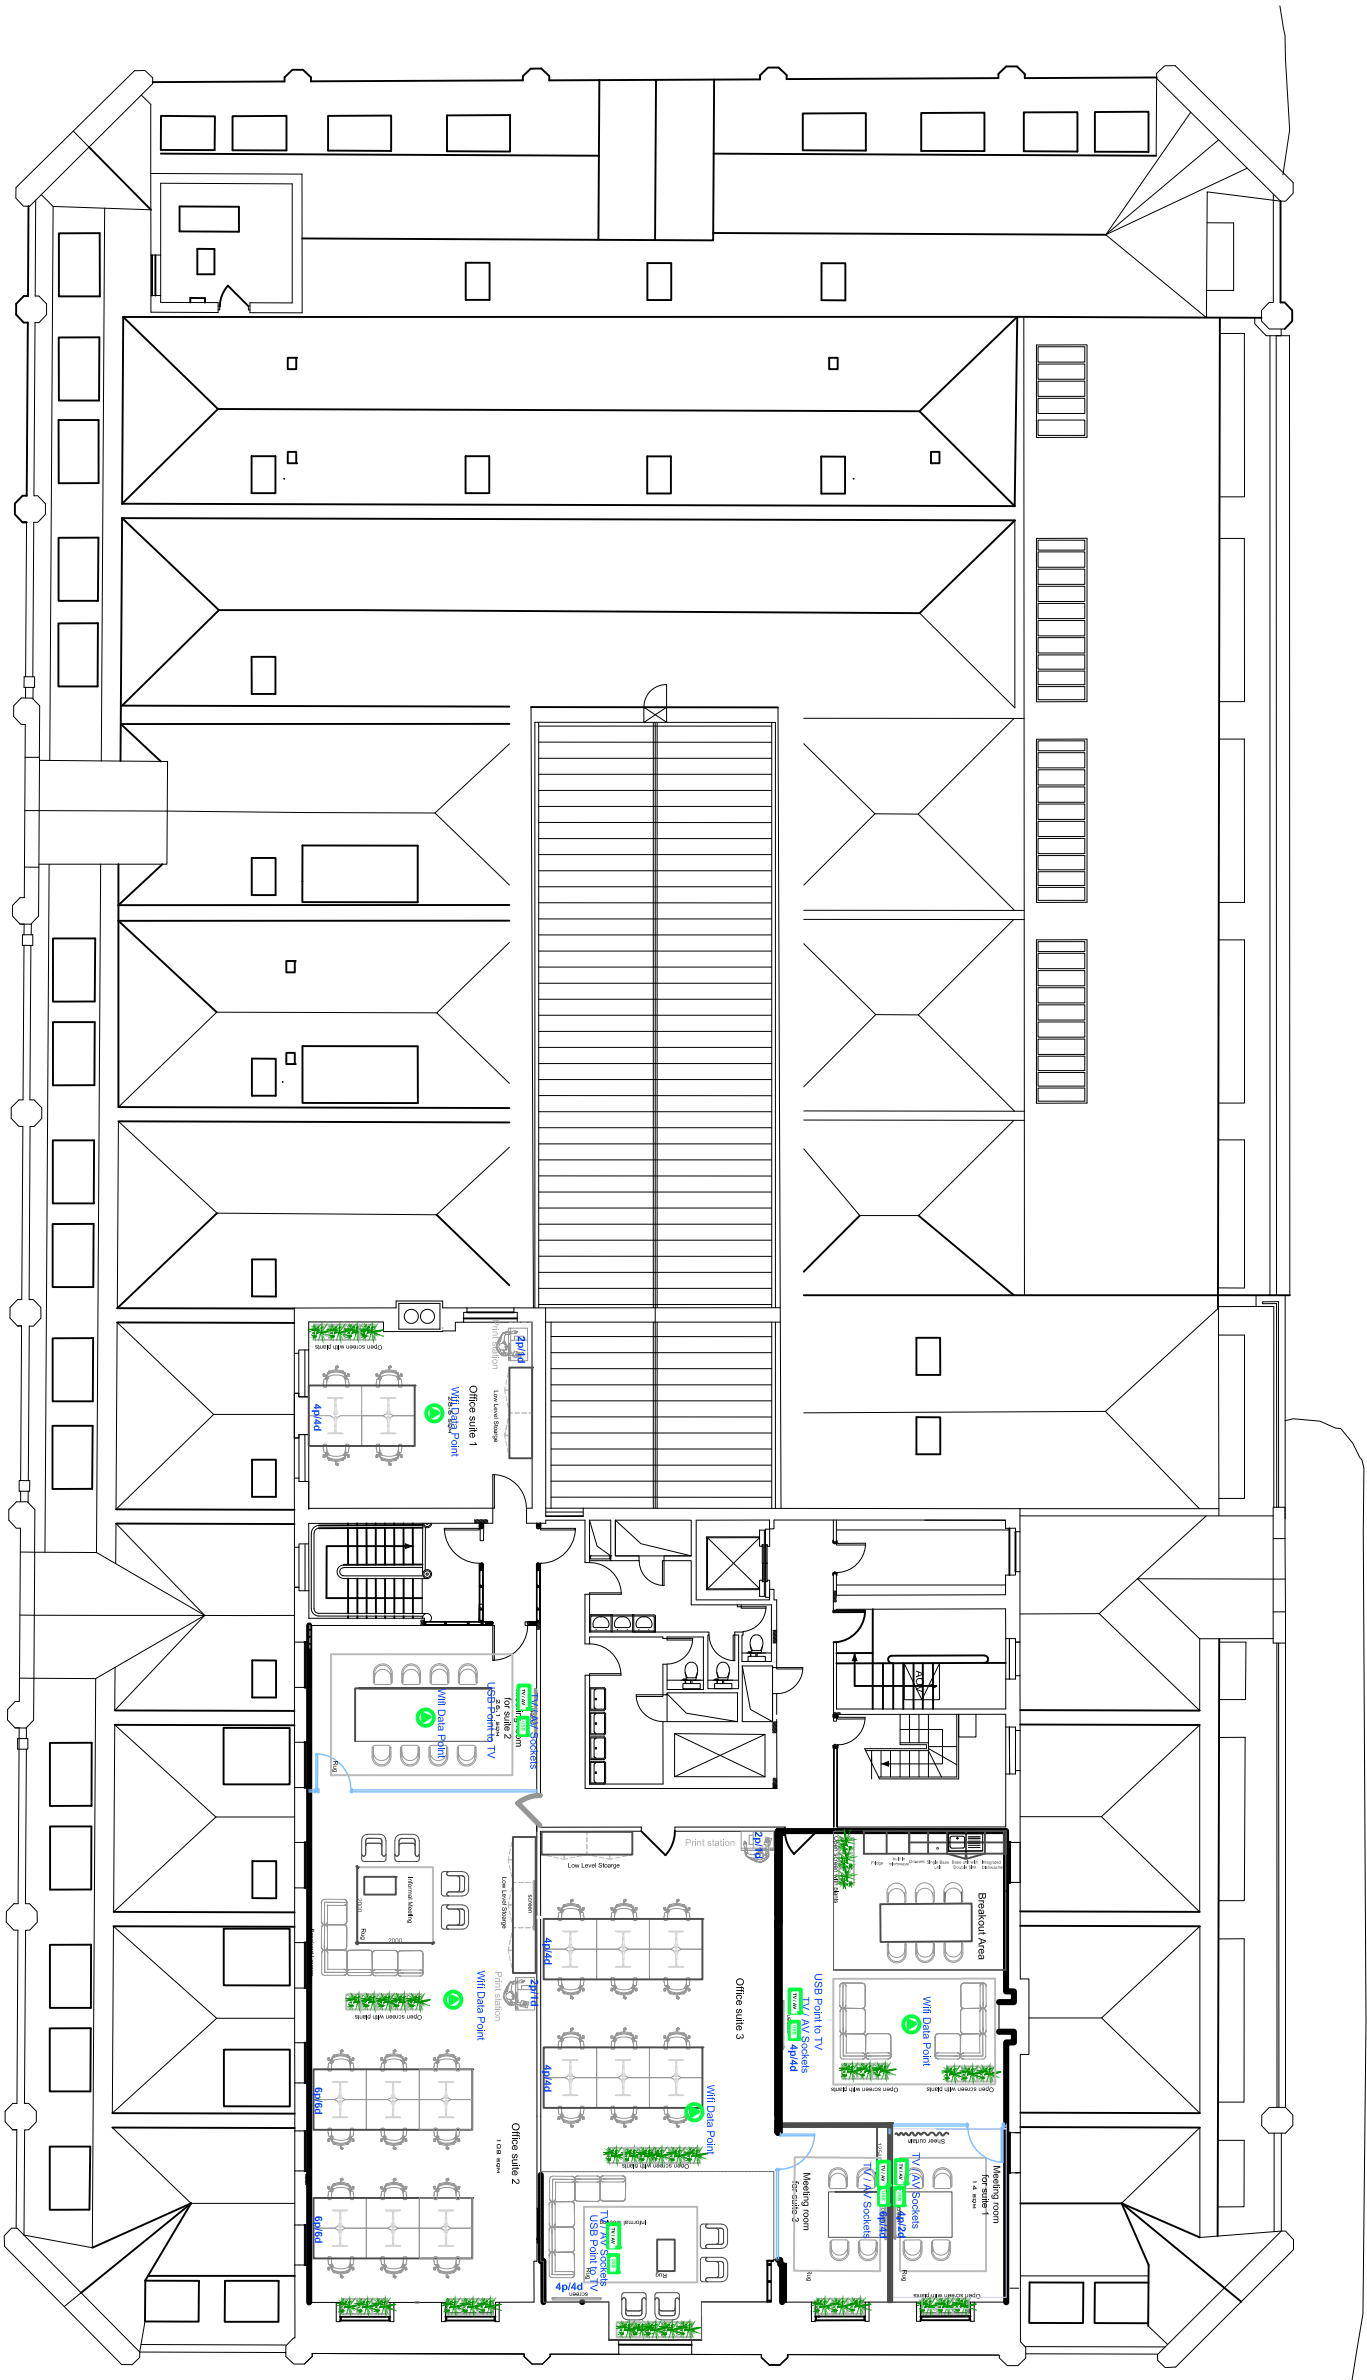

© COPYRIGHT
This drawing is the property of OBI Property Ltd and no licence or
assignment of any kind has been or is granted to any third party without the
written consent of OBI Property Ltd. The drawings or originals of the drawings or otherwise unless otherwise
agreed in writing.

This drawing is to be read in conjunction with all relevant Structural
Engineering, Mechanical & Electrical Engineers drawings and
specifications.
Any discrepancies between drawings and site conditions are to be reported
to the contract manager.

All dimensions are in millimetres unless stated otherwise. No dimensions to
be taken from drawings. All dimensions to be checked on site prior to
construction.

OBI
www.obiproperty.co.uk

Small Power & Data Notes

1. All small power & data locations, heights & specs subject to review & approval and TBC by contractor / IT consultant.
2. Any remaining existing power & data being kept is to be checked by contractor / IT consultant.
3. Where TVs are installed contractor must allow for all necessary requirements including power, data, TV socket & HDMI.
4. Server cab locations BCU by specialist contractor / IT consultant.
5. All dimensions are @ 650mm AFU, TBC by designer.
6. L = Low Level @ 450mm - 1250mm AFU, TBC by designer.
7. HL = High Level @ 900mm - 1250mm AFU, TBC by designer.
8. HL = High Level @ 1500mm - 1600mm AFU, TBC by designer.
9. AW = Above Worktop @ 150mm above counter height.
10. Client and contractor to confirm if power & data is sufficient.

2p/2d wall mounted - 2 Power, 2 Data

4p/4d wall mounted - 4 Power, 4 Data

USB USB Point to TV

Single Power Socket

Twin Power Socket

Single switched fuse spur

Cleaners Socket.

TV / AV Sockets

Data Point, N = No. of

Wifi Data Point

Corrims Cabinet

REV	DESCRIPTION	DATE	BY	CHK
A	Final Issue	66/06/23	RG	
-	Final Issue	26/04/23	RG	

CLIENT NAME
Philip J Davies Holdings plc

PROJECT NAME

Sevendale House

DWG TITLE:
Fifth Floor - Small Power and Data

DWG NO.: 63_500
SCALE 1 : 200 @A3
DRAWN: RG

DWG STATUS:
TENDER

© OBI Property Limited
80 Halsey Street, Manchester, M2 3FX
t: 0161 237 7177 e: info@obiproperty.co.uk

OBI