


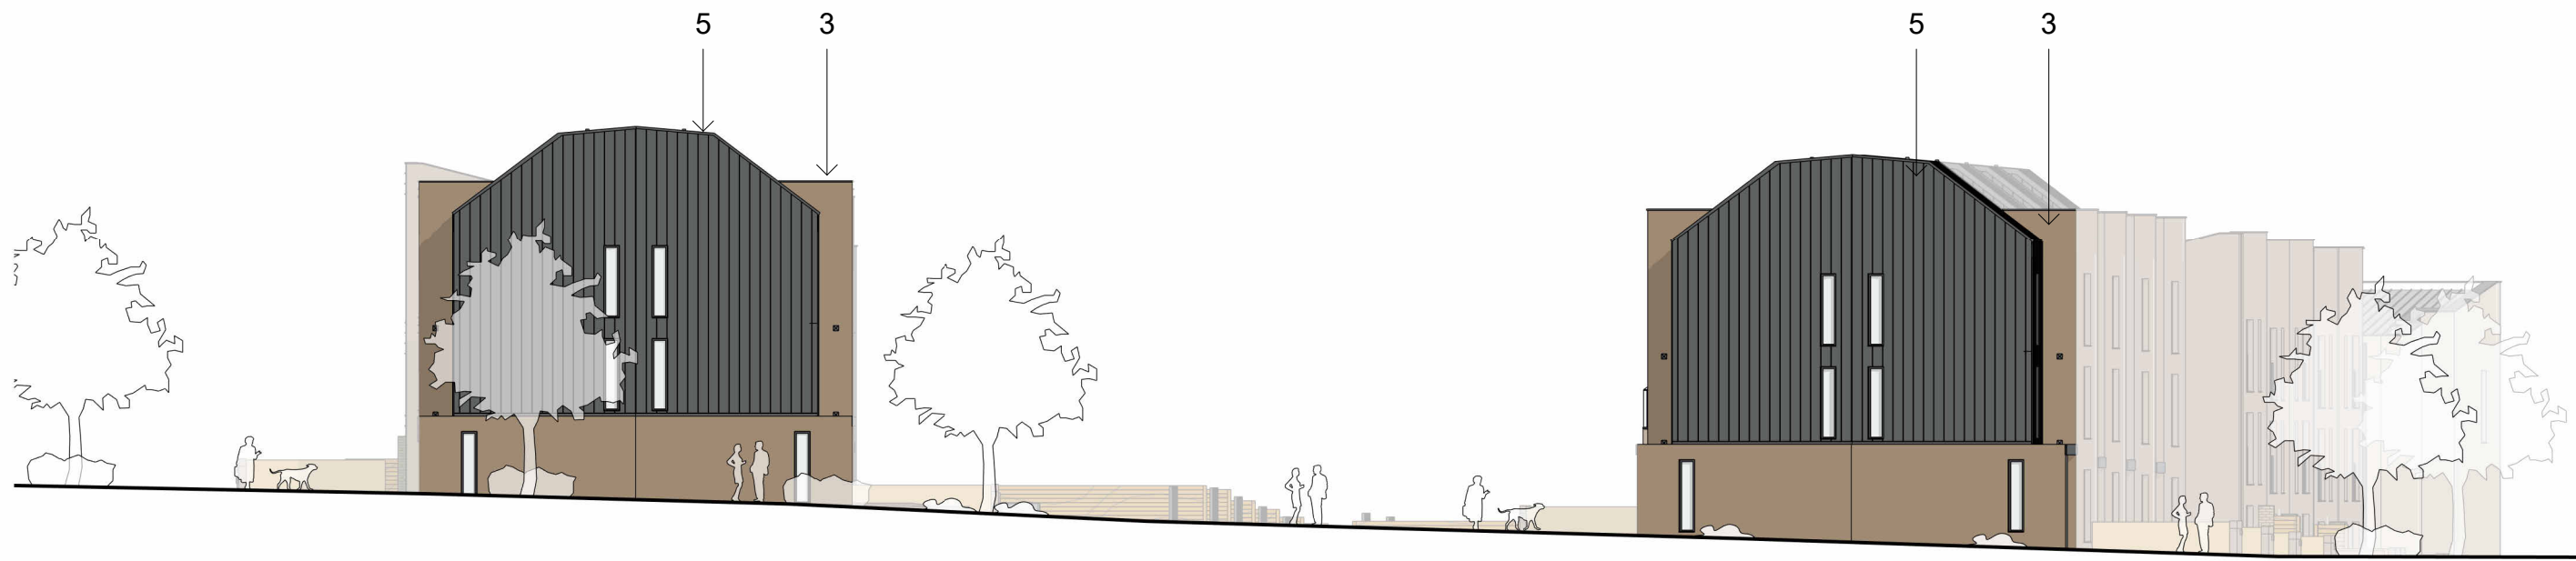

Elevation A-A
1 : 200



Elevation B-B
1 : 200




Elevation C-C
1 : 200



Elevation D-D
1 : 200

MATERIAL KEY DESCRIPTION

1. APARTMENT FACING BRICKWORK - RED BRICK
2. HOUSING FACING BRICKWORK TYPE 1 - BUFF BRICK
3. HOUSING FACING BRICKWORK TYPE 2 - LIGHT BROWN BRICK
4. FEATURE HOUSE FACING BRICKWORK - Projecting header vertical bands in buff brick
5. ROOF - GREY METAL PROFILE
6. ENTRANCE FEATURE GLAZED BRICKWORK
7. COMBINED BINS/BIKES STORE - Timber surround with street facing brick wall to match house brick

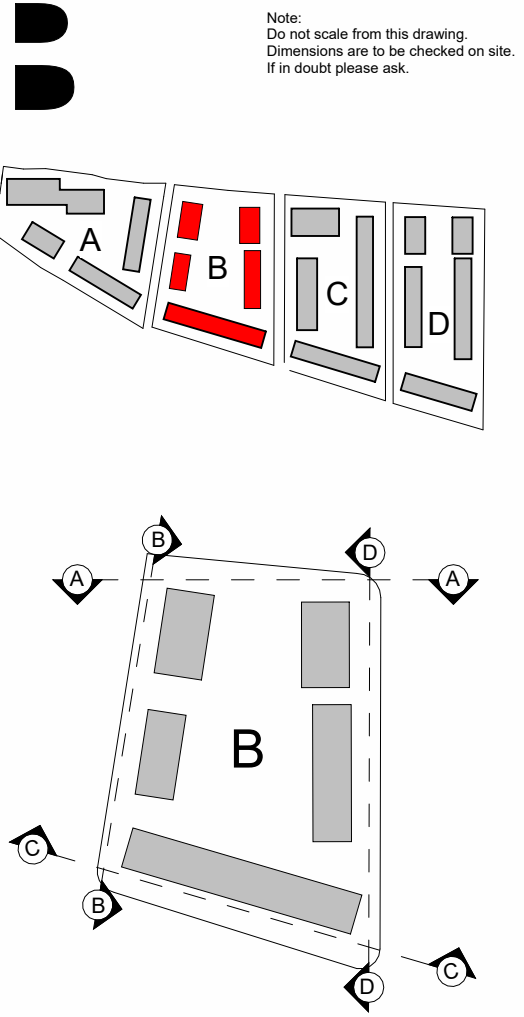

PL2	02/10/24	SG	Non-material amendment - Second issue
PL1	16/05/24	SG	Non-material amendment - Projecting header bricks added to landmark buildings
PL	26/01/21	LH	Planning Issue
Rev	Date	Issued	Details

© The moral rights of the author are hereby asserted.
This drawing and design is the sole property of Buttress Ltd and must not be reproduced without permission.
Buttress Ltd is Registered in England and Wales 1030333

Buttress

41 Bengal St
Manchester
M4 6AF
T 0161 236 3303
E contact@buttress.net
W www.buttress.net

Project Title	Collyhurst Village
Client	FEC and MCC
Location	Manchester
Drawing Title	Plot B-Proposed Street Elevations 1:200

Date	02/10/2024 14:12:42	Scale	1 : 200				
Checked	LH	Orig Paper Size	A1				
Job No:	8871	Status	PLANNING				
Project:	Origin:	Zone:	Level:	Type:	Disc:	Number:	Rev:

8871-BA-PB-XX-DR-A-(05)100- PL2