32 Redland Cresecnt

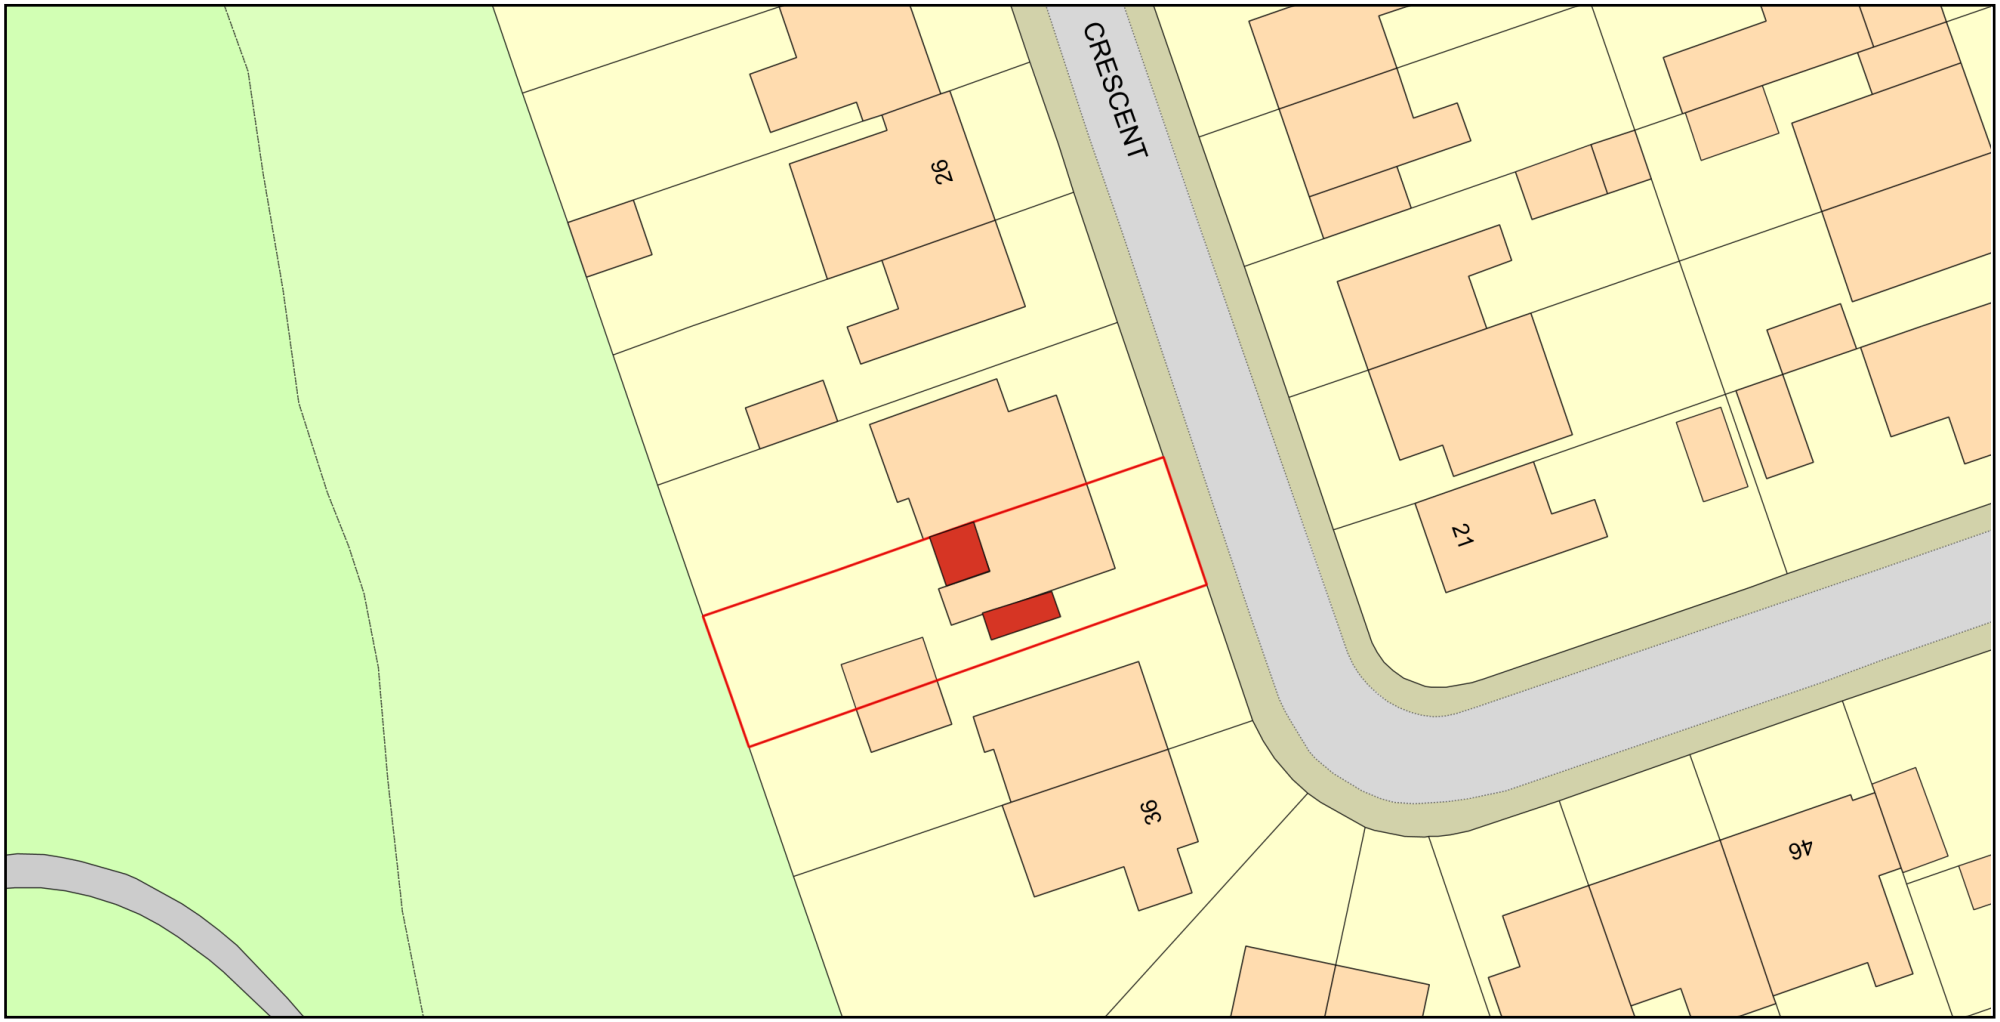

ReQuestaPlan

Plan Produced for: Zoe & Matt

Date Produced: 23 Oct 2024

Plan Reference Number: TQRQM24297171629494

Scale: 1:500 @ A4

© Crown copyright and database rights 2023 OS 100042766