

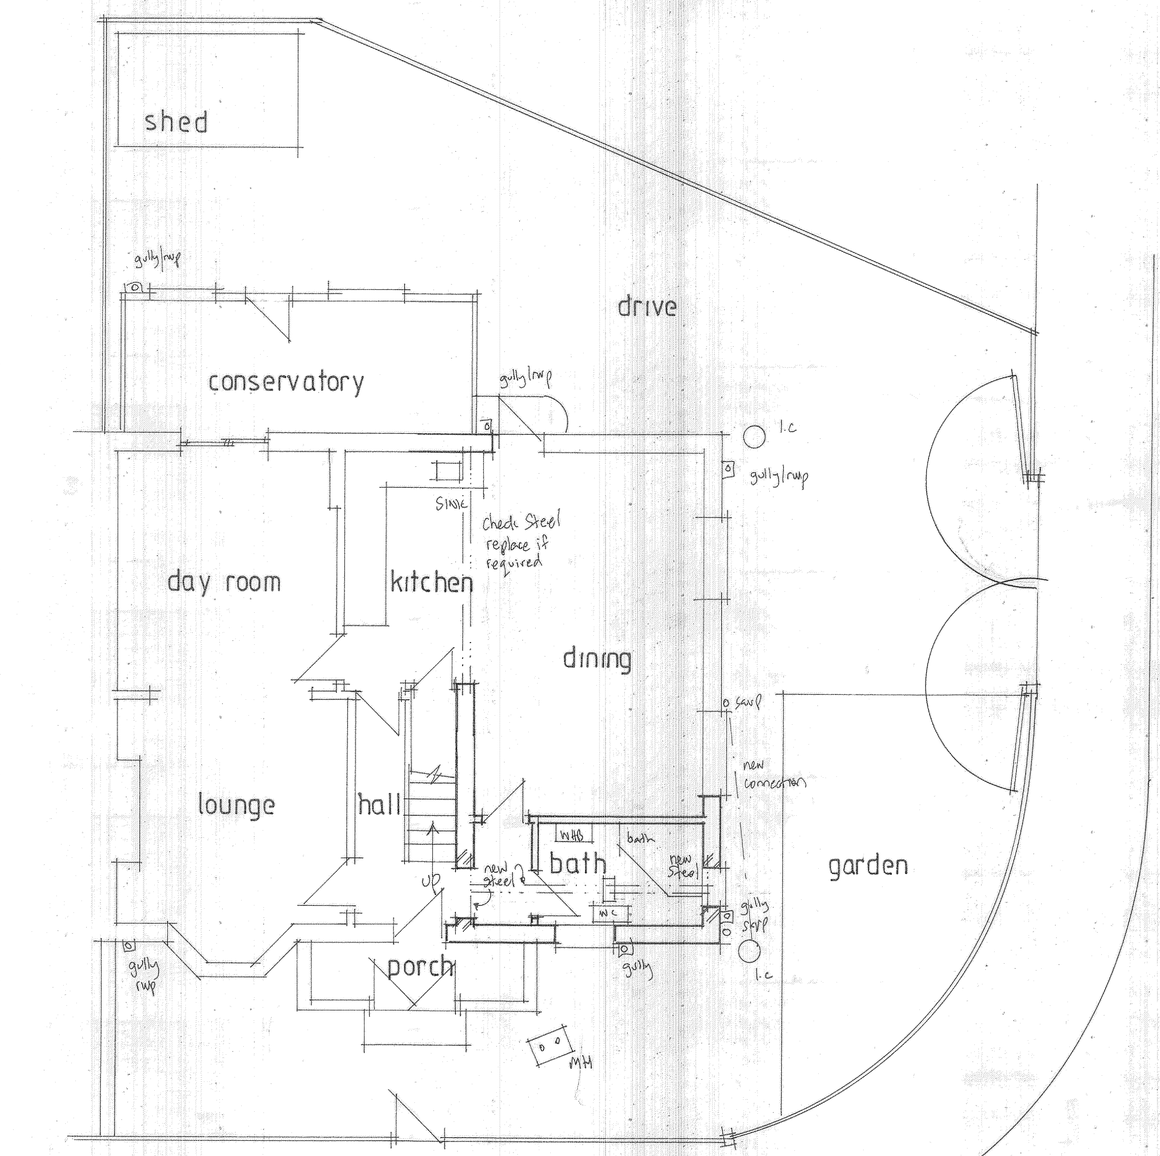


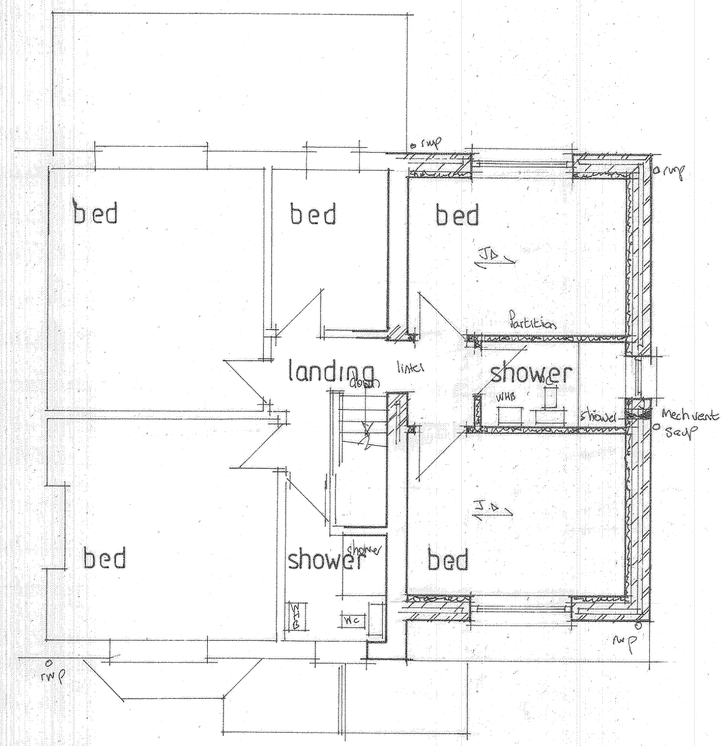

FIRST FLOOR

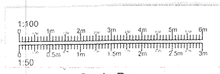

Scale Bar

PROJECT
PROPOSED FIRST FLOOR SIDE EXTENSION.
DRAWING TITLE
PROPOSED LAYOUTS.
CLIENT
MS. P. ANWAR.
ADDRESS
71, GUILDFORD ROAD, LEVENSHULME, MANCHESTER. M19 3ER.
SCALE
SCALE 1:50@A1
DATE
SEPT 2024.
DRAWING No
CL 09245911/3.