


AS EXISTING STREETSCENE

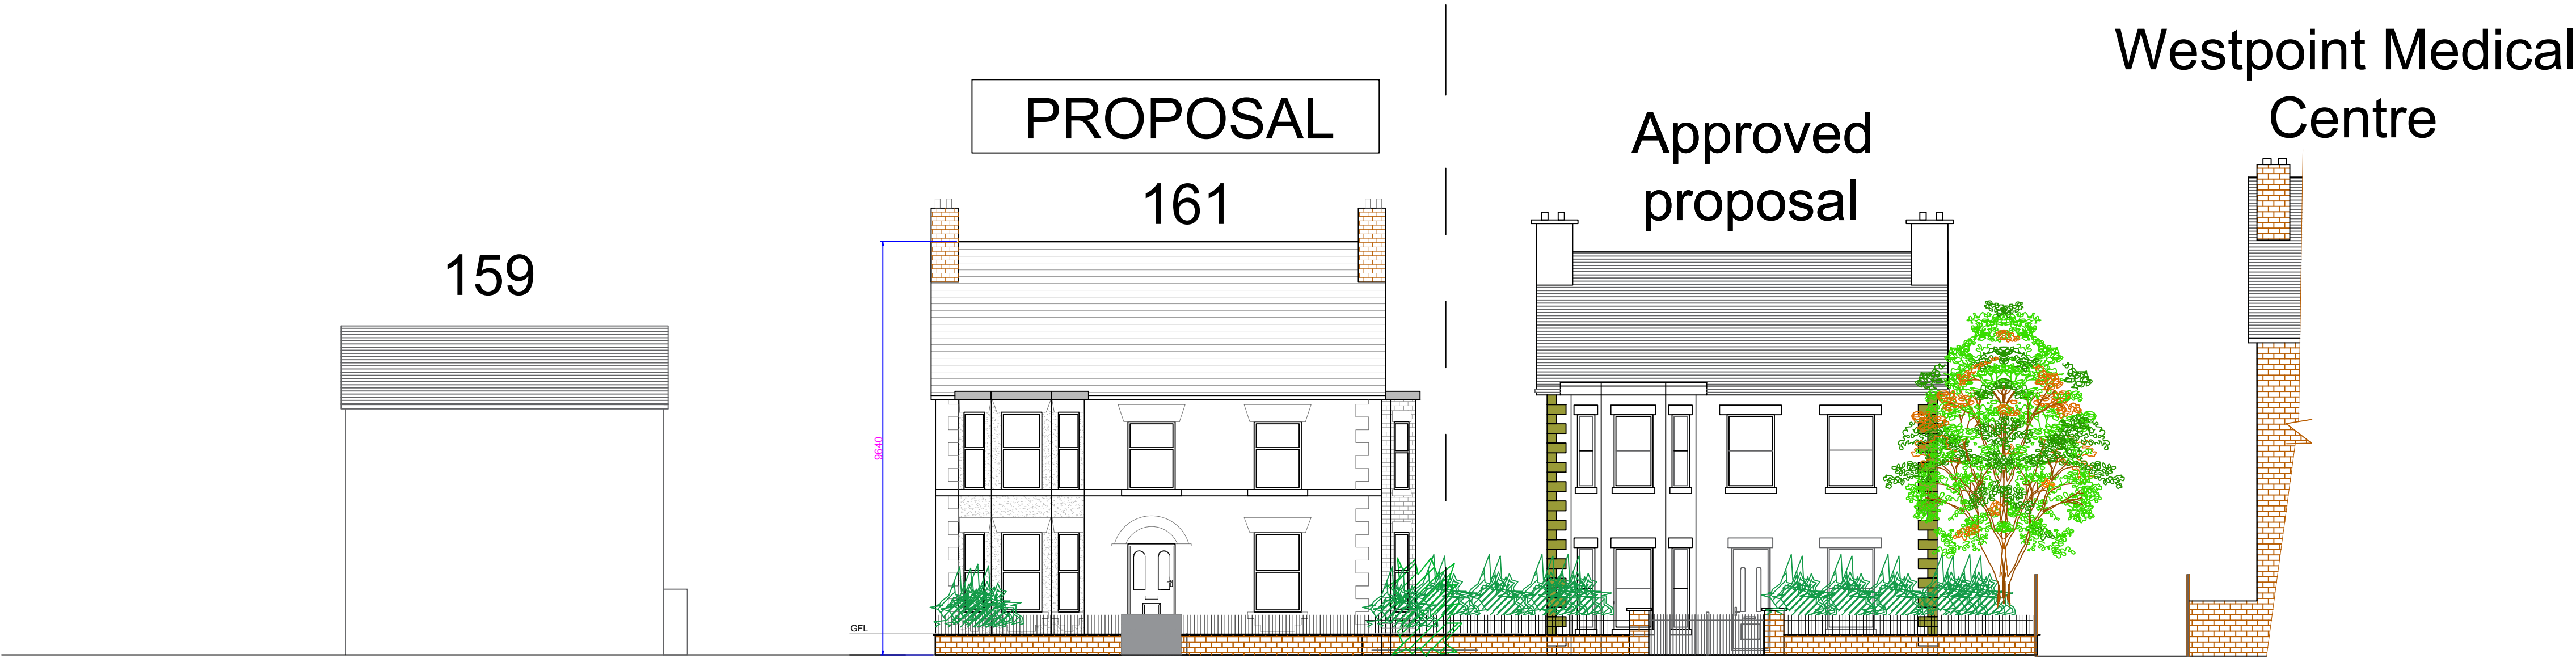

NOTES

REVISIONS

PROJECT: 161 SLADE LANE, MANCHESTER.
ROOF CONVERSION

CLIENT: AKMAL /SYED

SCALE: 1:100 @ A1 SHEET

REFERENCE NO: 1355 STREET
SCENES

BARRY CULLEN
ARCHITECTURE LTD
email:barrycullenarchitecture@gmail.com
mob: 07851262695

