



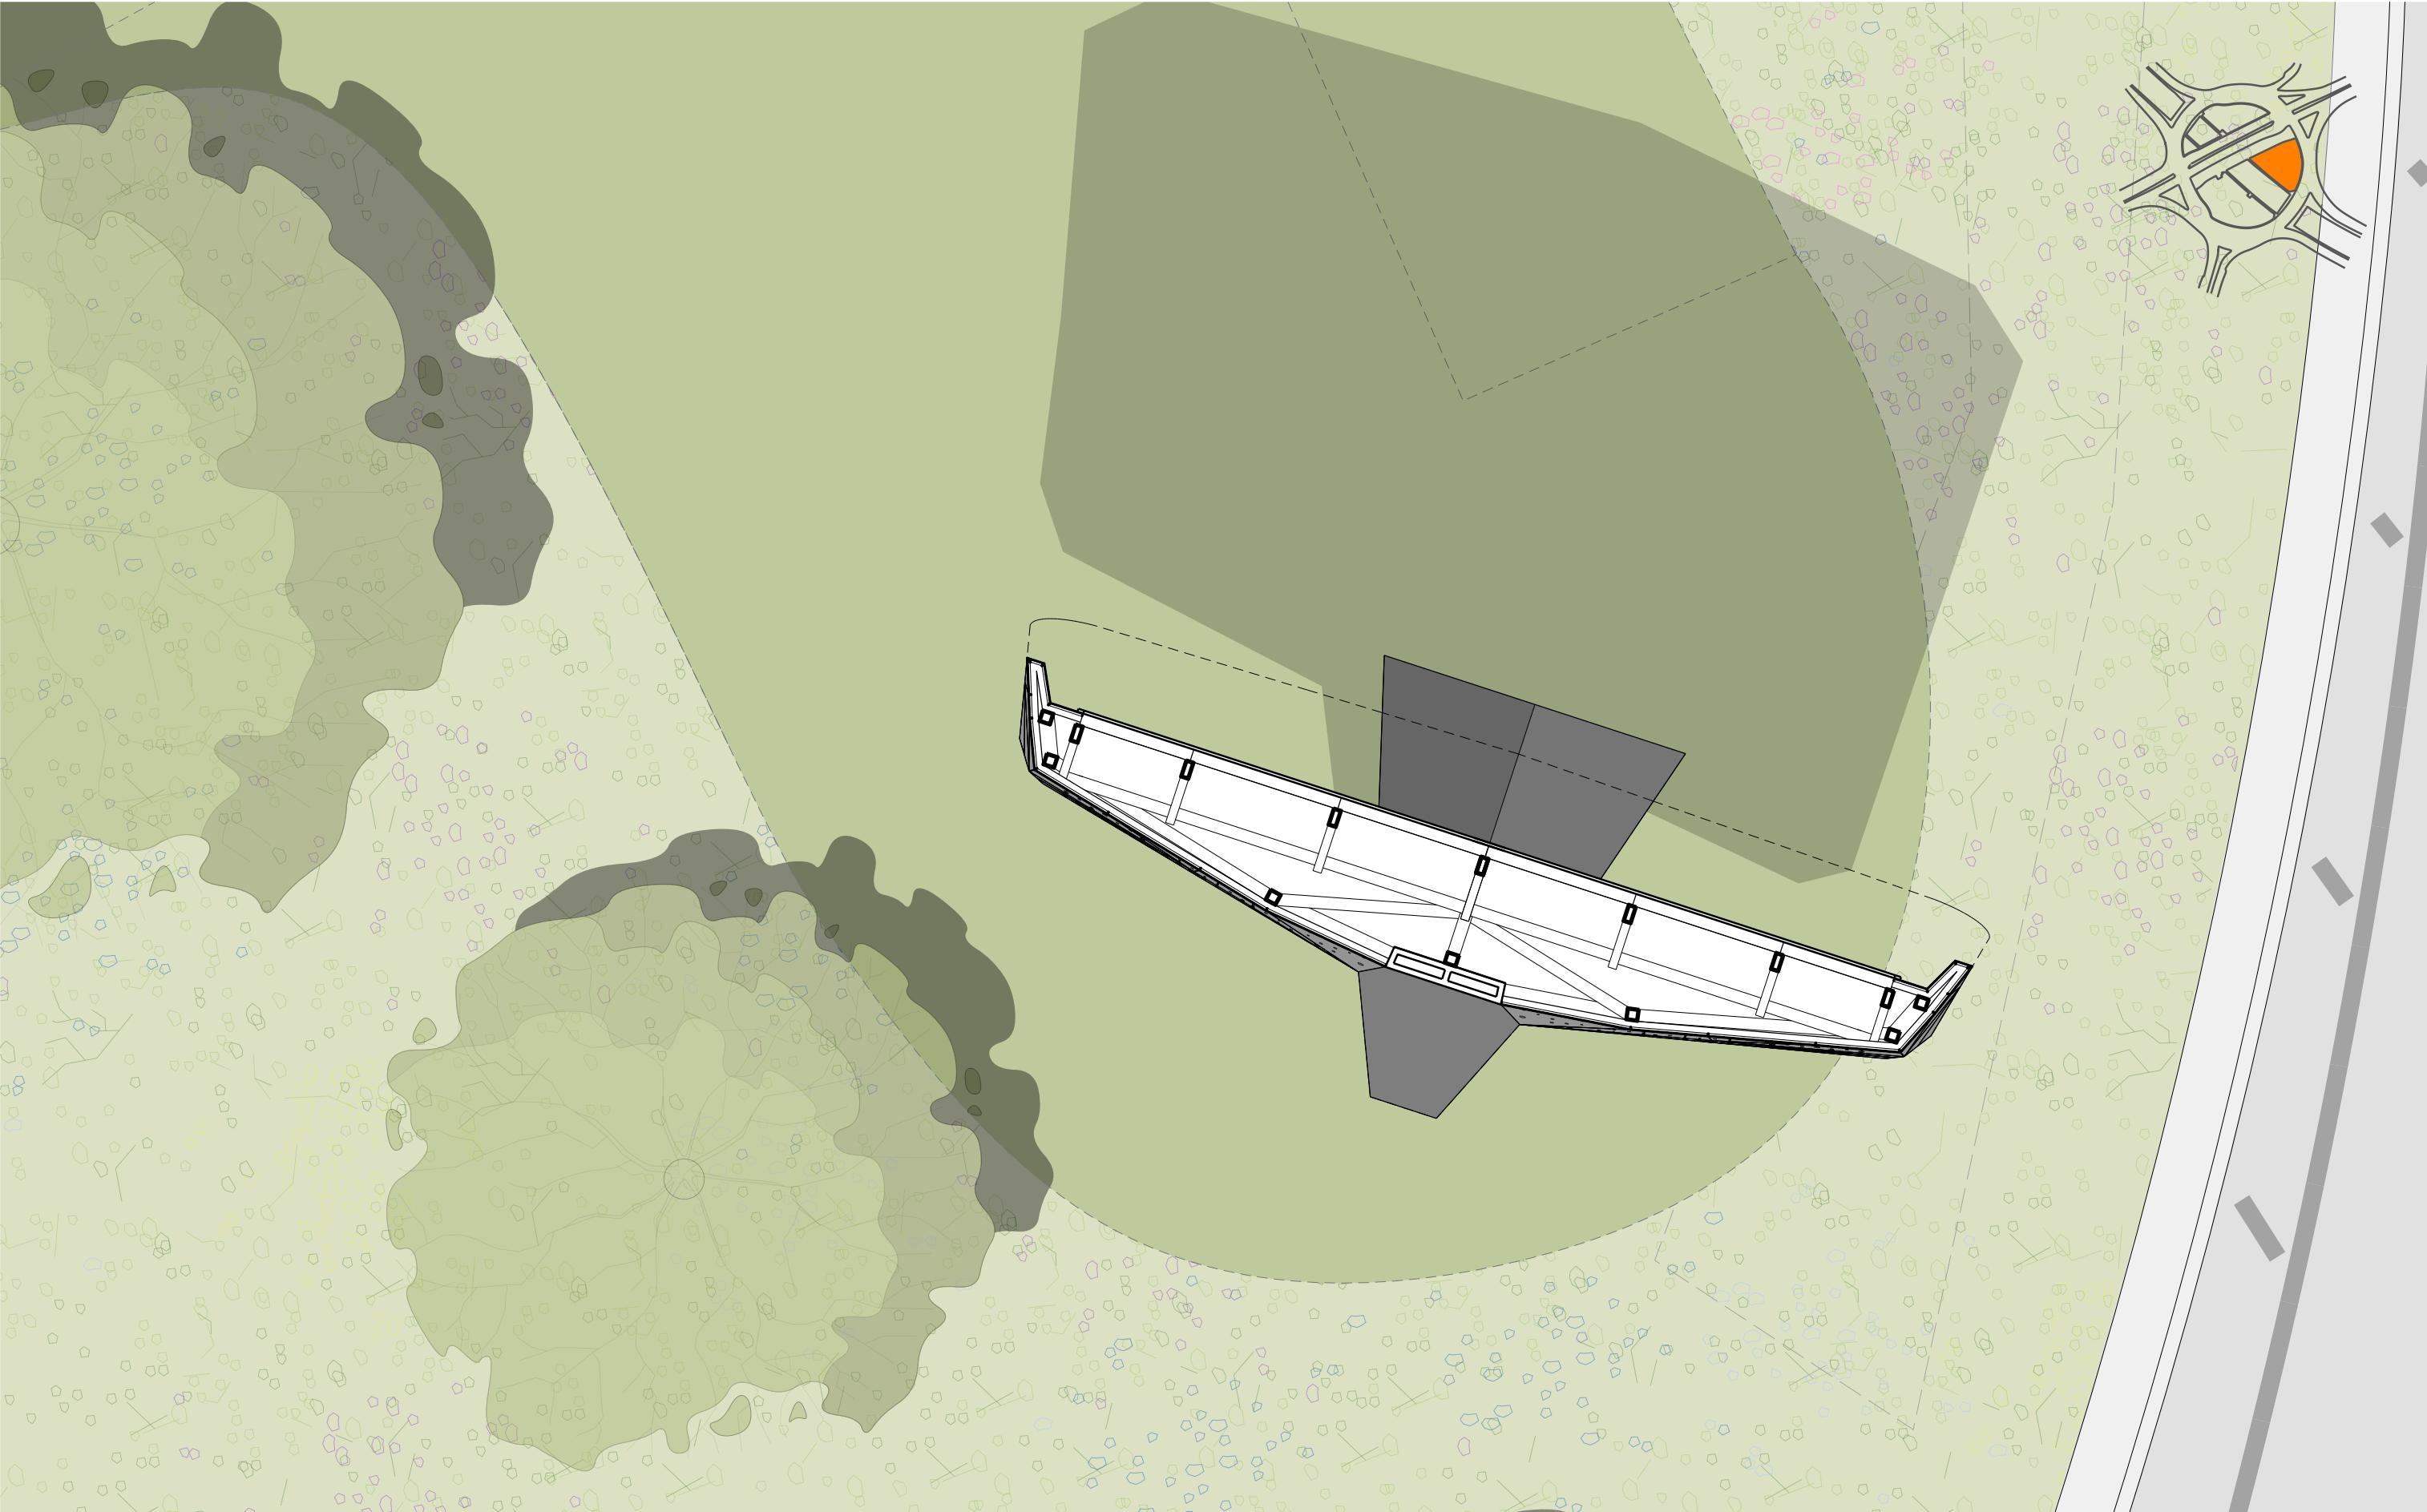

B

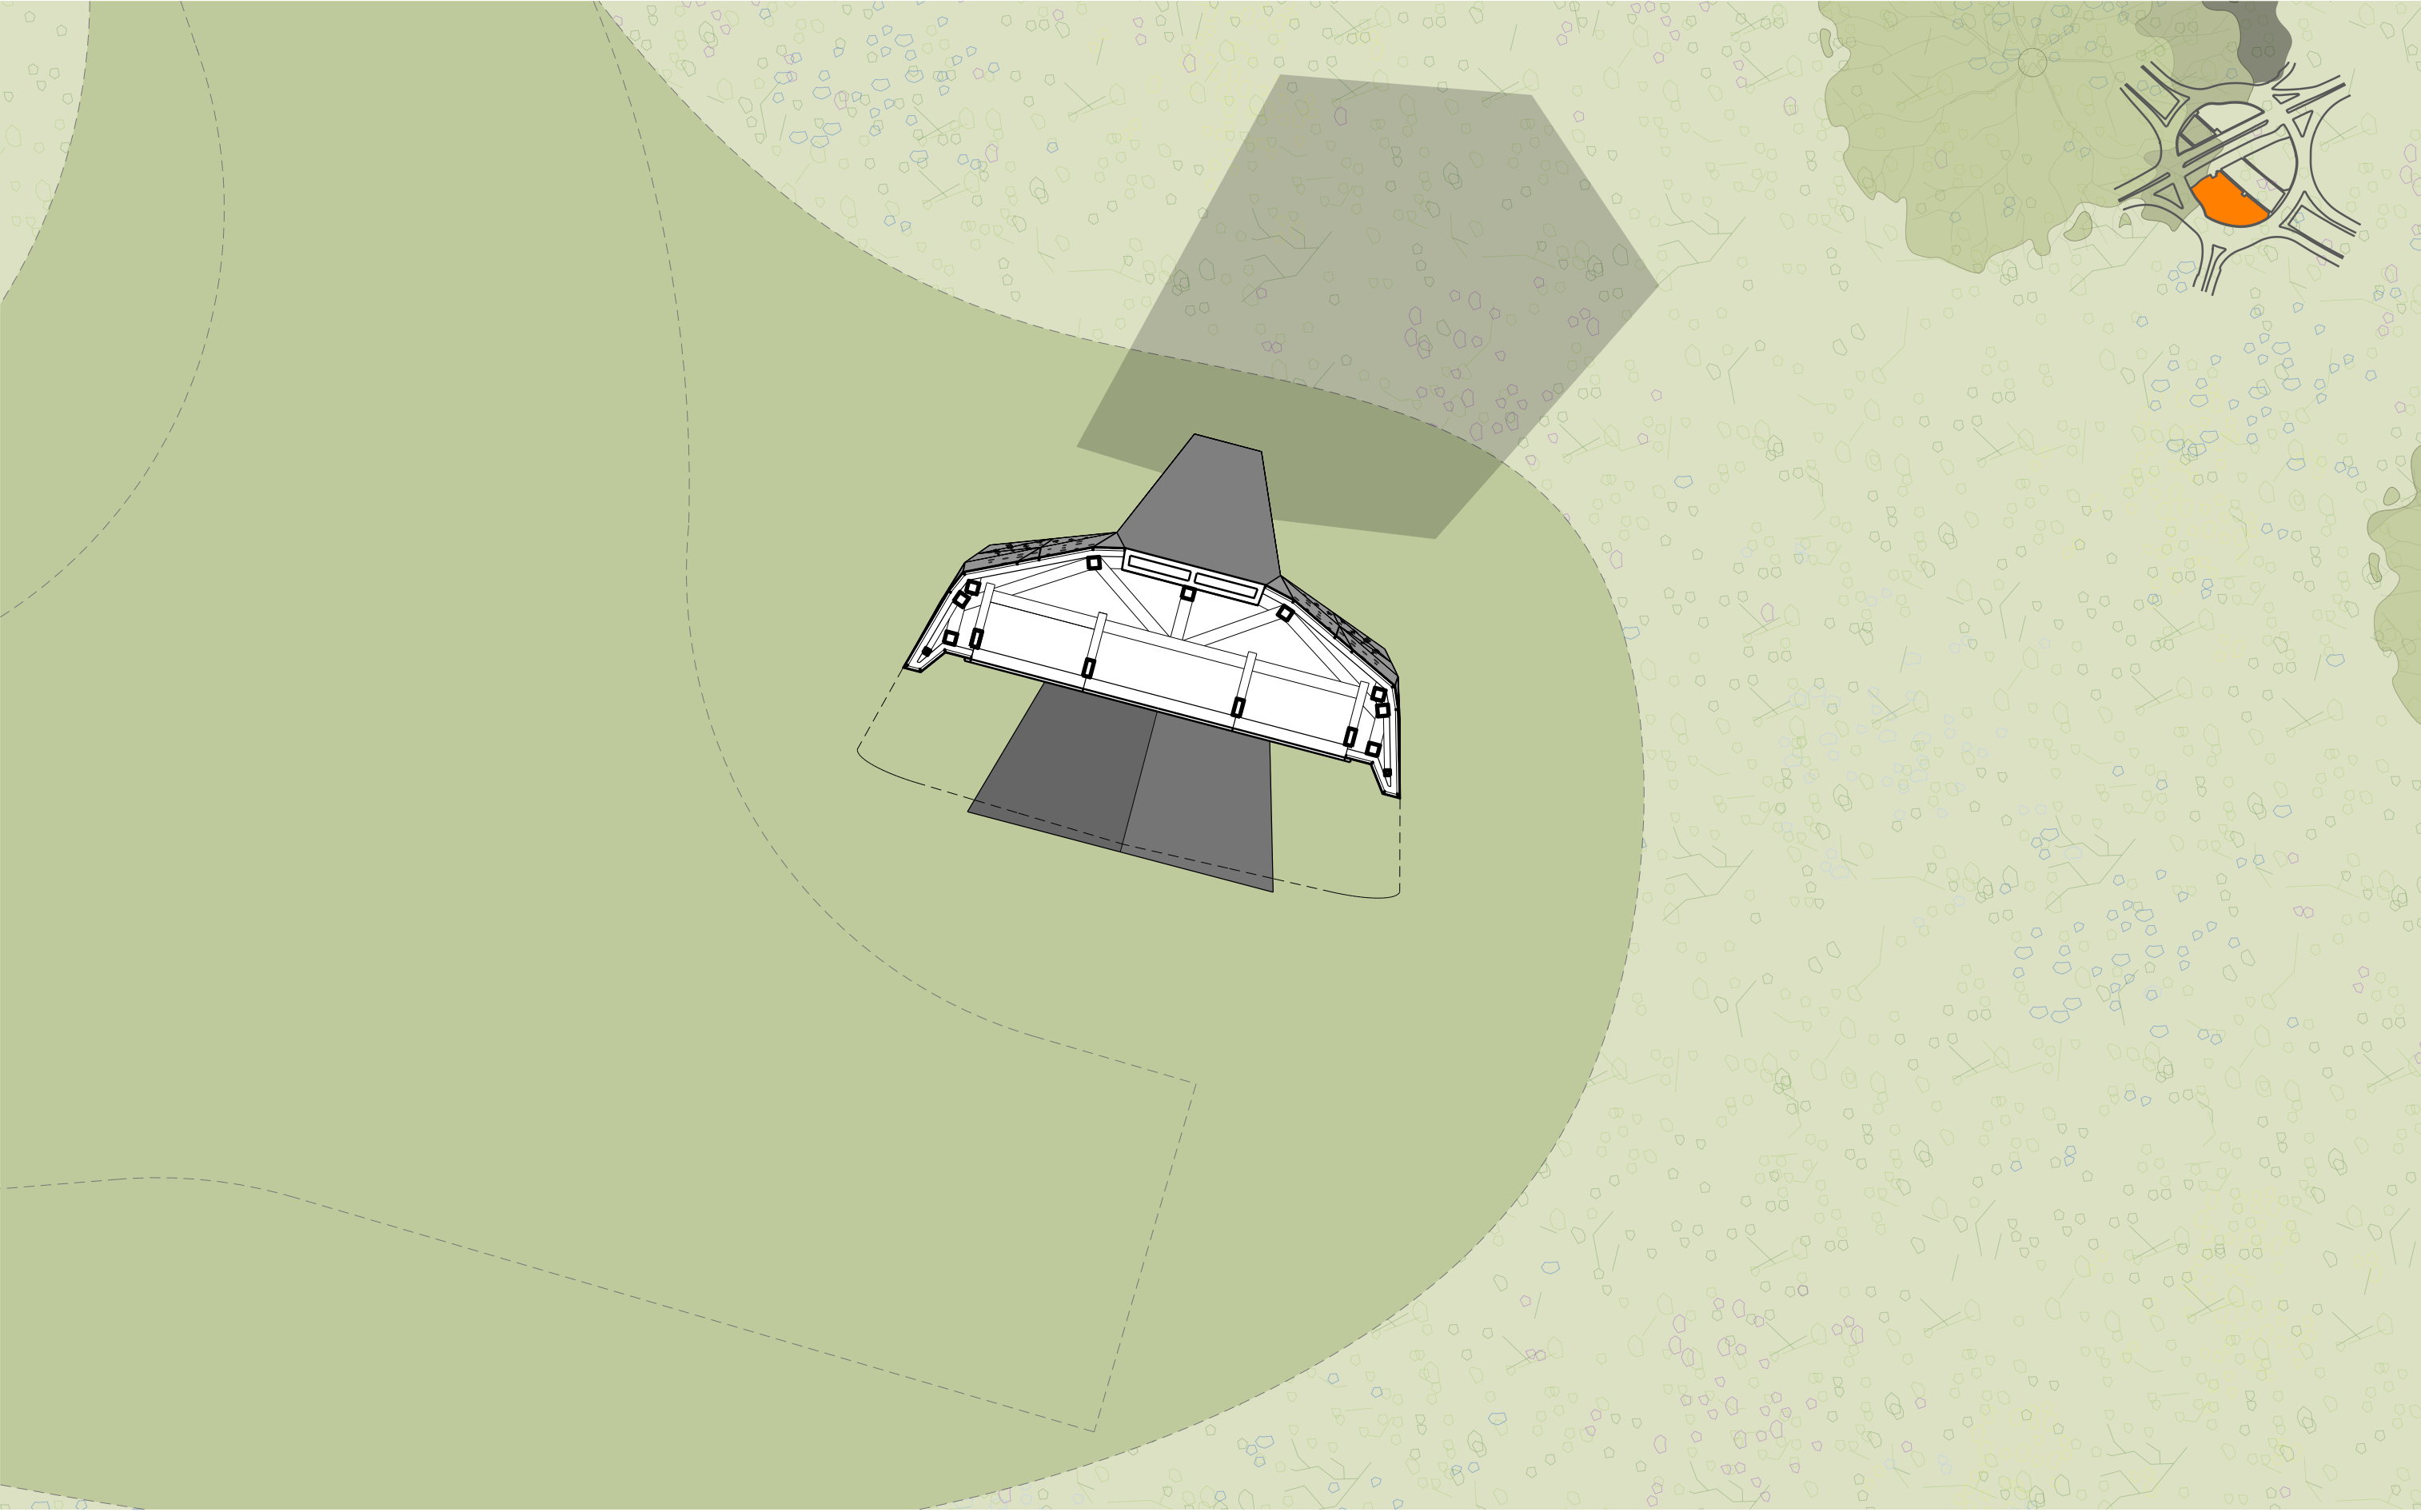

C

This drawing is copyright
Do not scale off dimensions.
All dimensions to be checked on site by contractor.
Contractor to report any dimensional discrepancies,
errors or omissions prior to commencing on site.

NOTE:

012510m

NORTH

Rev	Date	Description
P01	27-01-2023	Planning Issue
P02	12-01-2024	Planning Issue - Revised Screen Locations
P03	22-05-2024	Planning Issue - Reduced Number of Screens and Revised Display Sizes
P04	21-10-2024	Planning Issue - Reduced Number of Screens

Project Title	
Chester Road Roundabout	
Status	
Planning	

Drawing Title		
Proposed Screen Level Plans		
Job No	Scale	Date
10293	1:50@A1 / 1:100@A3	January 2023
Drawing No	Revision	
10293-SHP-A-B5D7-G200-PL-01-001	P04	

simpsonhaugh

MANCHESTER
Riverside, 4 Commercial St
Manchester M15 4RQ
+44 (0)161 835 2345
www.simpsonhaugh.com

LONDON
5-8 Roberts Place
London EC1R 9BQ
+44 (0)20 7549 4000
mail@simpsonhaugh.com

© SimpsonHaugh 2023