
North

SCALE BAR 1:100

0m 5m 10m 15m 20m

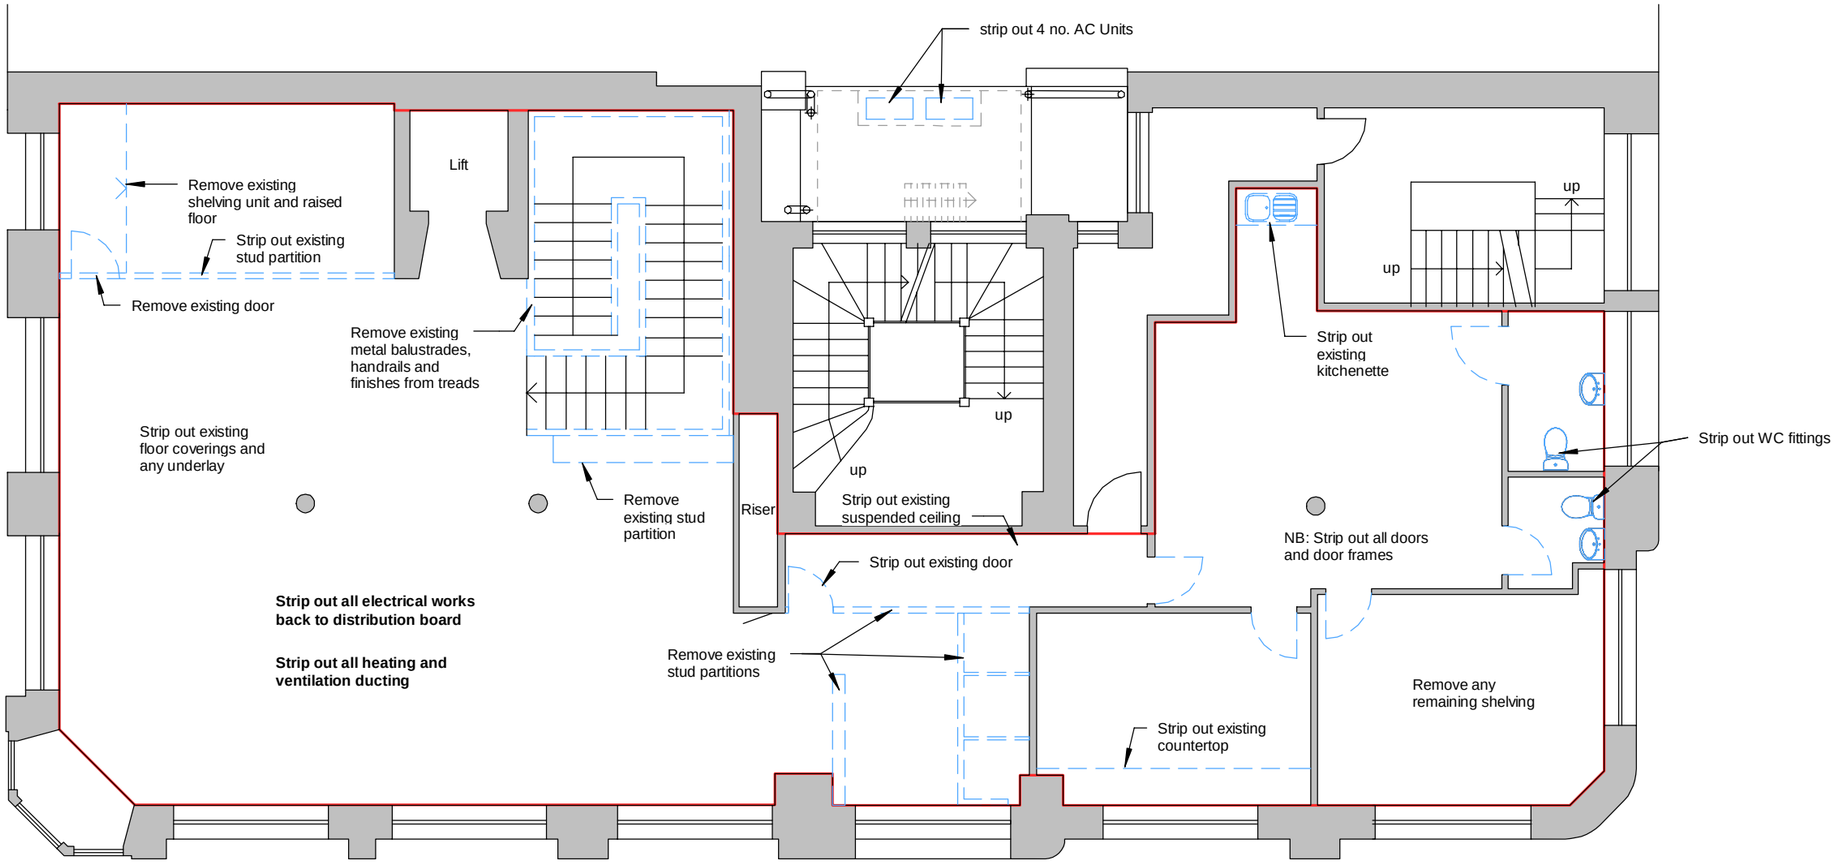

First Floor Stripping Out Plan

1 : 100

MWE ARCHITECTS

Unit One, Bearl Farm, Stocksfield, NE43 7AL
Telephone : (0191) 260 2299
Email : enquiries@mwearchitects.co.uk
Website : www.mwearchitects.co.uk

Rev.	By	Date	Description

Client: Newcastle Building Society	Job No: 24003	Dwg No: 05
Job Title: 74 King Street, Manchester M2 4NJ	Scale: 1 : 100	Rev.
	Date: March 2024	
Description: FIRST FLOOR STRIPPING OUT PLANS	Drawn by: GI	
	Paper size: A3	Date