



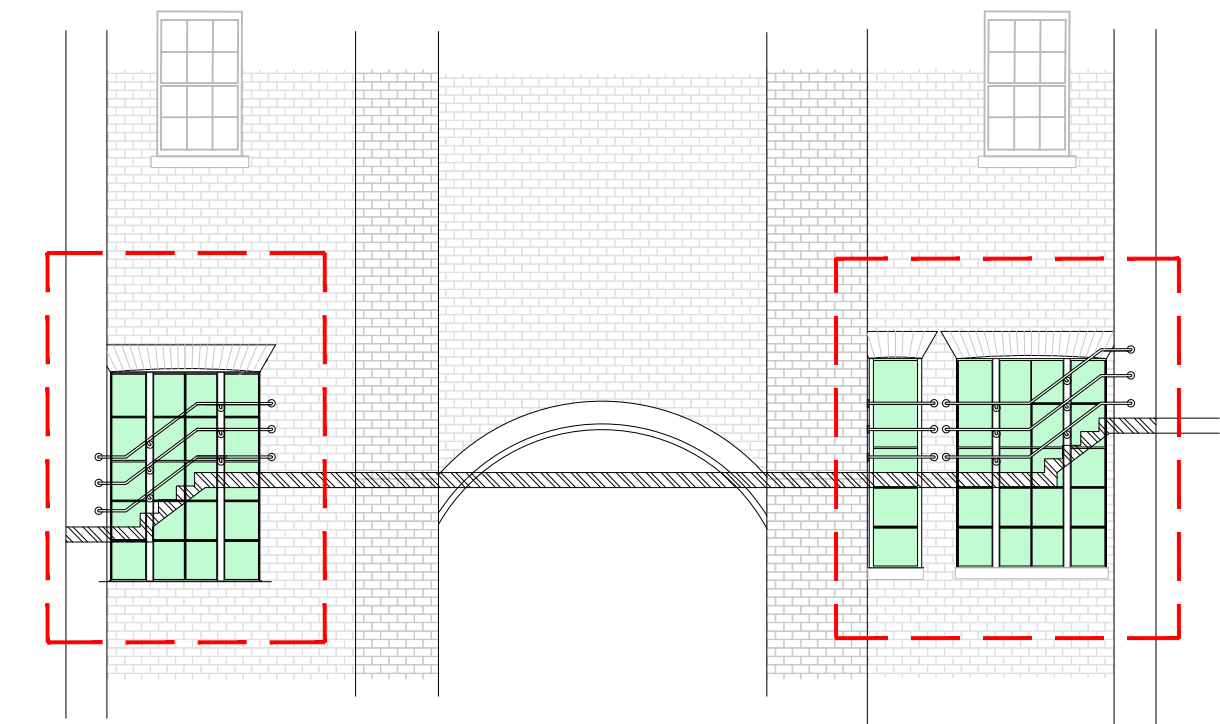

SECTION THRU' B-B @ 1:100

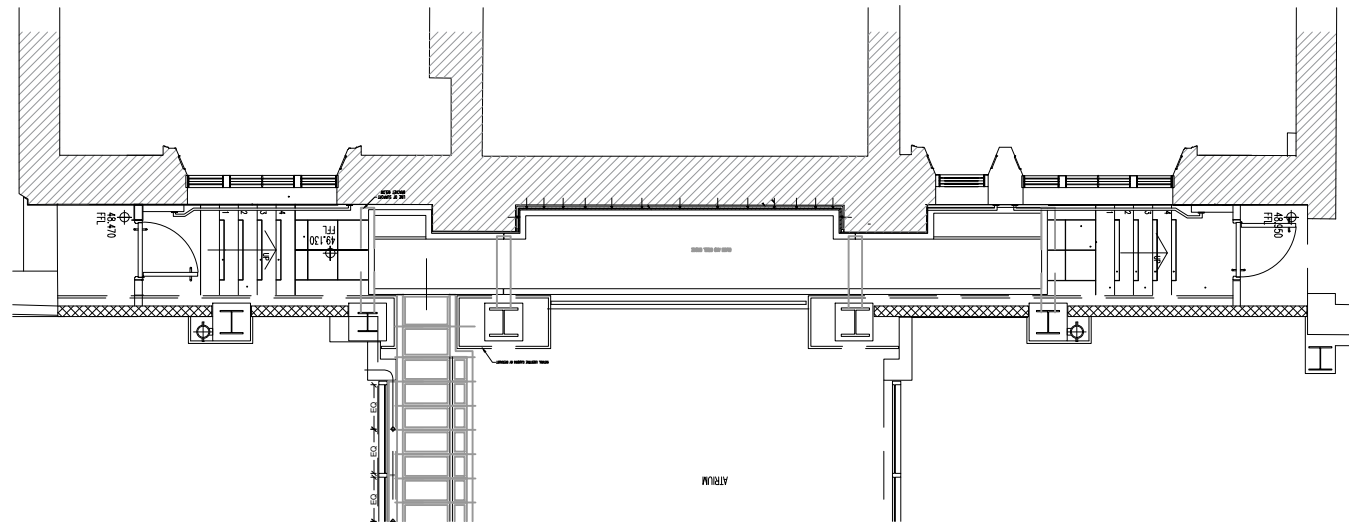

SECTION THRU' A-A @ 1:100




SECTION THRU' A-A @ 1:100



INTERNAL ELEVATION OF
BALCONY WINDOW @ 1:100

ESSEX STREET ELEVATION @ 1:100

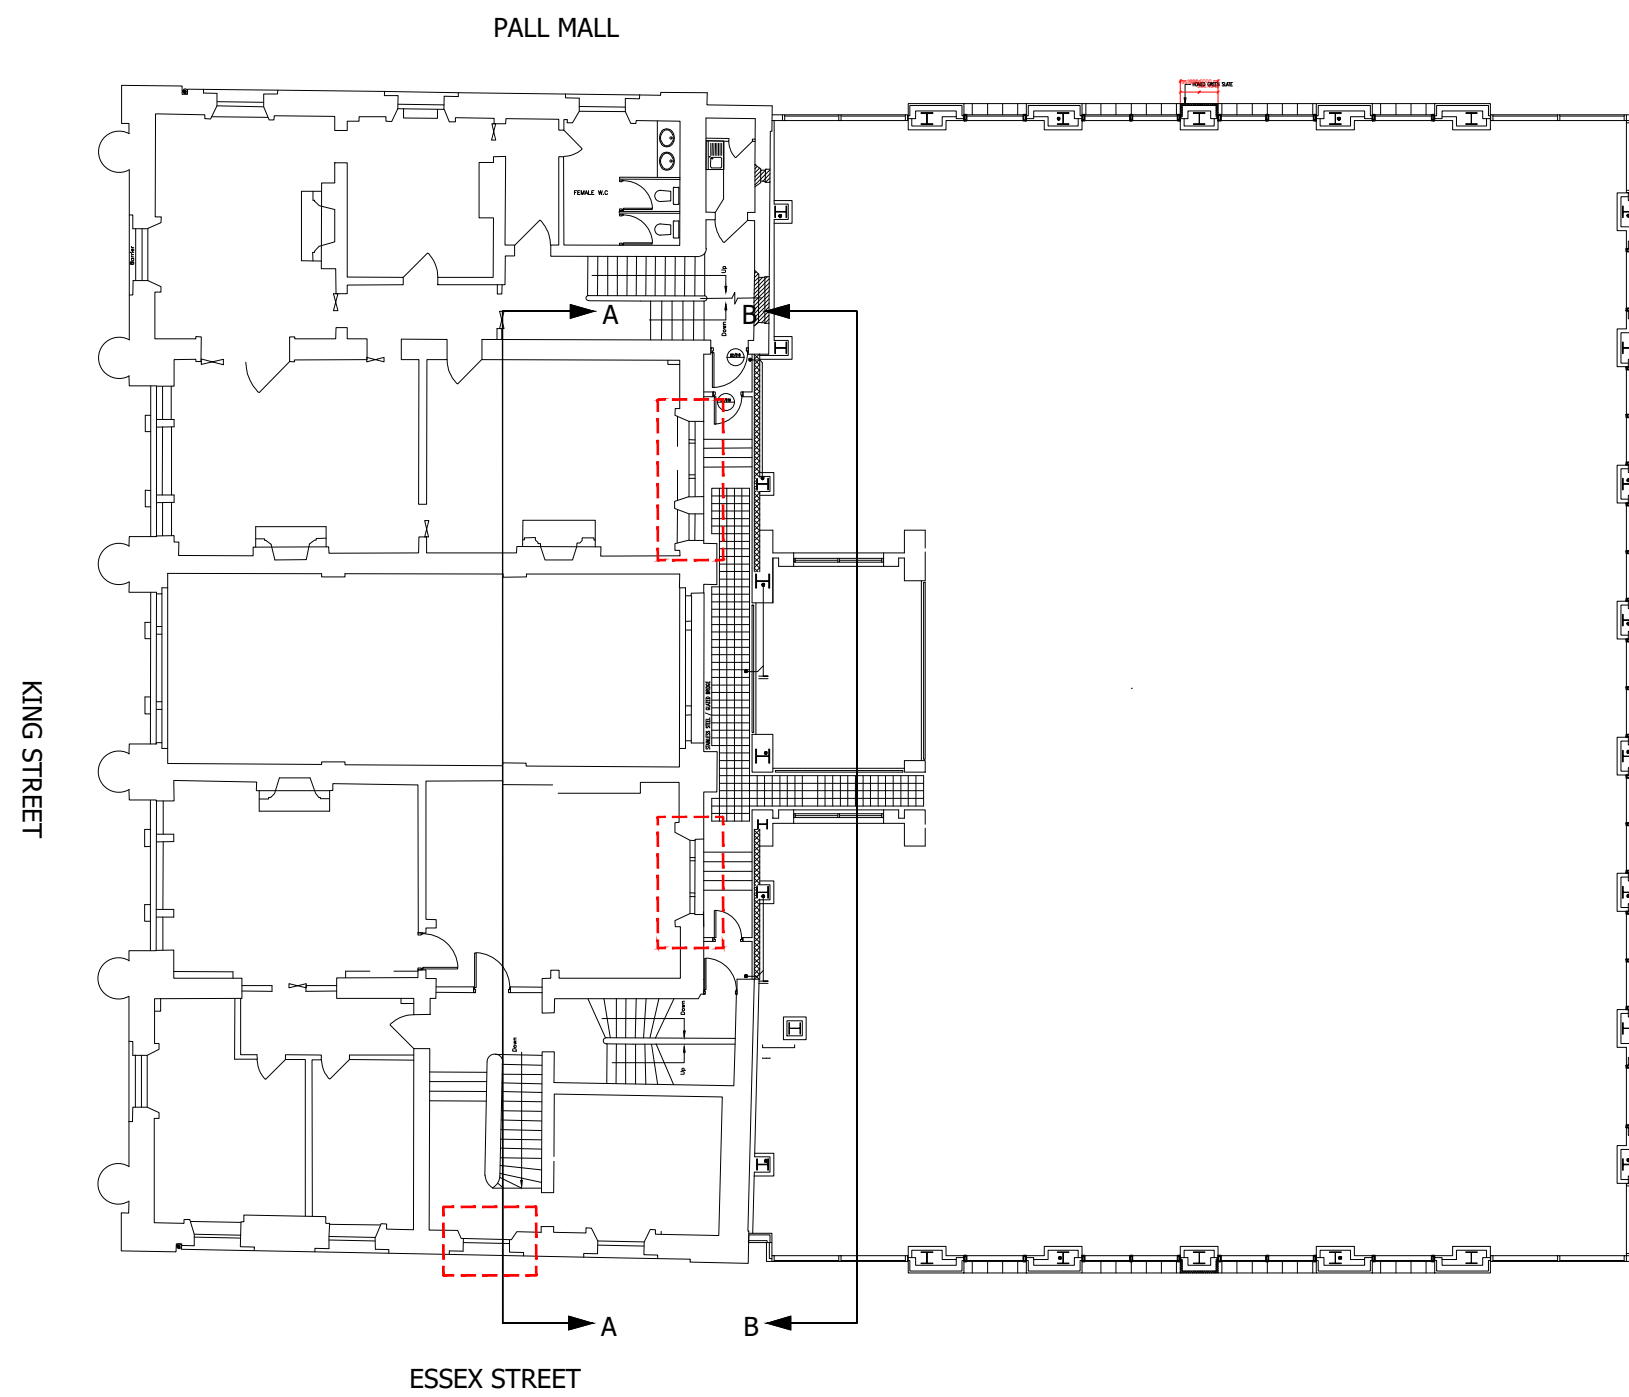

FIRST FLOOR LAYOUT @ 1:200

Layouts shown are transcribed from unqualified Landlord's basebuild data and are intended as initial indicative drawings only, subject to feasibility including detailed measured survey, Structural Engineers report, MSE Engineers report, Building Control approval, Fire Officer approval and all statutory applications



Project
82 KING STREET
MANCHESTER

Client
PRIORITY MANCHESTER LTD

Title
FIRST FLOOR WINDOW DETAILS
AS EXISTING

Drawn by
GJS

Surveyor
JIS

Date
SEPTEMBER 2024

Scale
1:100, 1:200 @ A1

Drawing Number
M240793-A01-01

Revision