

This drawing is the property of GWP Architecture. Copyright is reserved by them and the drawing is issued on the condition that it is not copied, reproduced, altered, or disclosed to any unauthorised person, either wholly or in part, without the consent in writing of GWP Architecture.
All drawings and specifications should be read in conjunction with the project contract and any plan, any possible conflict should be presented to the planning authority.
All work to be carried out in accordance with current Building Regulations.
Contractors must verify all dimensions on the job before commencing any work or making this drawing.
Written dimensions should be taken.
Do not scale off drawing.
Do not take digital dimensions from this drawing.
Any discrepancies to be reported to the Architect.



Area Schedule




End Terrace	Mid Terrace
GF: 44.22m ²	GF: 44.05m ²
FF: 44.22m ²	FF: 44.05m ²
88.44m ²	88.1m ²

Key

RWP	Rain Water Downpipe
SVP	Sole Vent Pipe
AAV	Air Admittance Valve
EXL	Low Energy External light fitting with PIR sensor (min efficacy of 40 lumens per circuit watt) to comply with SBD.
E	Electricity meter
MVHR	Mechanical Ventilation with Heat Recovery
ASHP	Air Source Heat Pump

Materials Key

Roof tiles	Marley edgemere anthracite
Brick	Blockley lakeland mixture
Mortar	Coloured mortar, bucket handle
Fascias/Soffits	uPVC, anthracite RAL7016
Gutters/DP	uPVC, black
Windows	uPVC tripple glazed, RAL7016
Rear Doors	uPVC tripple glazed, RAL7016
Front Doors	Composite GRP, RAL7016

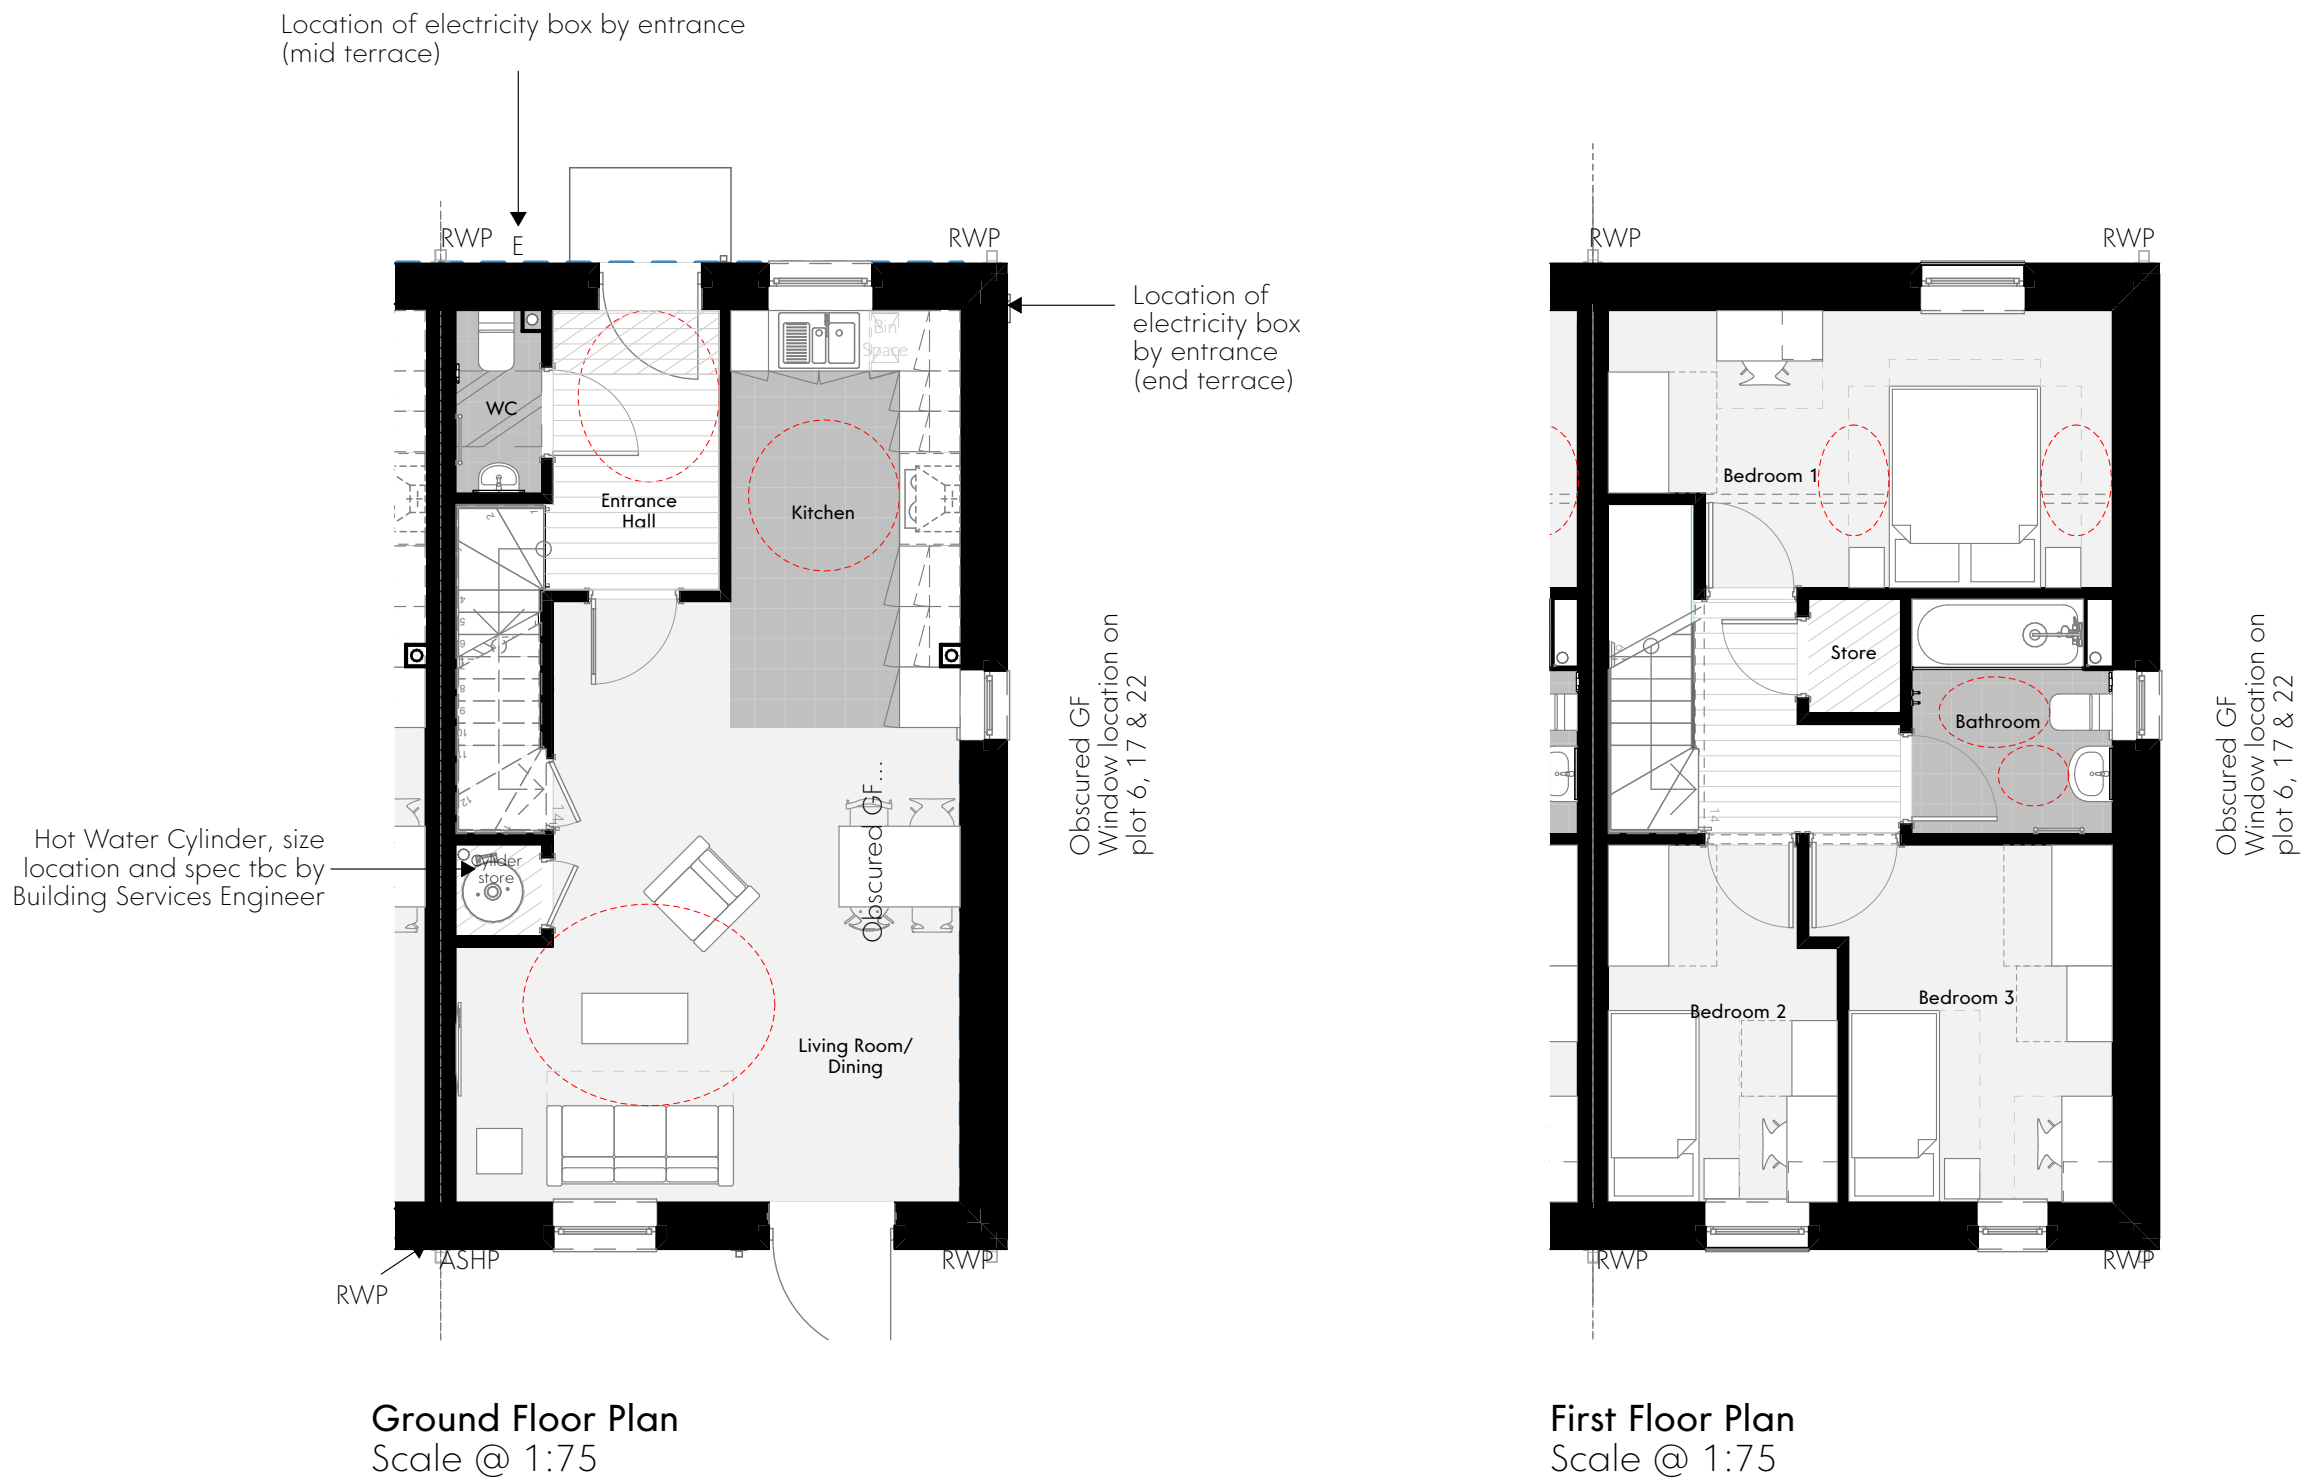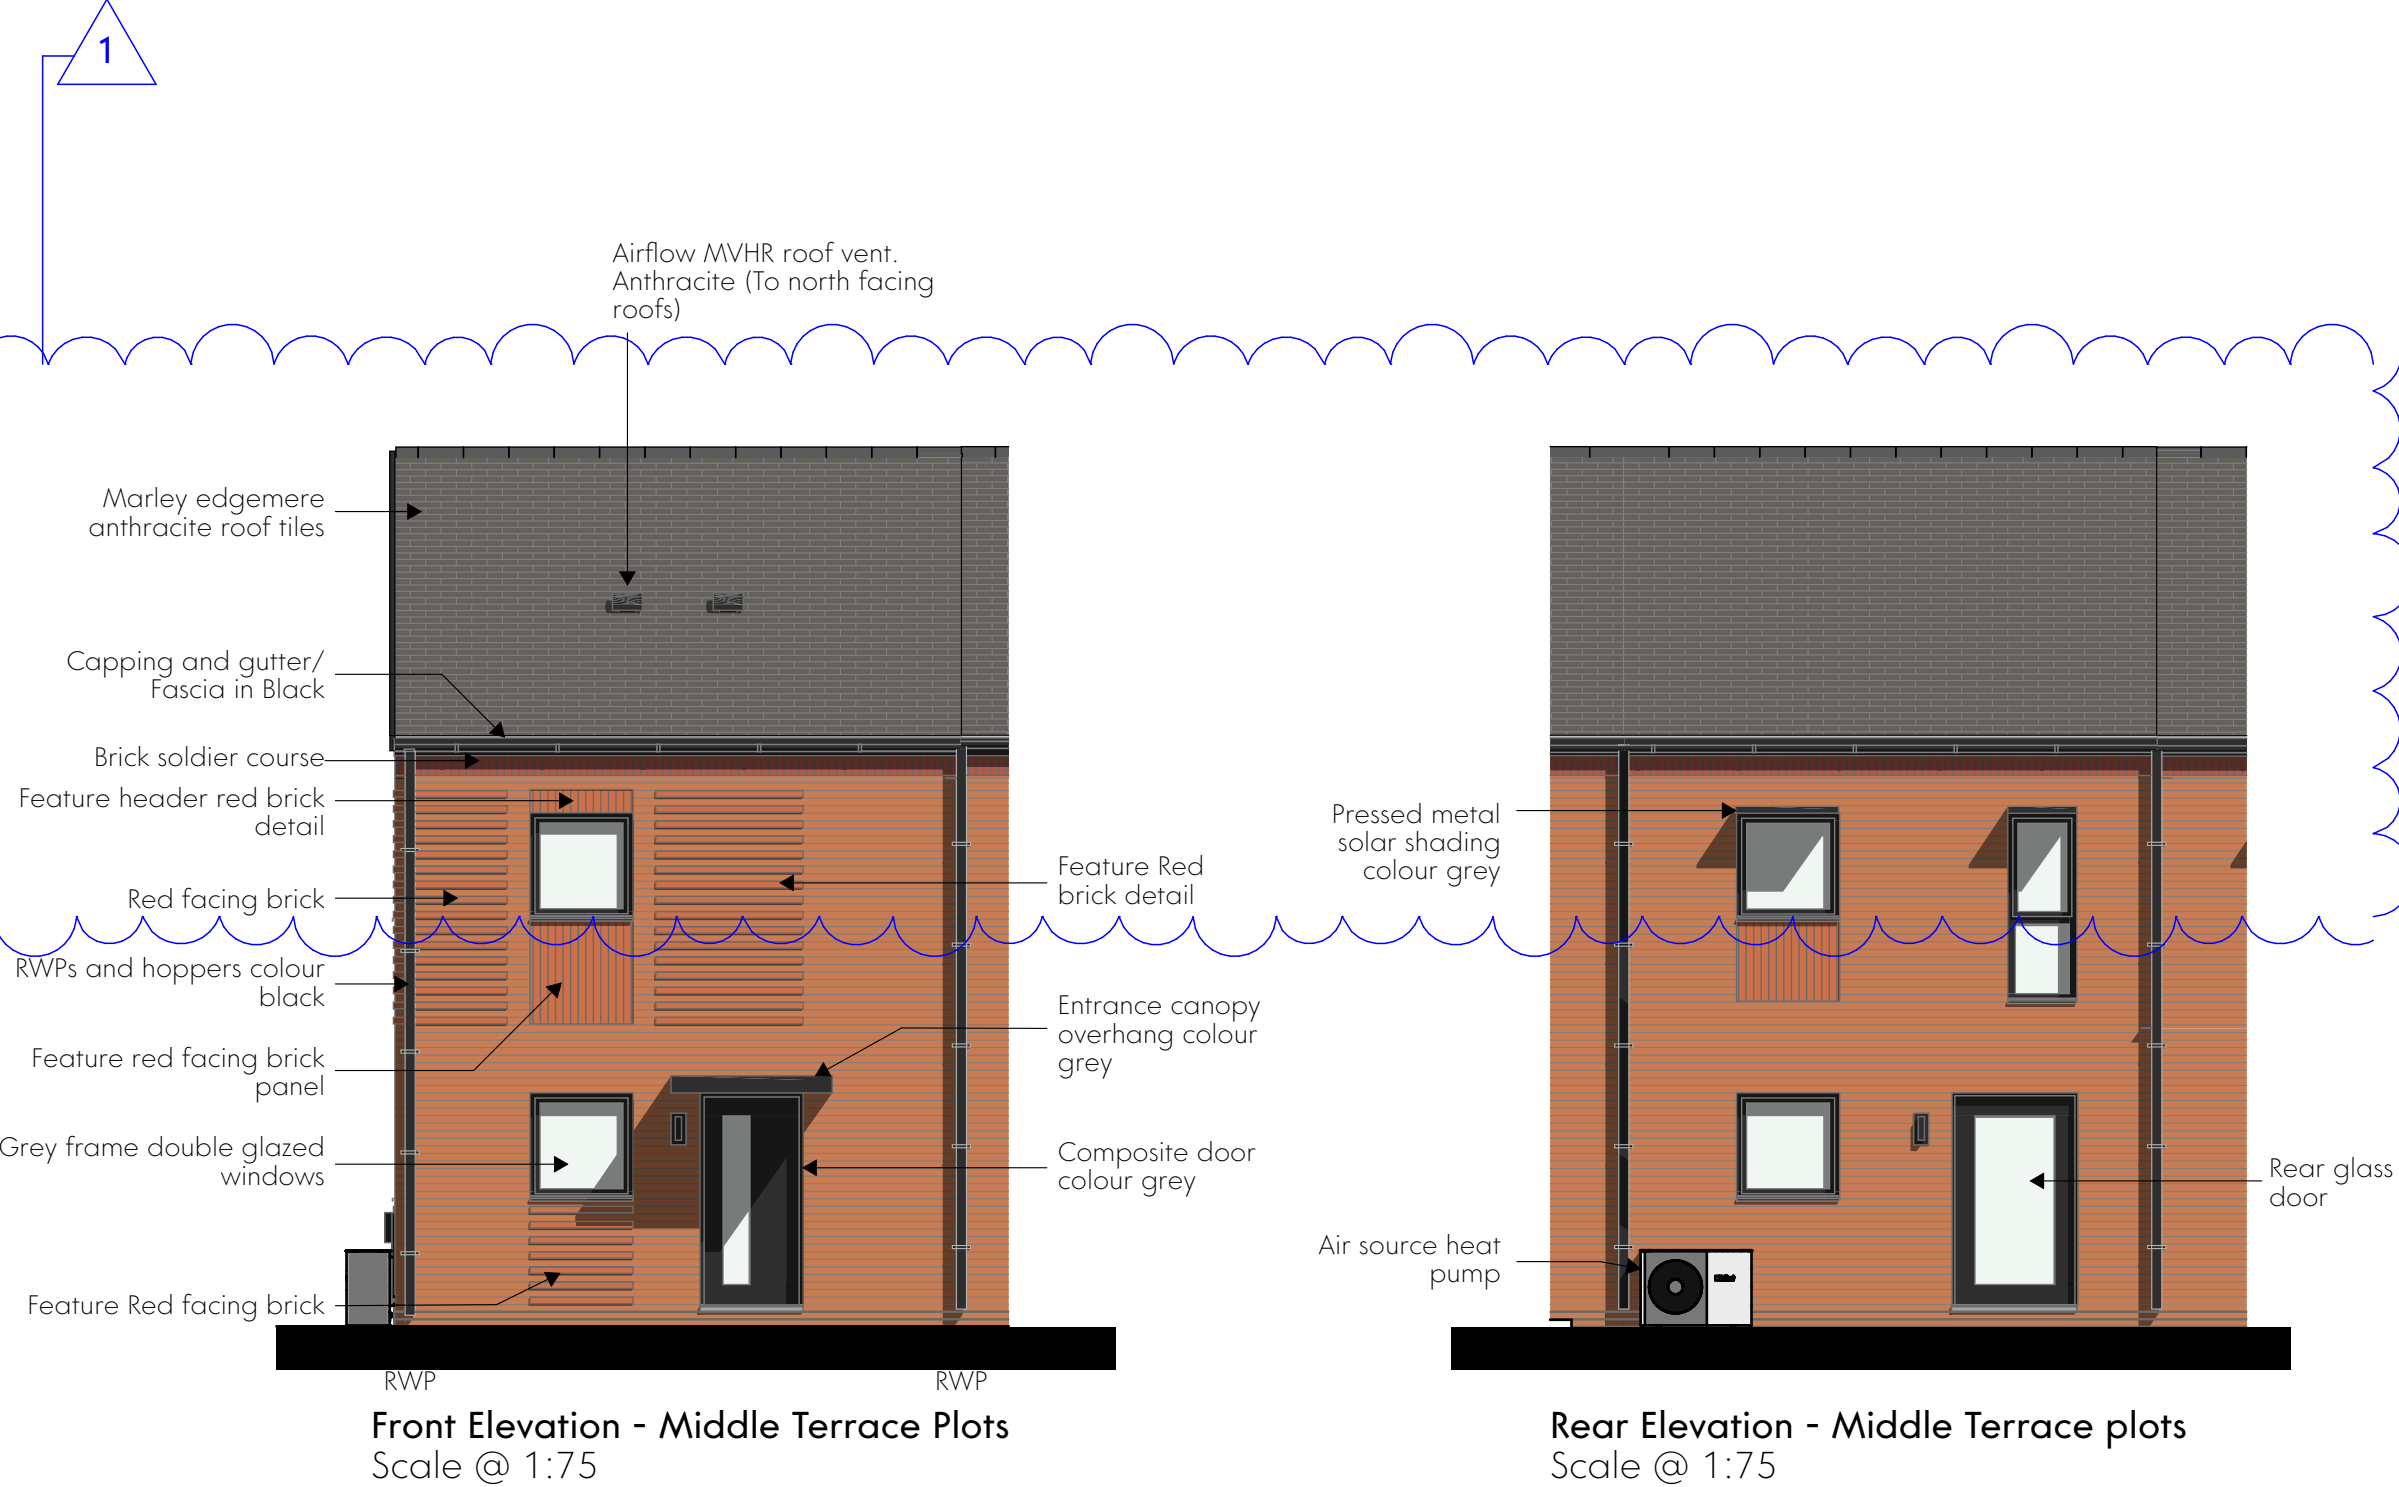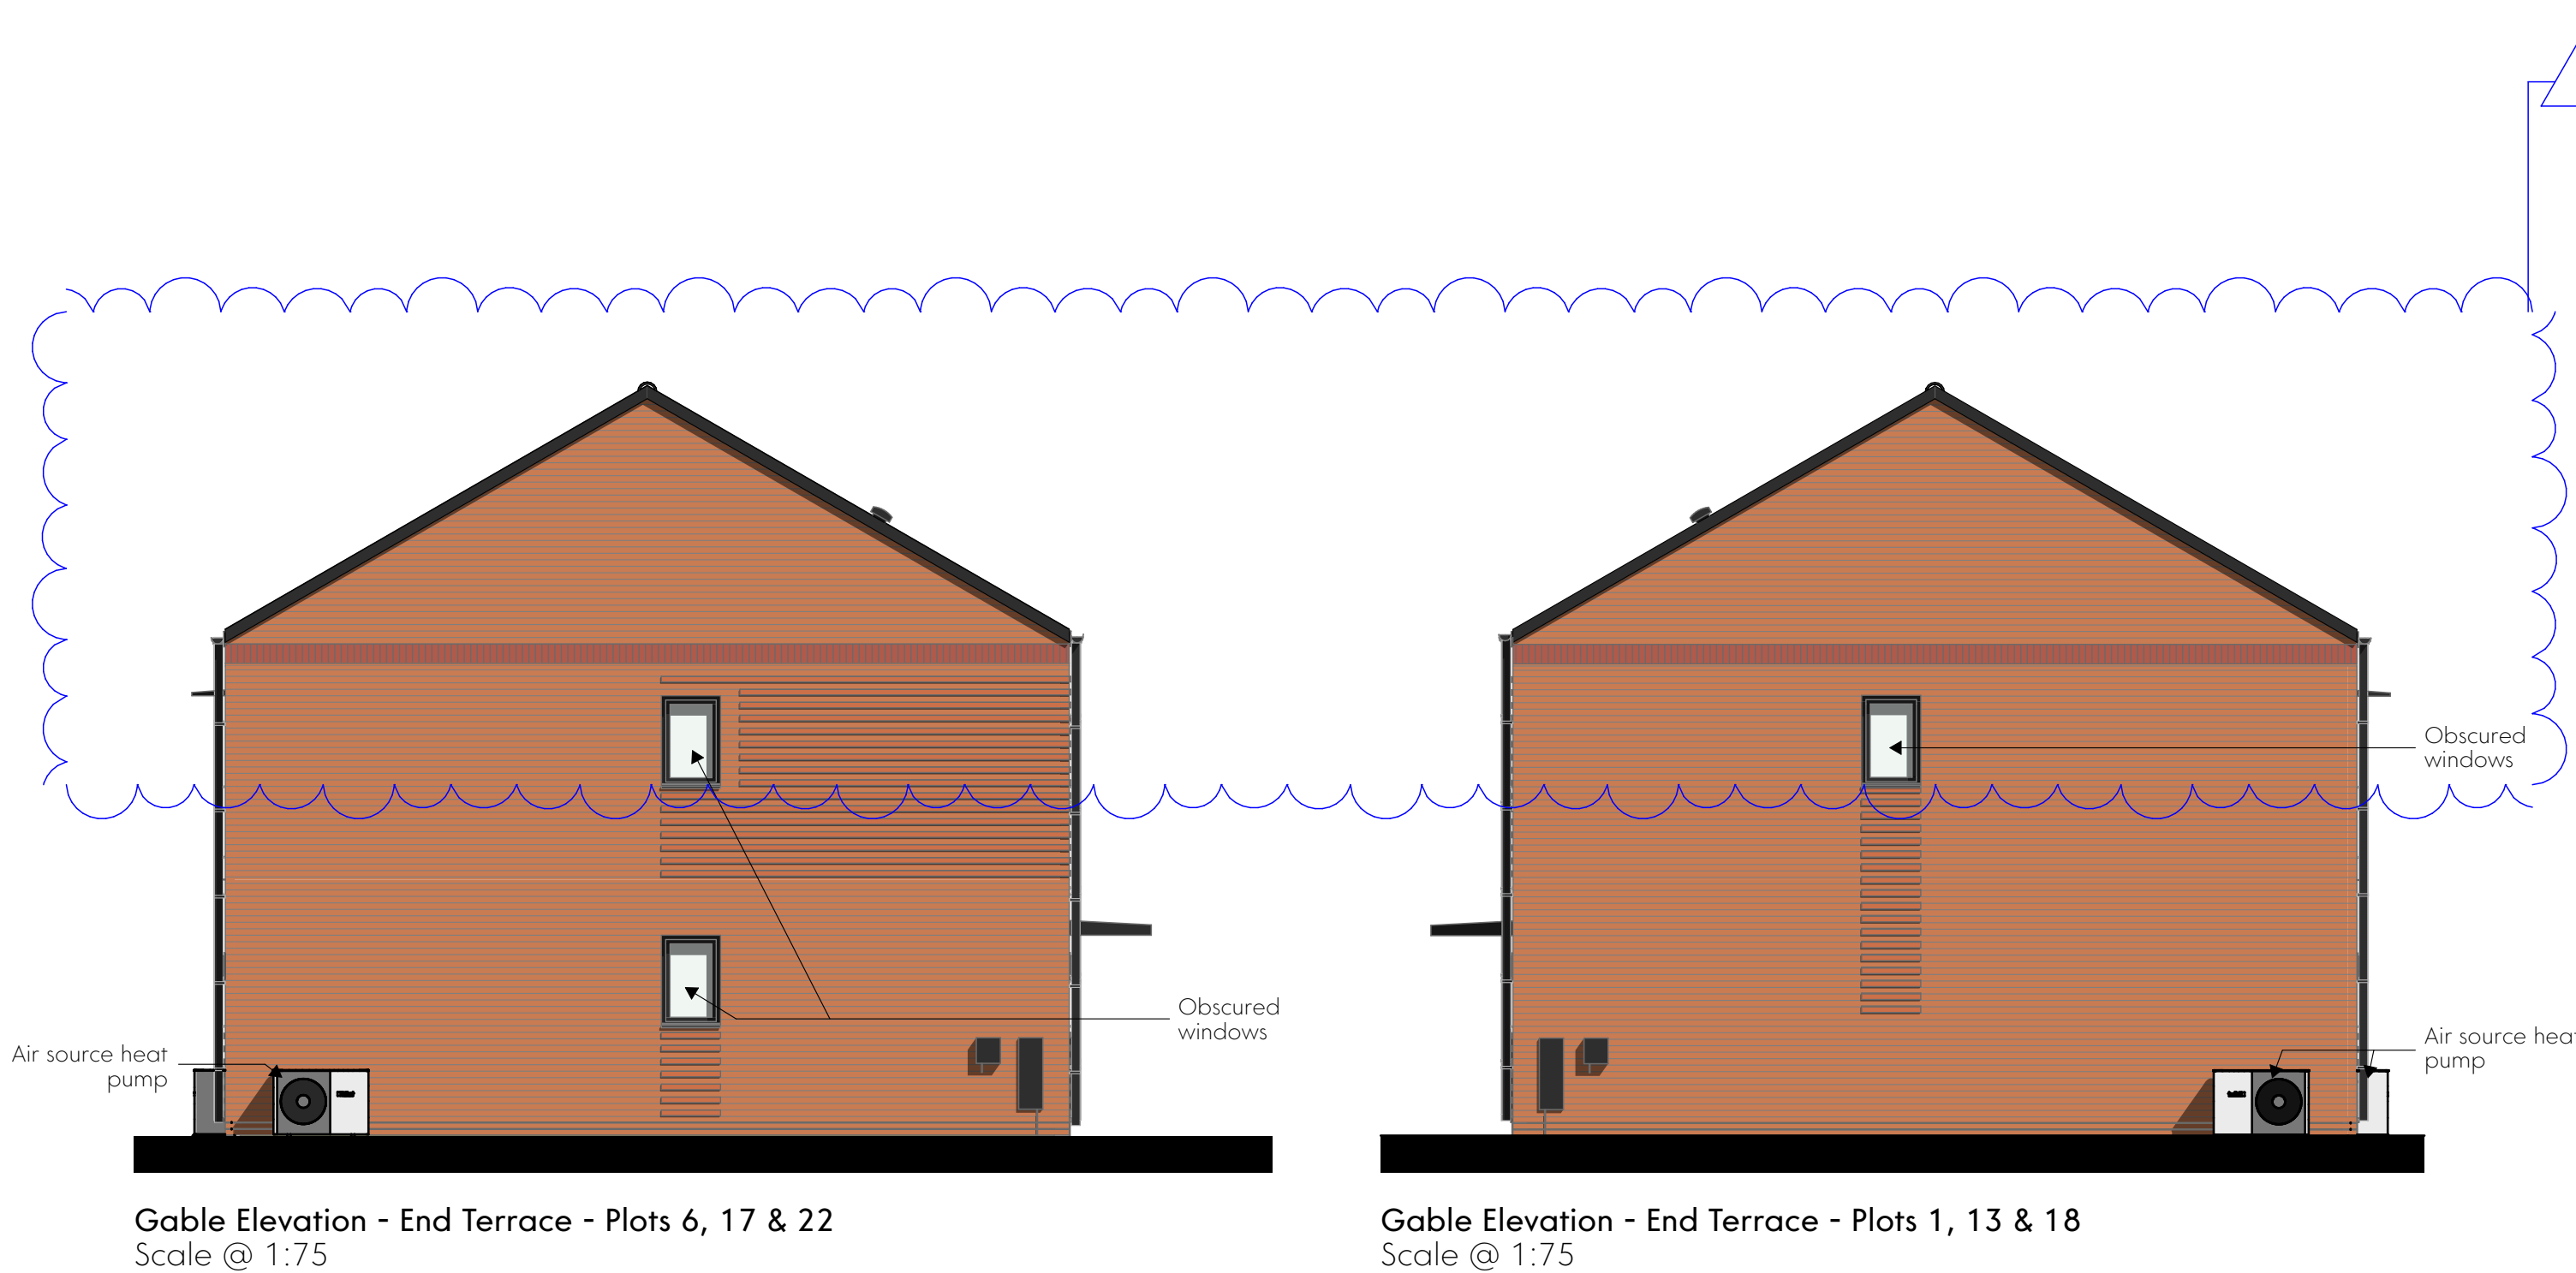

Notes:

1. Removal of the recessed gutter detail to facades and associated roof
2. Amendments south / south-east of the site and introduction of a service way leave / access 'strip'
3. Small changes to building footprints
4. General changes to bin store locations and associated access

Rev	Date	Comment	Dr	Ch
P04	31.10.24	Issued for planning	EA	CT
P03	29.10.24	General Update	CT	DT
P02	28.10.24	General Revision	AW	DT
P01	18.10.24	First Issue	CT	DT



CHARTERED ARCHITECTS
INTERIOR DESIGNERS
SPACE PLANNERS
PROJECT MANAGERS
LANDSCAPE ARCHITECTS

Bracken House, Ludgate Lane, Leeds LS6 1PD
+44(0)113 268 6044 (M) +44(0)113 268 1859 (F)
architecture@gwp-arch.com | www.gwp-arch.com

GWP/PA Ref

(515)2421

Job Title

Princedom Street

Client

JOHN SOUTHWORTH
BUILDING FUTURES TODAY

North Facing House Type
Architectural Drawing

Name	(515)2421-GWP-00-00-D-A-(00)-0025
Scale	1:100@A1
Revision	P04
Drawn/Checked	CT / DT
First Issue	18.10.24
Drawing Status	A4 - Construction

Blankout: DESKTOP-HYCCCHA - Blankout Base for Archcad 27/Princedom Street - (515)2421-GWP-00-00-00-D-A-(00)-0025