



(E)

ORIGINAL

Plan of Proposed Location

37 LANDCROSS RD
M14 6LZ

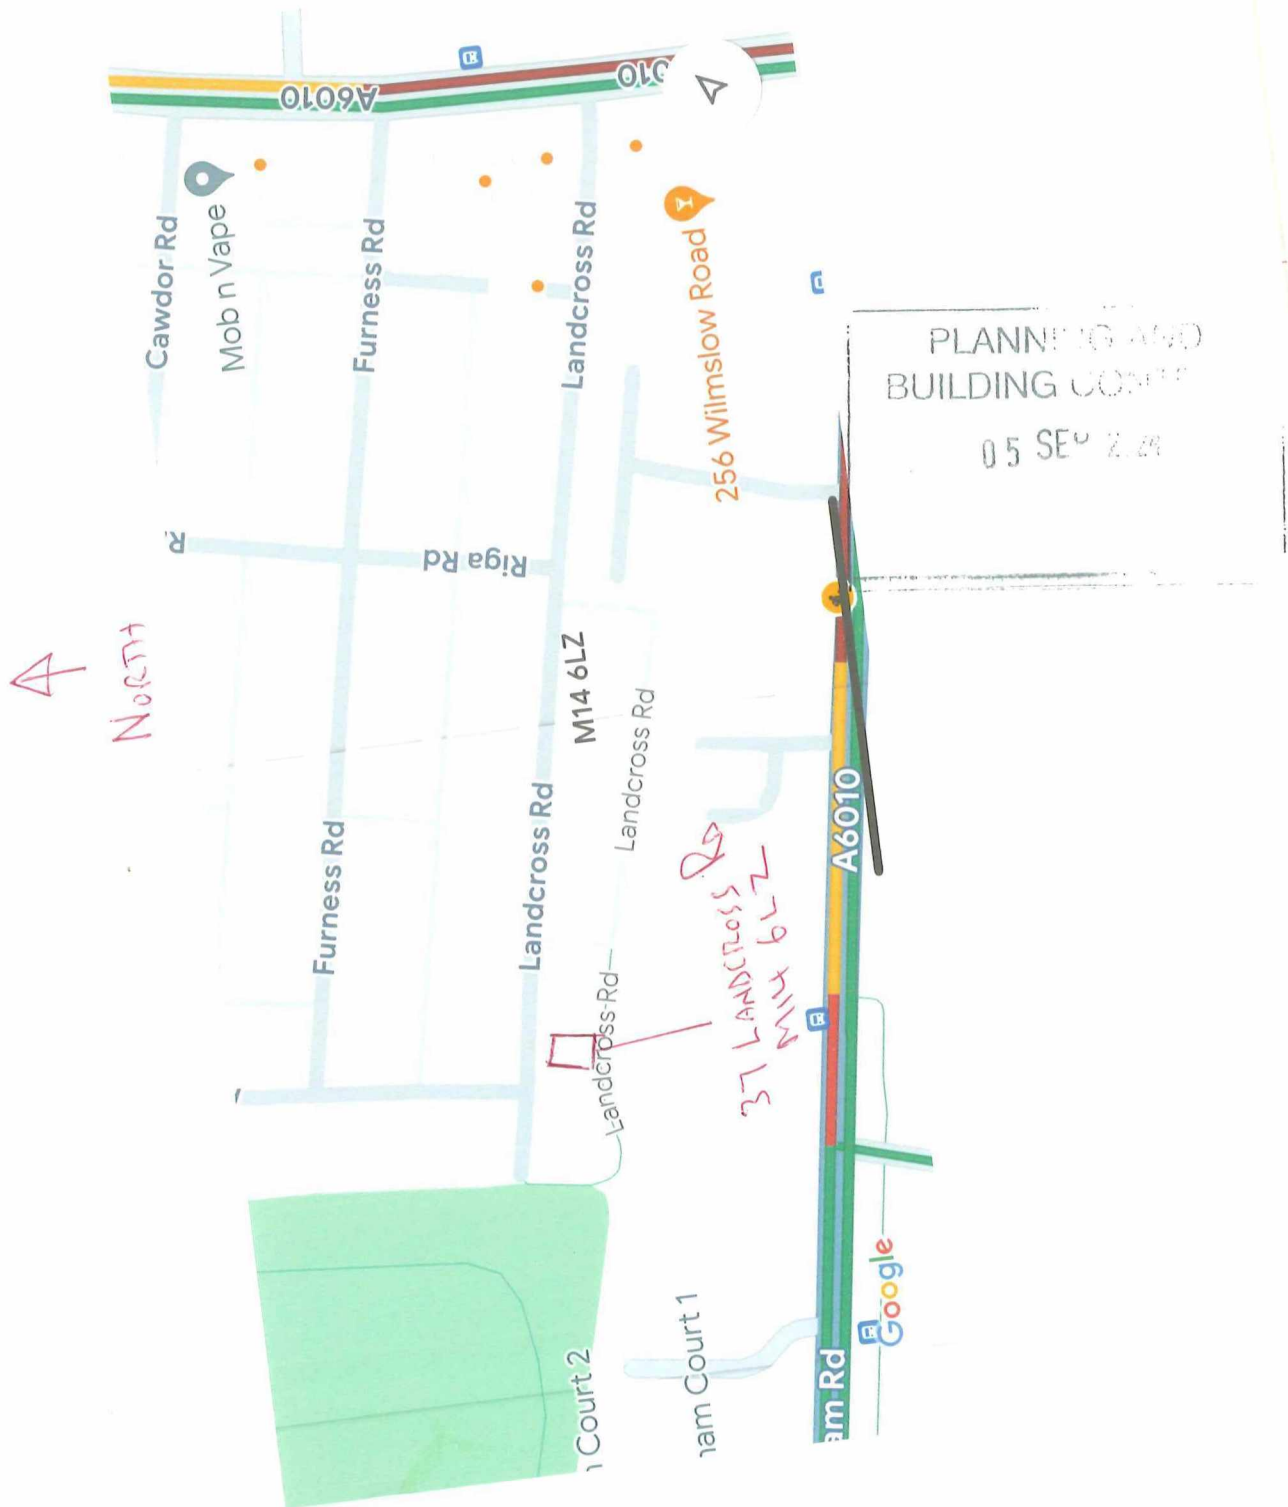

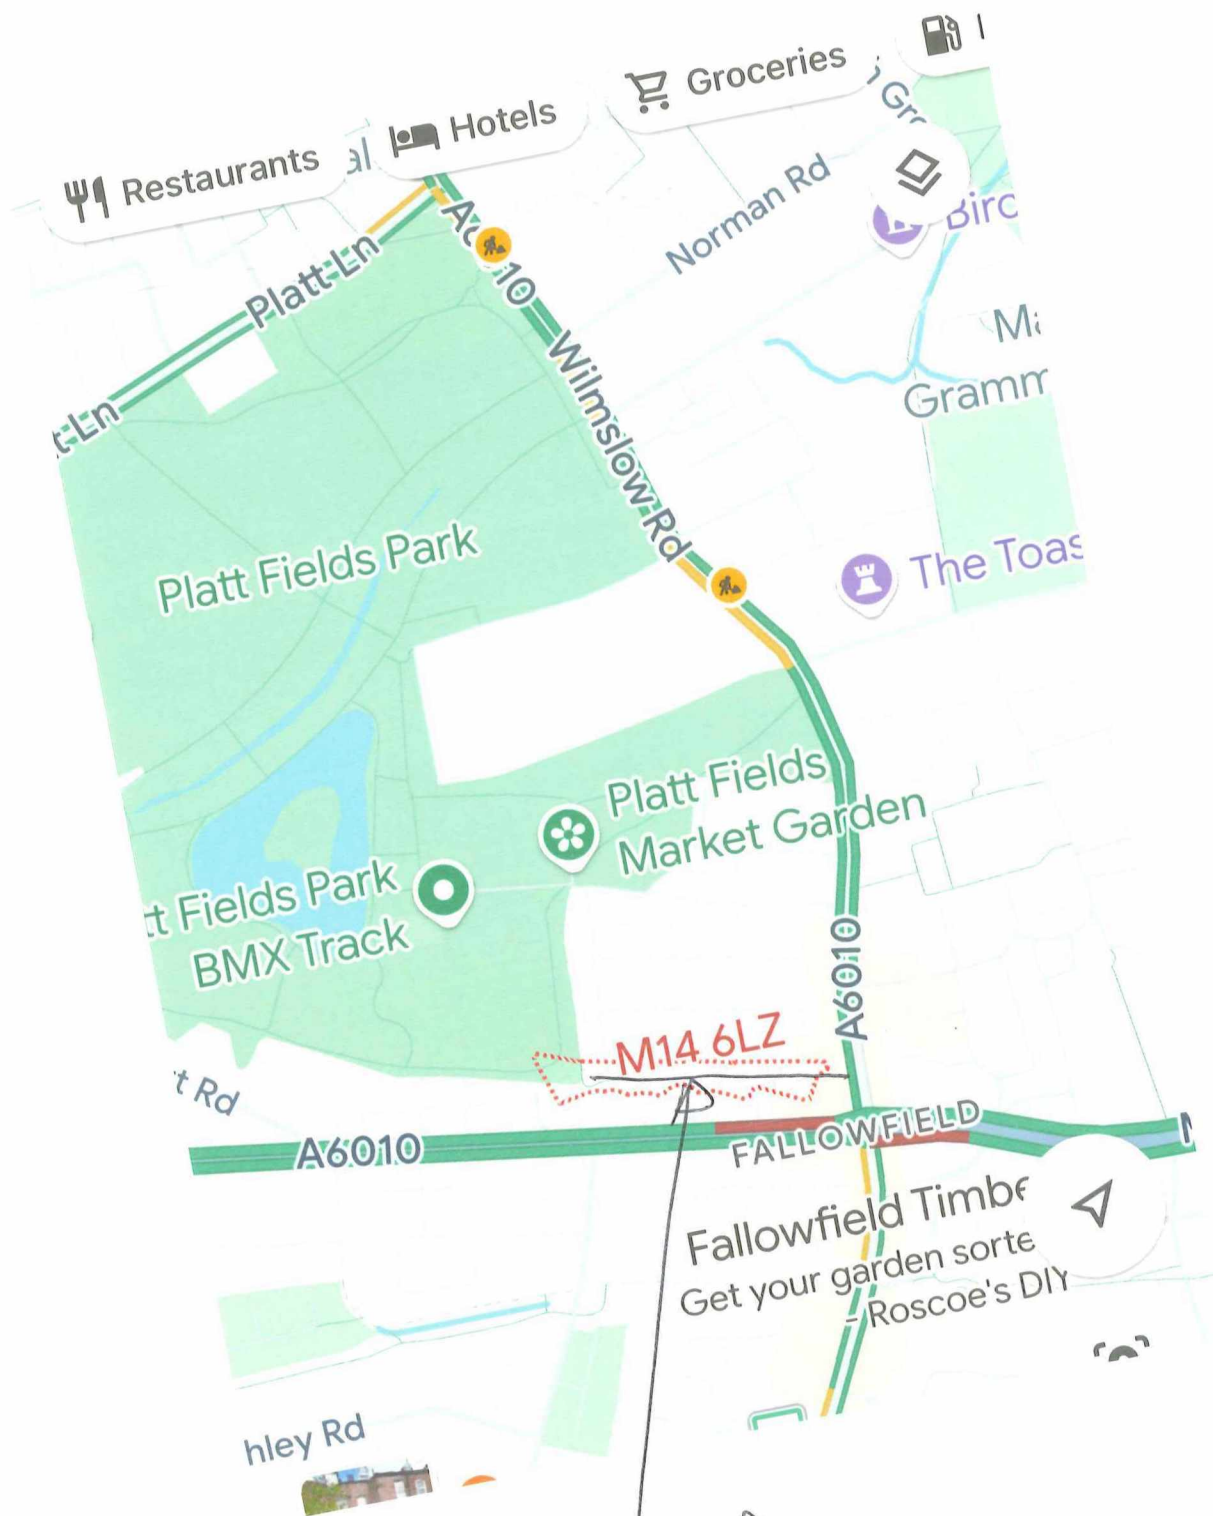

PLANNING AND
BUILDING CONTROL
05 SEP 2024

LANDCROSS R
M14 6LZ