

All dimensions are in millimetres unless stated otherwise. No dimensions to be included on drawings. All dimensions to be checked on site prior to construction.

Any discrepancies between drawings and site conditions are to be reported to the architect manager.

This drawing is to be read in conjunction with all relevant Structural specifications.

The drawing is to be read in conjunction with all relevant Mechanical & Electrical Engineering drawings and specifications.

© COPYRIGHT
The drawing is to be read in conjunction with all relevant Structural specifications.

Any discrepancies between drawings and site conditions are to be reported to the architect manager.




Scale: 1:200 @ A3

Ceiling Finishes

Denotes the areas to be stripped out



Out of date

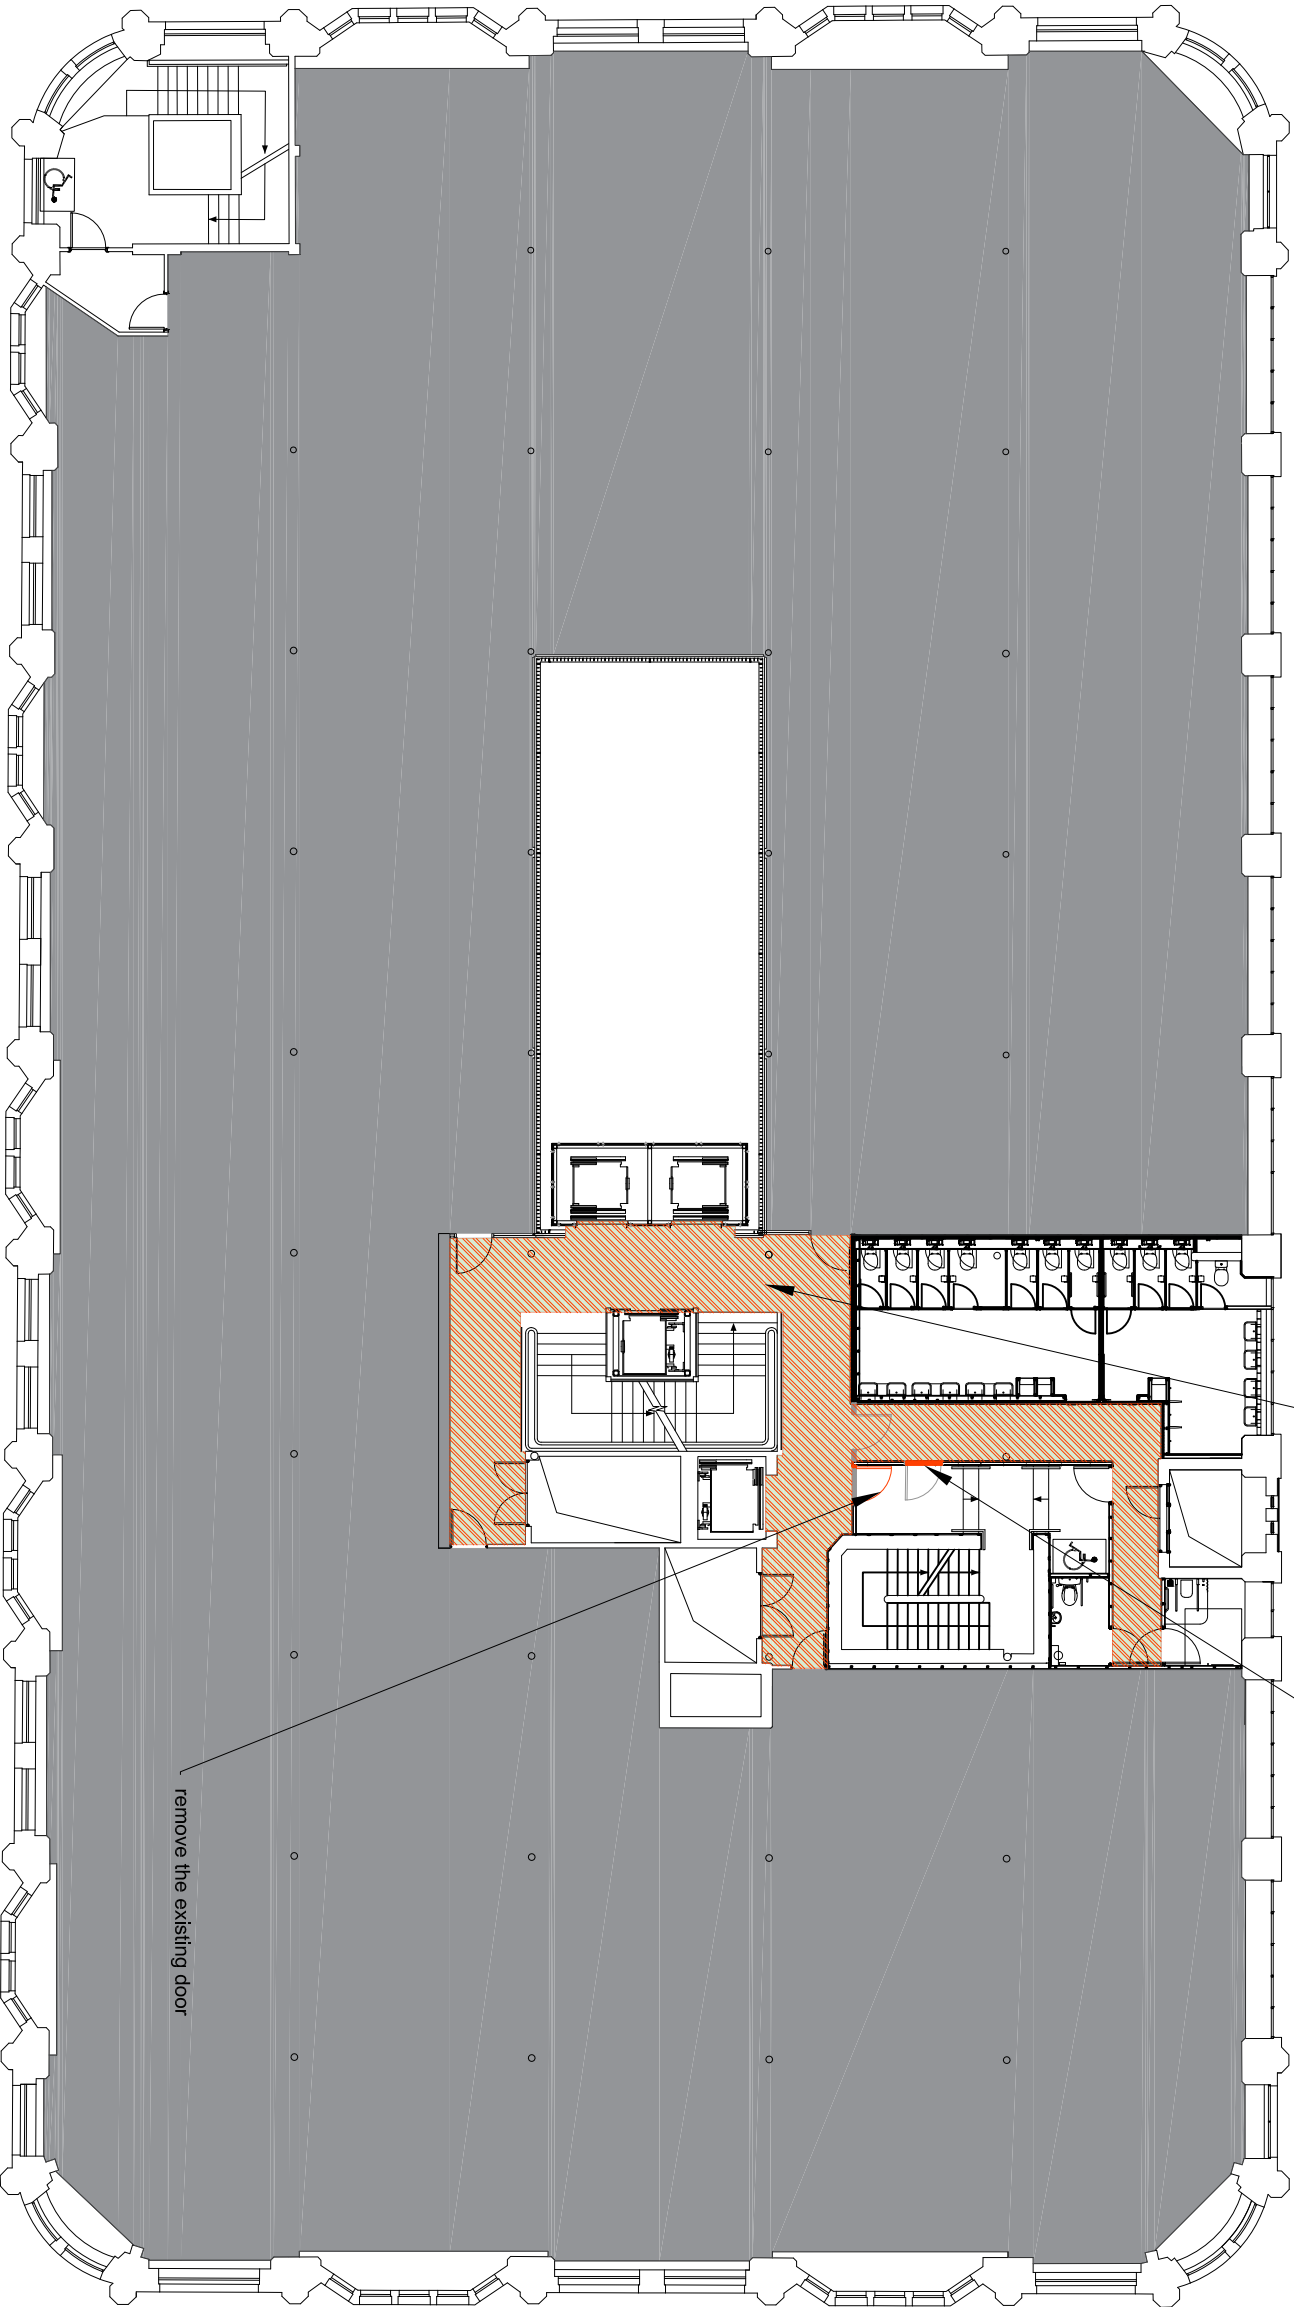

First Issue 28/04/23 RG

REV DESCRIPTION DATE BY CHK

CLIENT NAME

Philip J Davies Holdings plc

PROJECT NAME

Sevendale House

DWG TITLE

Second Floor - Demolition Floors and Walls

DWG NO: 11_201

REVISION: -

SCALE 1 : 200 @A3

DRAWN: RG

DWG STATUS:

TENDER