


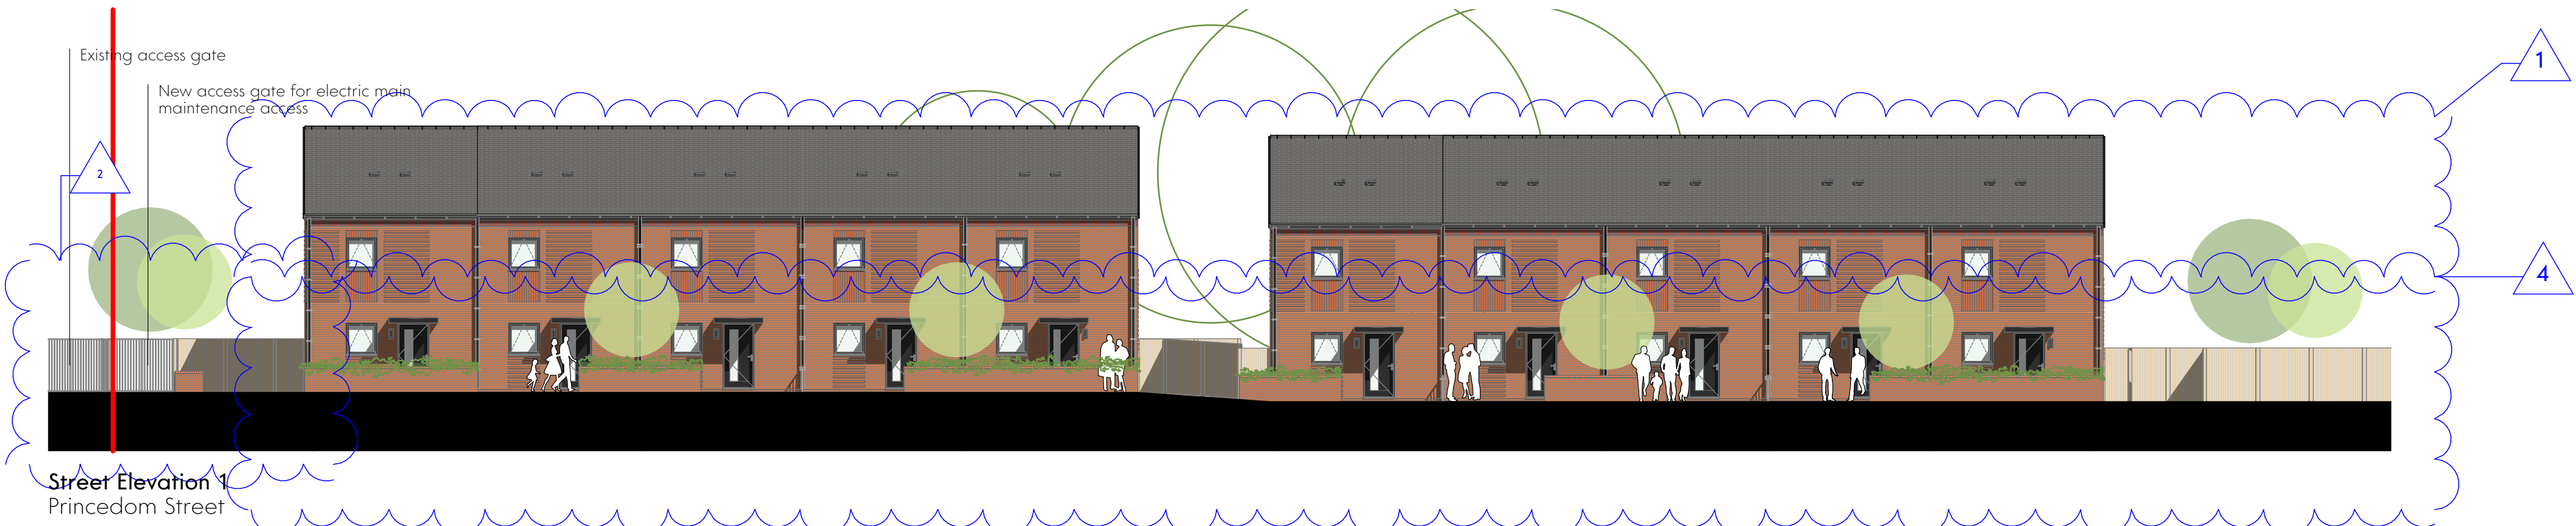


Street Elevation 01
Princedom Street




Street Elevation 02
Princedom Street



Street Elevation 03
Jonas Street

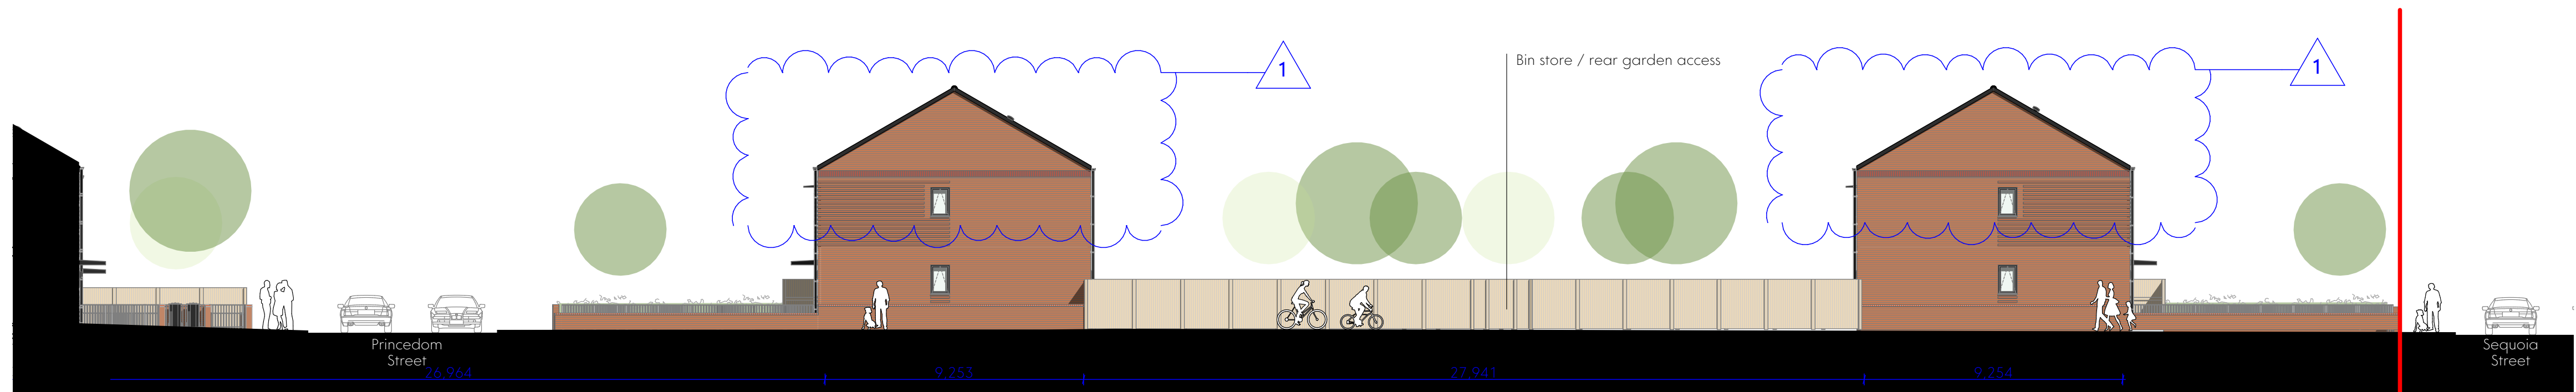

Street Elevation 04
Simister Street

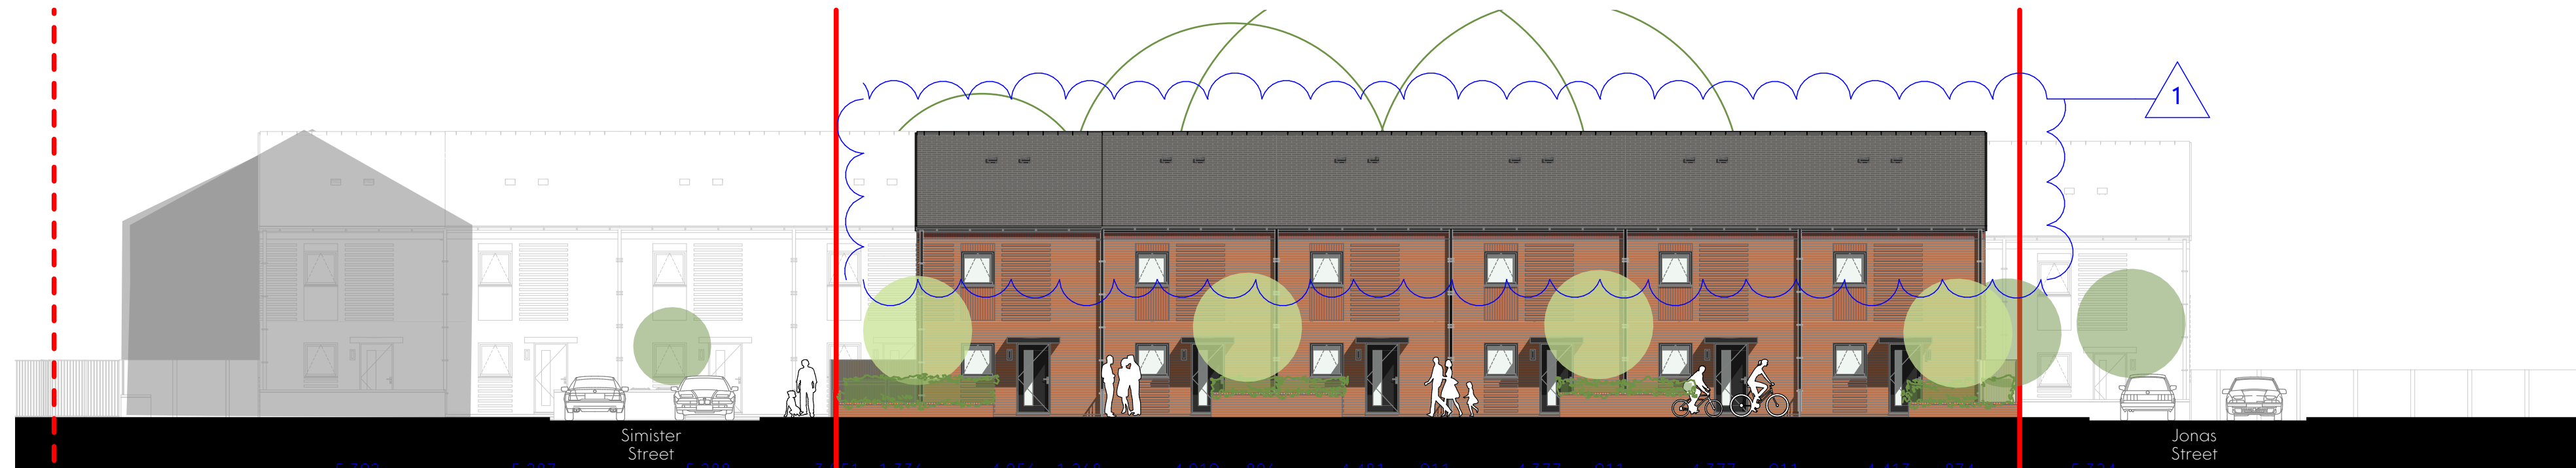

Street Elevation 05
Sequoia Street

This drawing is the property of GWP Architecture. Copyright is reserved by them and the drawing is issued on the condition that it is not copied, reproduced, retained, or disclosed to any unauthorized person, either wholly or in part without the consent in writing of GWP Architecture.
All drawings and specifications should be read in conjunction with the project contract. Any plan, any possible conflict should be presented to the Planning Coordinator.
All work to be carried out in accordance with current Building Regulations.
Contractor must verify all dimensions at the job before commencing any work or making this drawing.
Written dimensions should be taken.
Do not take digital dimensions from this drawing.
Any discrepancies to be reported to the Architect.

0 10m 50m
Scale - 1:150 @A1



KEY - NTS

Site Boundary

Site Boundary - Distant



POS	31.10.24	Issued for planning	EA	CT
P02	28.10.24	General Revision	AMK	DT
P01	18.10.24	First Issue	AMK	DT
Rev	Date	Comment	Dr	Ch



CHARTERED ARCHITECTS
INTERIOR DESIGNERS
SPACE PLANNERS
PROJECT MANAGERS
LANDSCAPE ARCHITECTS

Bracken House, Ludgate Lane, Leeds LS4 1PQ
+44(0)113 268 6044 (M) +44(0)113 268 1859 (F)
architecture@gwp-arch.com | www.gwp-arch.com

GWP/Ref (515)2421

Job Title
Princedom Street



Contextual Street Elevations

Name (515)2421-GWP-00-00-D-A-(00)-0010

Scale 1:150@A1 Revision P03

Drawn/Checked JB / DT First Issue 18.10.24

Drawing Status A4 - Construction

Filepath: DESKTOP-HYCCCHA - BIMcloud Base for Archcad 27/Princedom Street - (515)2421-GWP-00-00-00-D-A-(00)-0010

Notes:

1. Removal of the recessed gutter detail to facades and associated roof
2. Amendments south / south-east of the site and introduction of a service way leave / access 'strip'
3. Small changes to building footprints
4. General changes to bin store locations and associated access