

A44 - Roof
179.420 m
A43A - Access
177.745 m
A43 - Residential 27
174.270 m
A42 - Residential 26
170.995 m
A41 - Residential 25
168.030 m
A40 - Residential 24
165.065 m
A39 - Residential 23
162.100 m
A38 - Residential 22
158.835 m
A37 - Residential 21
155.870 m
A36 - Residential 20
152.905 m
A35 - Residential 19
149.940 m
A34 - Residential 18
146.975 m
A33 - Residential 17
144.010 m
A32 - Residential 16
141.045 m
A31 - Residential 15
138.080 m
A30 - Residential 14
135.115 m
A29 - Residential 13
132.150 m
A28 - Residential 12
129.185 m
A27 - Residential 11
126.220 m
A26 - Residential 10
123.255 m
A25 - Residential 09
120.290 m
A24 - Residential 08
117.325 m
A23 - Residential 07
114.360 m
A22 - Residential 06
111.395 m
A21 - Residential 05
108.430 m
A20 - Residential 04
105.465 m
A19 - Residential 03
102.500 m
A18 - Residential 02
99.535 m
A17 - Residential 01
95.970 m
A16 - Hotel 10
93.005 m
A15 - Hotel 09
90.040 m
A14 - Hotel 08
87.075 m
A13 - Hotel 07
84.120 m
A12 - Hotel 06
81.145 m
A11 - Hotel 05
78.180 m
A10 - Hotel 04
75.215 m
A09 - Hotel 03
72.250 m
Level 08 Plan
69.285 m
A07 - Hotel 01
66.320 m
A06 - Office 05
60.865 m
A05 - Office 04
57.125 m
A04 - Office 03
53.475 m
A03 - Office 02
49.825 m
A02 - Office 01
46.175 m
A01 - Hotel Ballroom
41.025 m
A0LG - Ground Lower
35.550 m
B1 - Basement
32.800 m
B2 - Basement
29.050 m
B3 - Basement
26.050 m

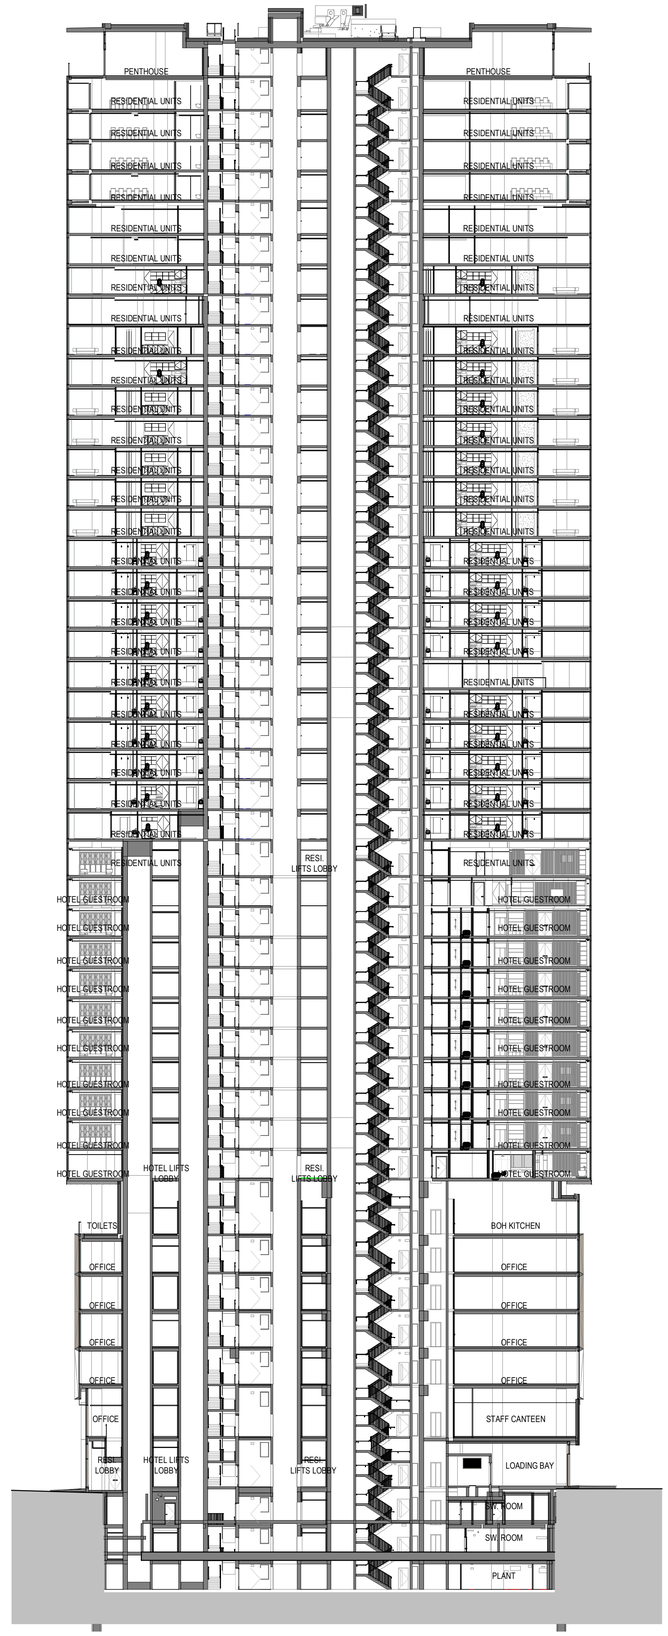

A7 CROSS SECTION BLOCK A NORTH-SOUTH
1 : 300

DO NOT SCALE
Work to annotated dimensions only. Read drawings in conjunction with relevant specification, Structural Engineers' and Services Engineers' drawings. Confirm all dimensions before commencement of any work on site or fabrication.

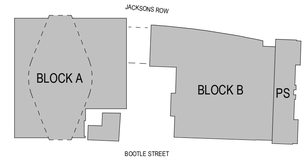

Rev:	Details:	Date:
P03	Planning Pack	15/10/24
P02	Aug 23 - S73 Issue	01/08/23
P01	Oct 22 - S73 First Issue	14/10/22

client:
ST MICHAEL'S

project:
ST. MICHAEL'S

job number:
0643

status:
PLANNING

title:
BUILDINGS SECTIONS - NORTH-SOUTH BLOCK A

scale: As indicated @ A1

drawn by: Author

drawing number:
HOD-S73-253

current revision date: 15/10/24

revision: P03

SGI Studios
1 Kelso Place
Manchester M15 4LE
t: +44(0)161 832 9842
e: mail@hodderandpartners.com
w: www.hodderandpartners.com
hodder+partners

0 10 50 100 200 300 400 500 600 700

17/10/2024 12:45:37