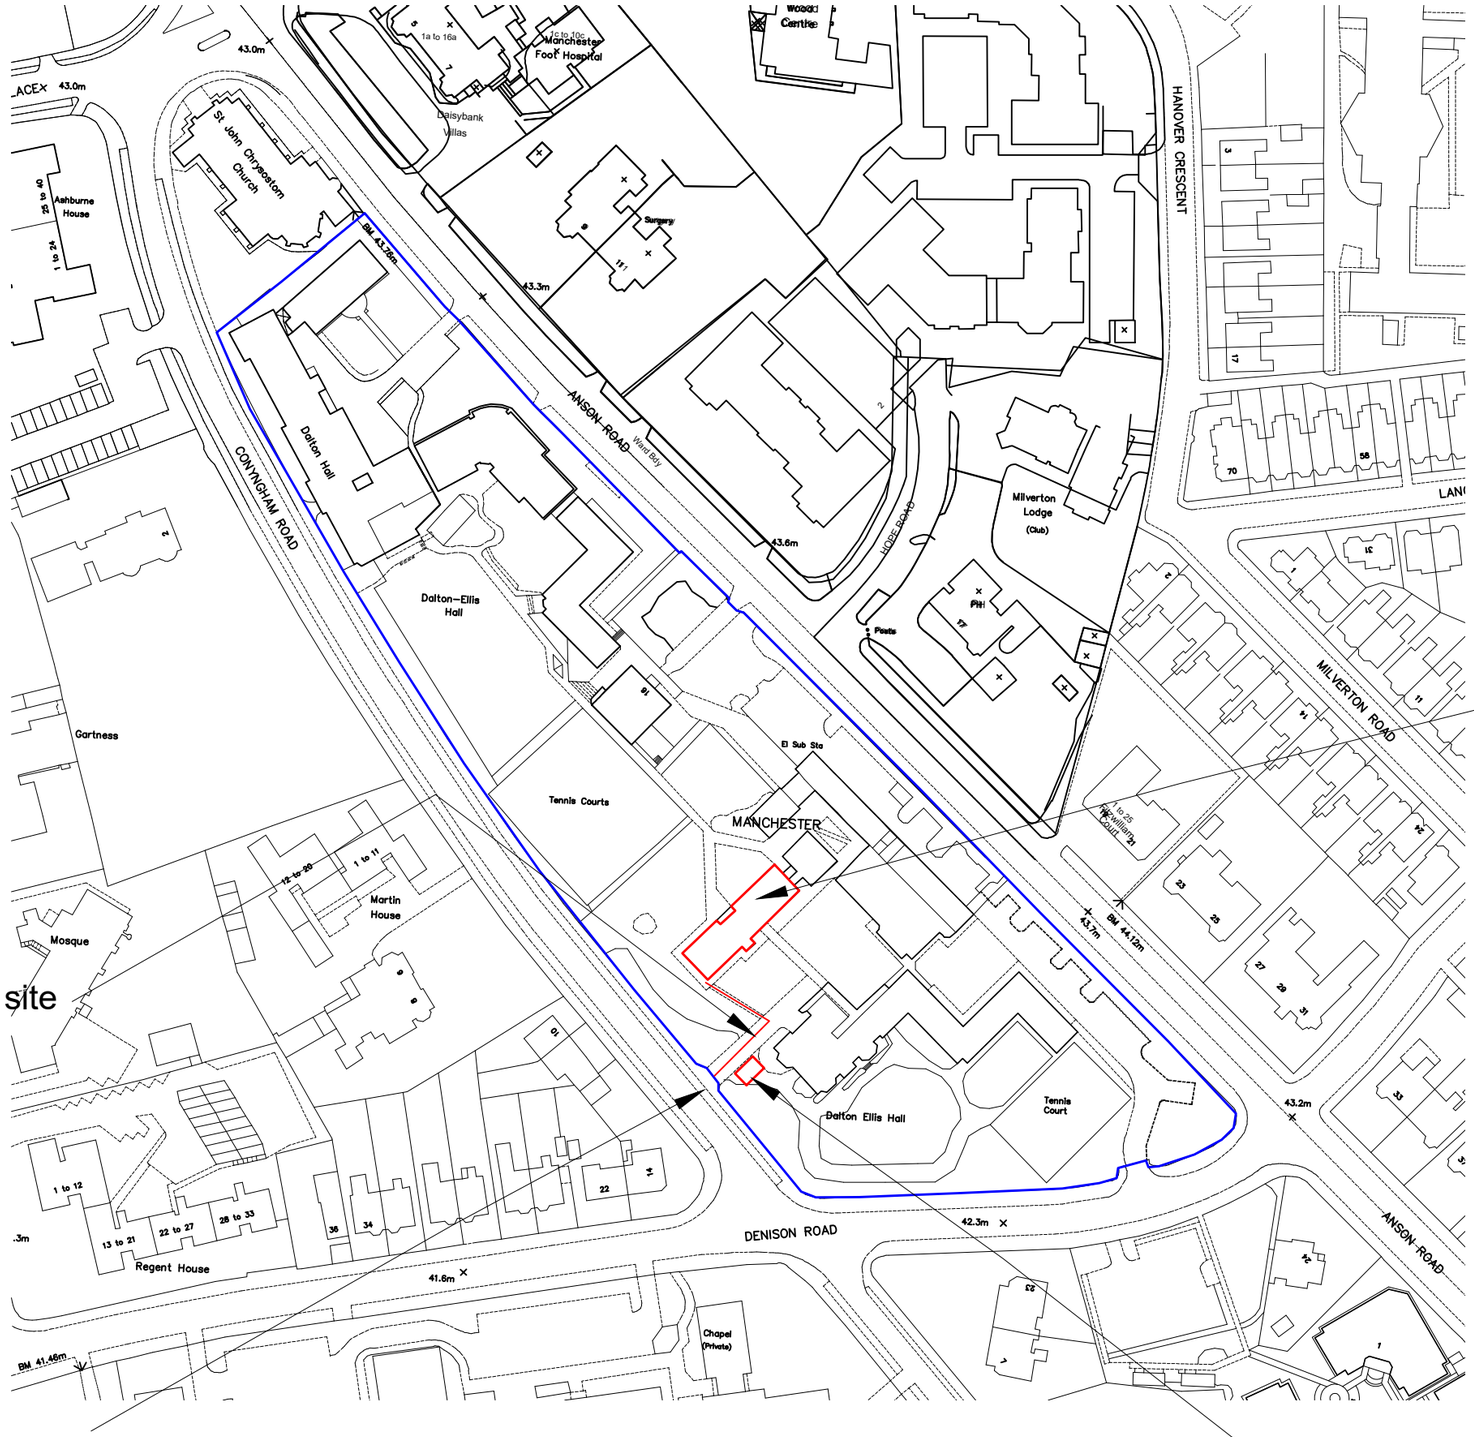


NOTES

1. DO NOT SCAL DRAWING.
2. ALL MEASUR MILLIMETERS OTHERWISE.
3. THIS DRAWIN IN CONJUNCT SPECIFICATIO RELEVANT AR ELECTRICAL, AND STRUCT
4. © UNIVERSIT MANCHESTE MUST NOT BE WITHOUT PE
5. DIRECTORAT AND FACILITI NOTIFIED OF DISCREPANC

Rev | Description

The University of Manch
Directorate of Estates and Fa
Beyer Building
The University of Manchester
Oxford Road
Manchester
M13 9PL

Drawing Status: PLAN

Project: PN 8629 - LAWREN COURT ROOF REN

Building Name: FIDDES

Site Name: VICTORIA PARK

Sub Site Name: -

Drawing Title: COMPOUND PLAN

PM: JW | Drawn: JW

Scale @ A3: 1:1500 | Date: 08-10-24

Drawing No.: 8949 - A10

Original Drawi

Plot Stamp: C:\Users\mtessyw\365OneDrive - The University of Manchester\8949 Dalton Ellis Fiddes - Roof replacement\05 Drawings & Specifications\2 Existing\Location plan.dwg