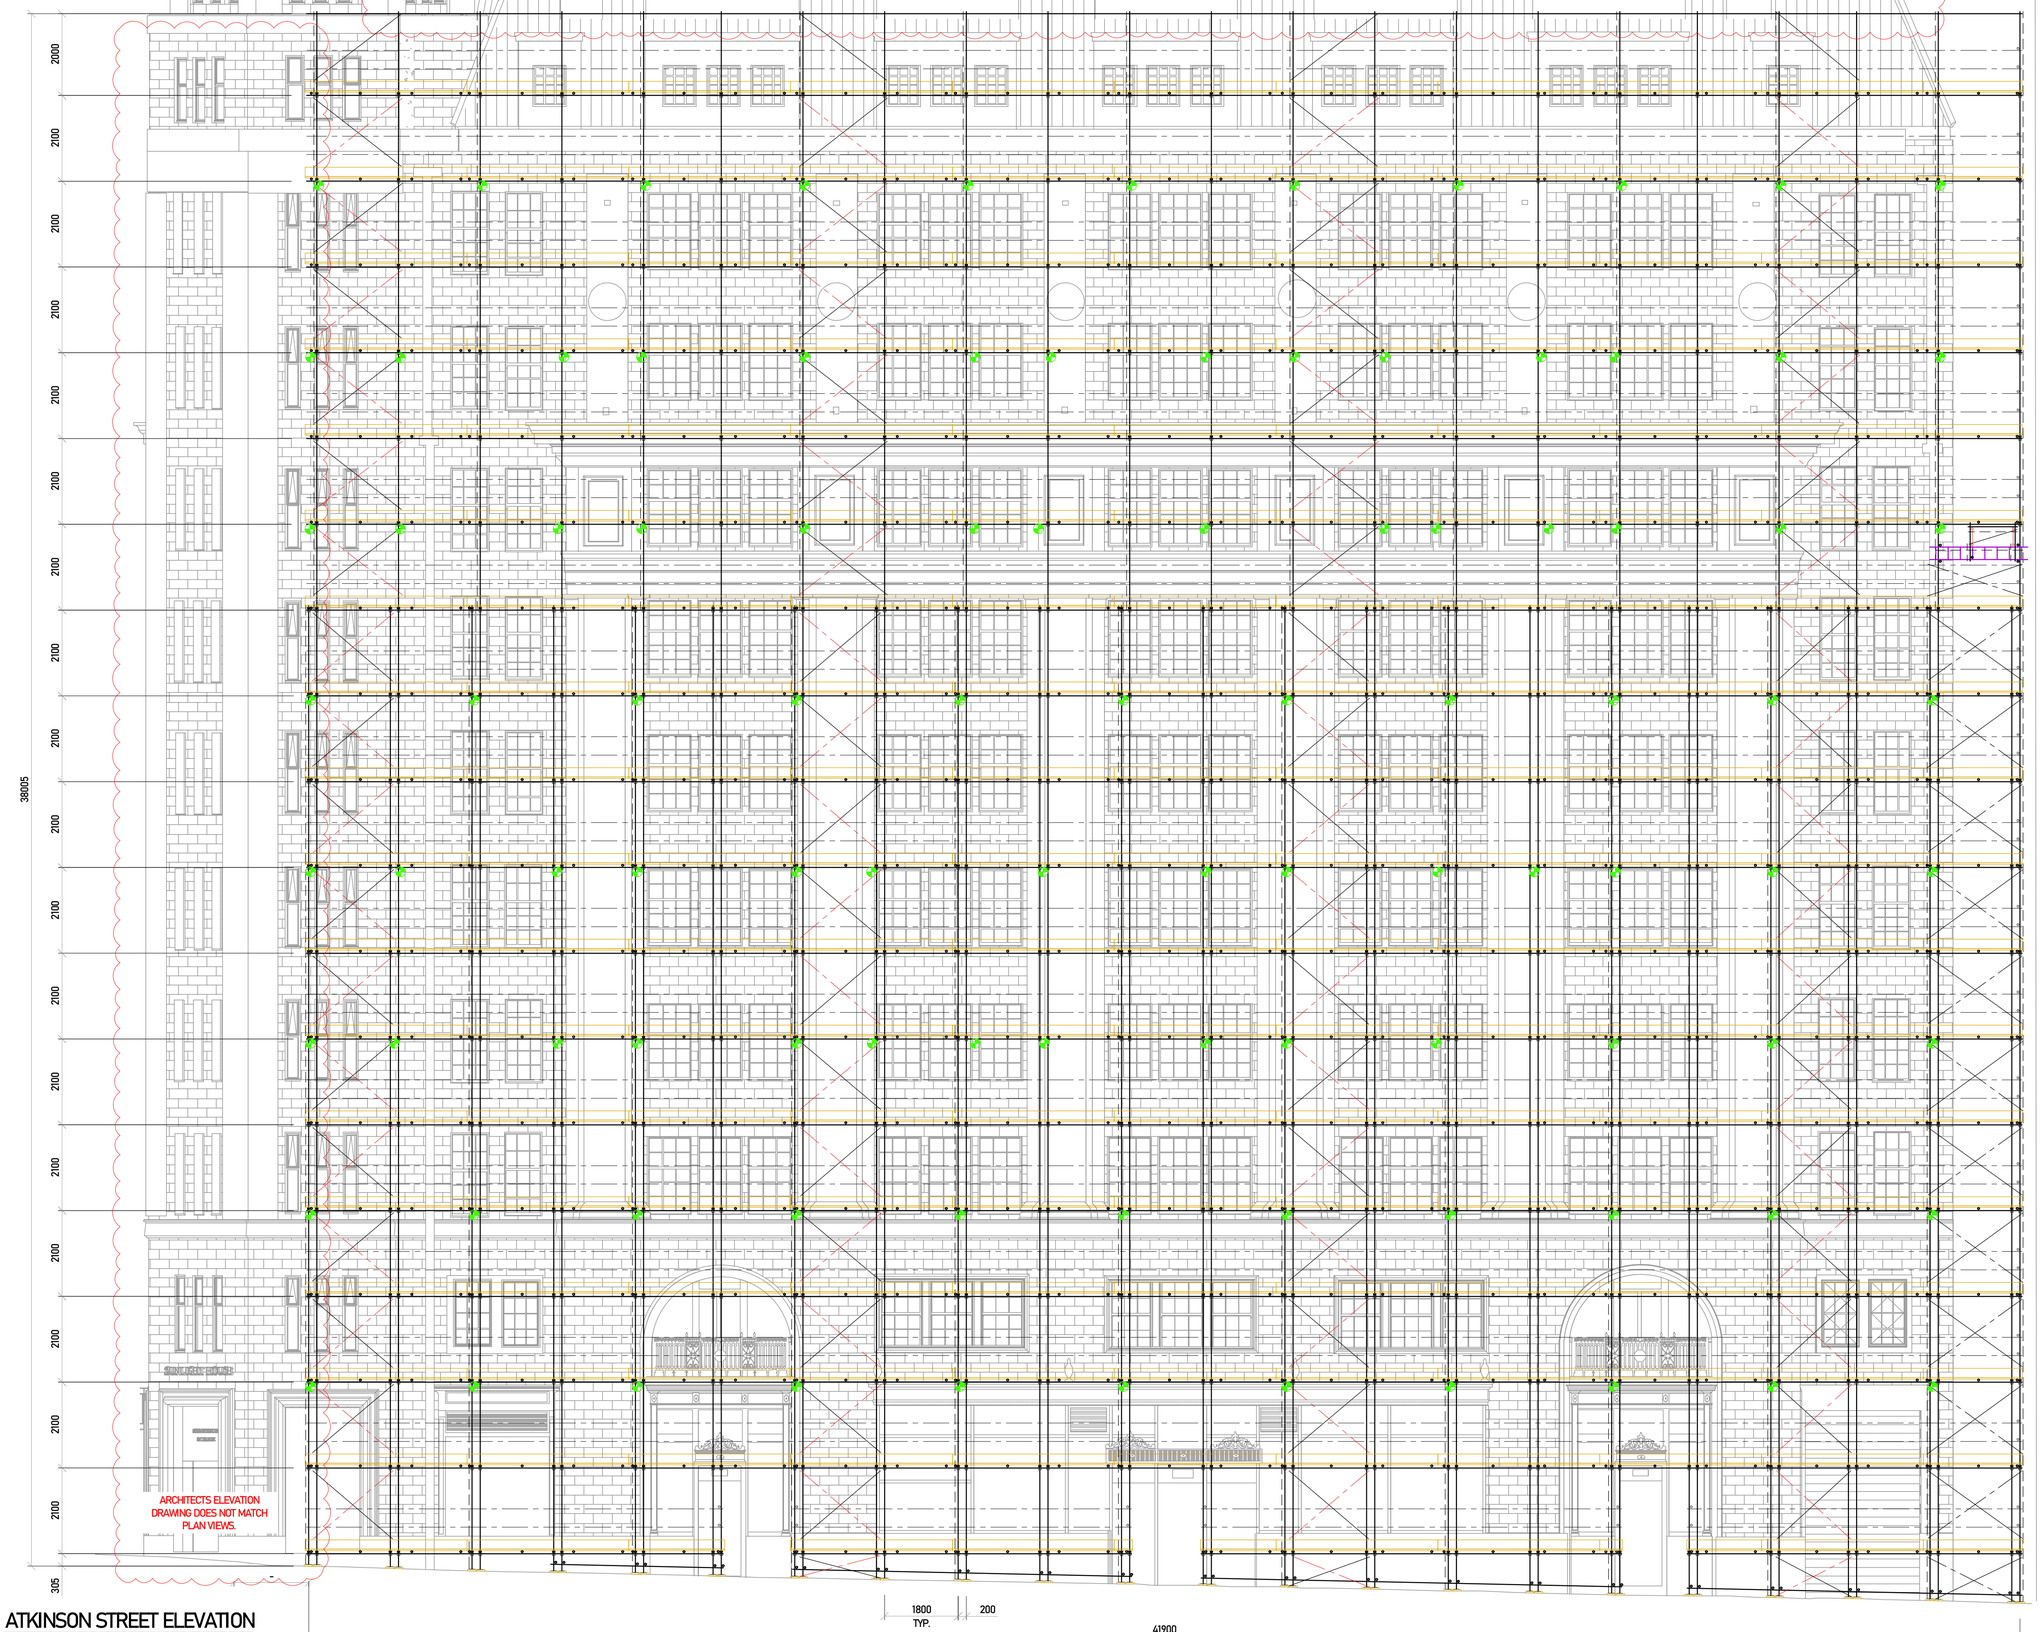
PRINCIPAL CONTRACTOR TO ENSURE EXISTING STRUCTURES CAN SAFELY SUSTAIN LOADS IMPOSED FROM SCAFFOLD STANDARDS, BUTTS & TIES.

AREAS IN RED CLOUD IN ABEYANCE. SEE PLAN VIEWS AND SECTION.

PRELIMINARY DRAWING NOT FOR PRICING PURPOSES. EXACT DETAILS TBC UPON COMPLETION OF DESIGN CALCULATIONS.


2000
2100
2100
2100