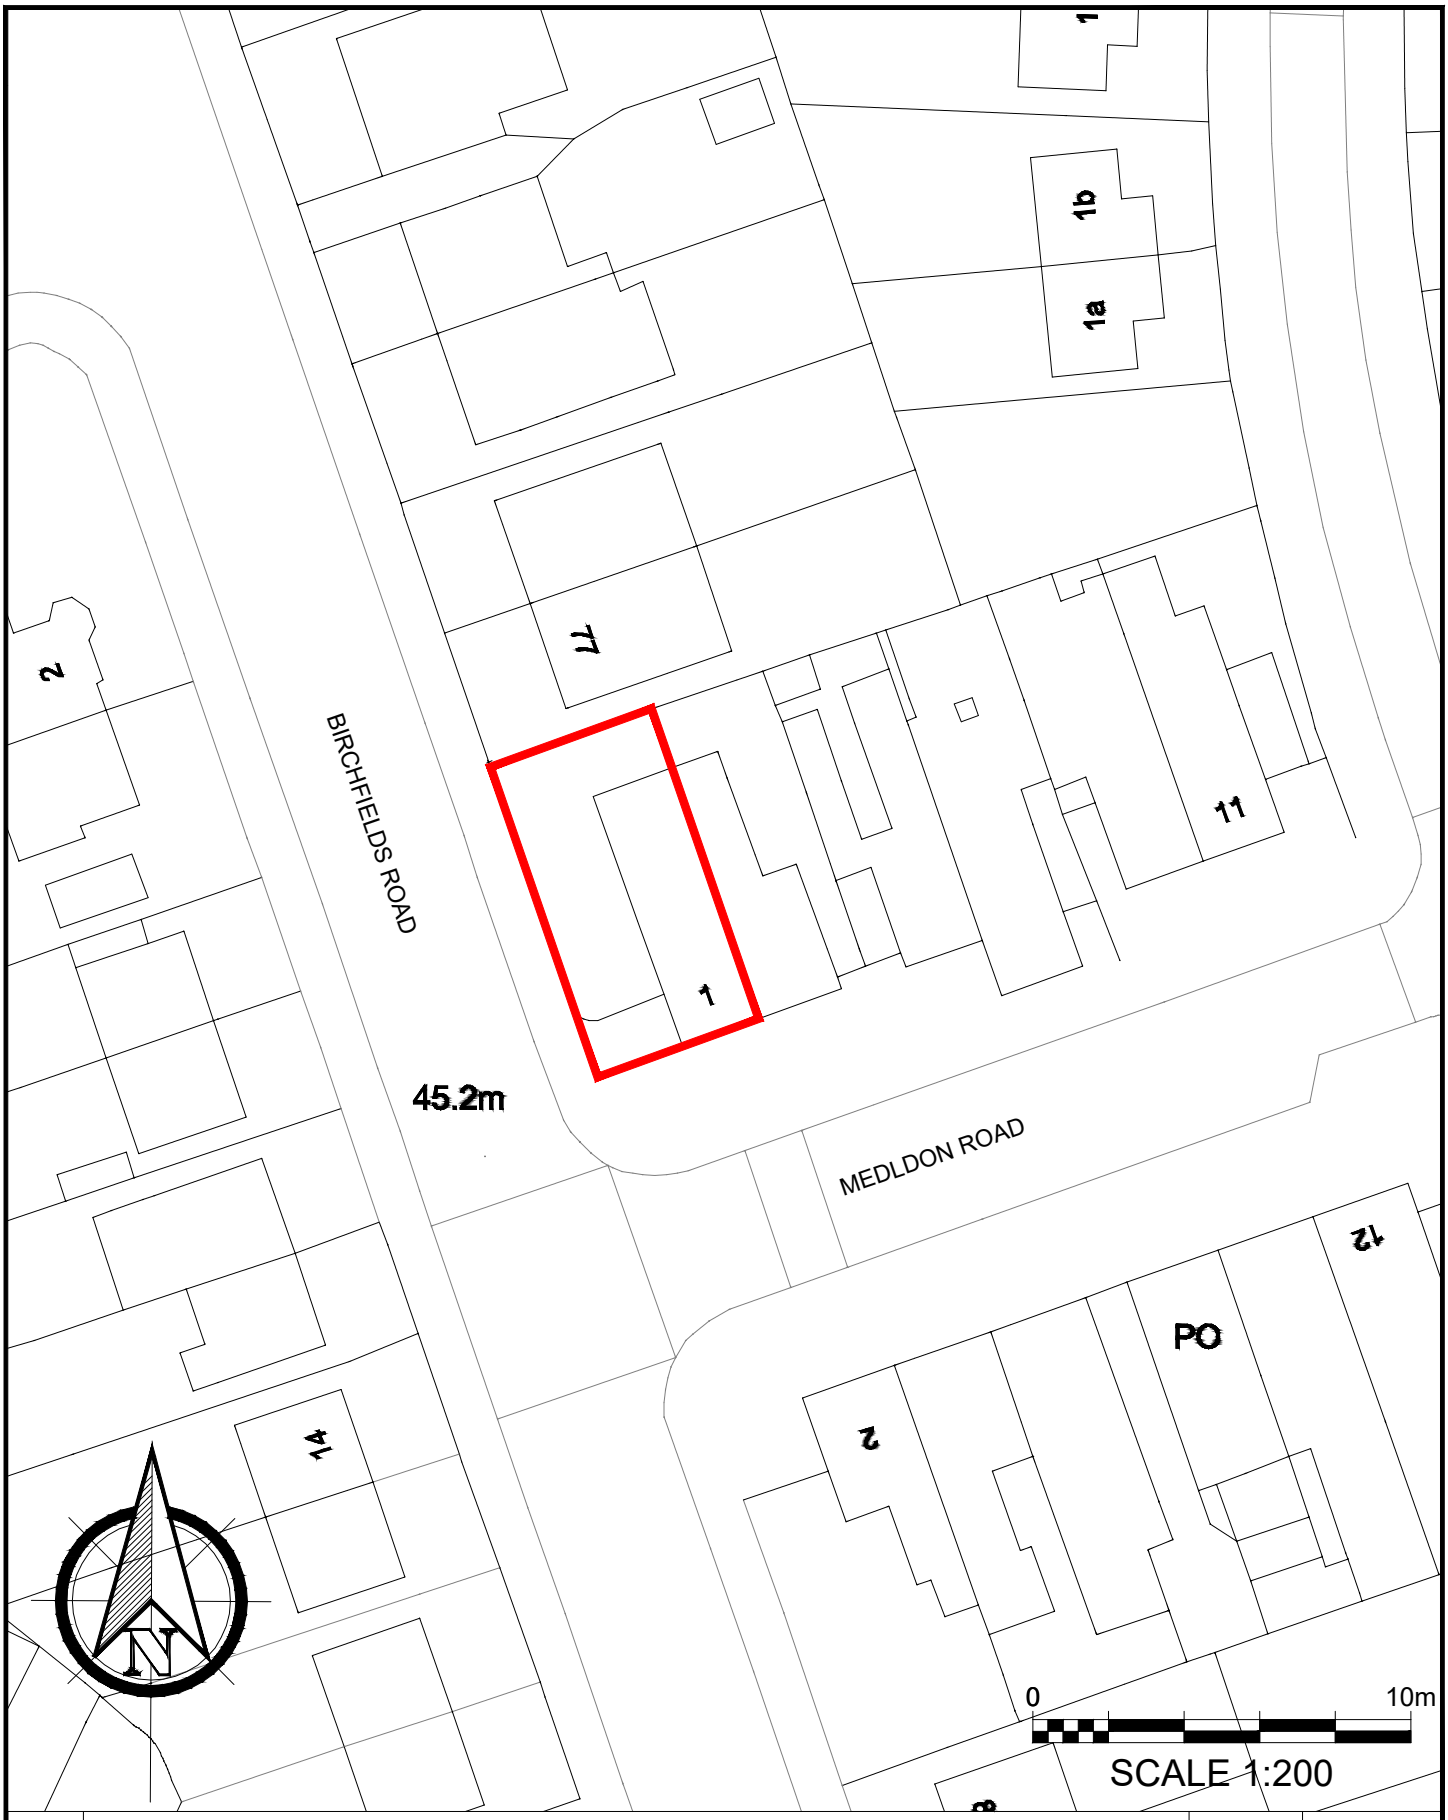


REV	DESCRIPTION	BY	DATE
A	FIRST ISSUE	ET	25.09.24

HOWARD & SEDDON A.R.I.B.A.
CHARTERED ARCHITECTS
64 WASHWAY ROAD
SALE, CHESHIRE, M33 7RE
TEL NO. 0161 - 973 8296
FAX NO. 0161 - 962 3485
E-MAIL : ADMIN@HOWARDANDSEDDON.CO.UK

PROJECT/TITLE
ALTERATION/EXTENSION
1 MELDON ROADLEVENSHULME
MANCHESTER M13 0TZ

CLIENT
Mr MOHAMMED & HASHIM SHARIF

DRAWN
ET

DATE
25.09.24

SCALE
1:200 (A4)

DRG No.
OS MAP

AMENDMENT
A