


EXISTING ELEVATIONS



SEE LOCATION PLAN FOR EXISTING HOUSE POSITION

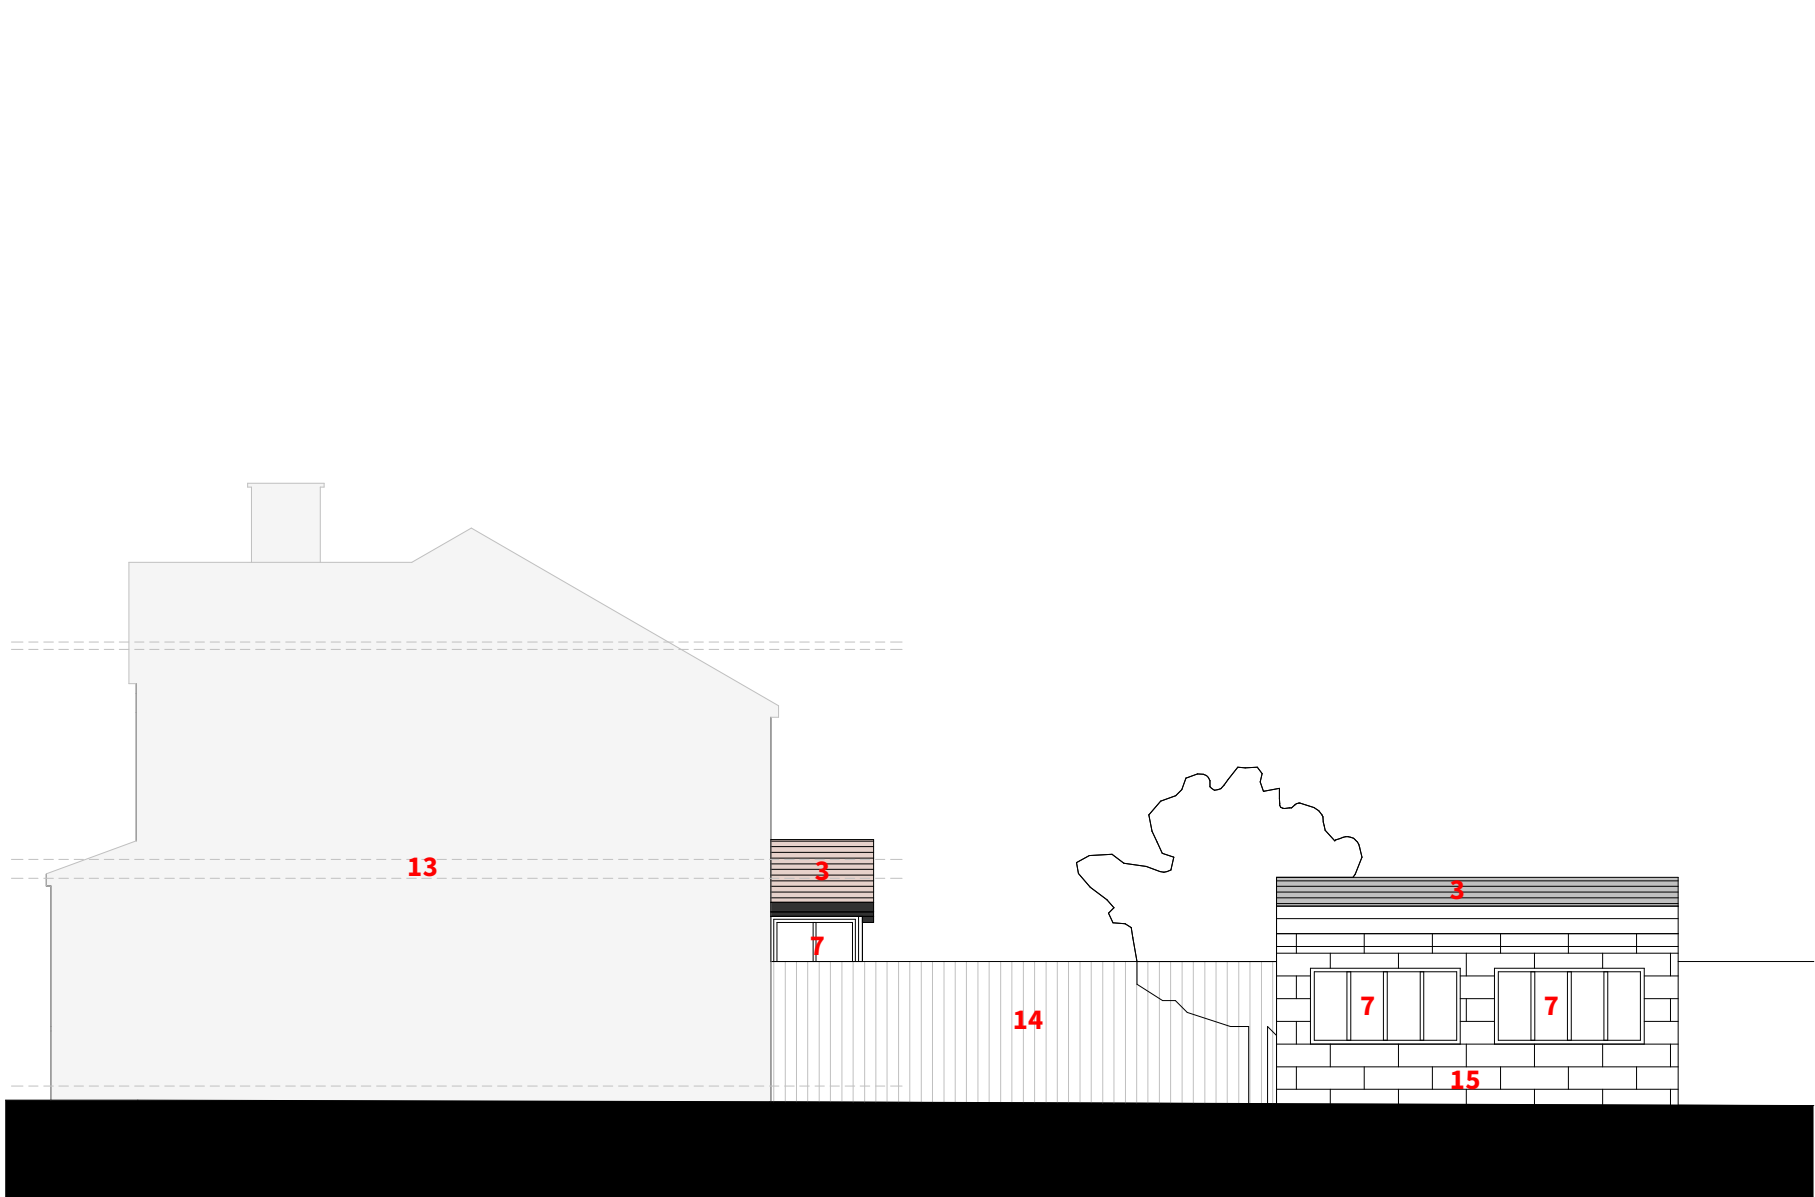

Existing Side B Elevation 1:50 / A1 + 1:100 / A3

EXISTING MATERIAL LEGEND:

- 1. Brick Wall/Chimney
- 2. Render
- 3. Tiled Roof
- 4. Existing uPVC Painted Timber Fascia & Bargeboard
- 5. Existing uPVC Painted Drain Pipe and Gutter
- 6. Existing Timber Slim Profile Windows
- 7. Existing Timber Chunky Profile Doors/Windows
- 8. Timber Cill
- 9. Timber Cladding
- 10. Brick Solider Course
- 11. Roof Light
- 12. Existing Timber Doors
- 13. Neghbouring Property
- 14. Timber Gates
- 15. Painted Masonry Garage
- 16. External Light

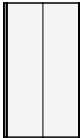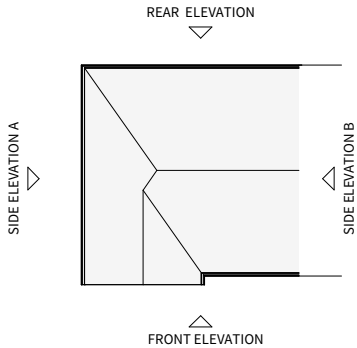

0 1 2 3 4m
1:50

PLANNING

IMPORTANT NOTES:		
This drawing is intended solely for the use of Material Studio Architects (Company No. 12071636) for information and presentation purposes only and may contain confidential and commercially sensitive information.		
Any review, re-transmission, disclosure, copying or modification of it is strictly forbidden. All trademarks, branding and copyright© can not be used by anyone without the express written permission of the company. Use of this or any other drawing signifies consent to any interception we might lawfully carry out to prevent abuse of these facilities. This drawing with or without terms are considered subject to contract and is sent without prejudice.		
To be read in conjunction with any relevant Structural Engineer's drawings and any other consultant information.		
DO NOT SCALE from drawing, work to figured dimensions only. All dimensions to be checked by Contractor/Fabricator prior to construction, report all discrepancies to the Design Team.		
Any existing dimensions noted on the drawing are to be checked by the Contractor prior to commencement of the works.		
REV	DESCRIPTION	DATE
CLIENT	Mr & Mrs Turner	
PROJECT	The Small Room	
ADDRESS	4 South Meade, Chorlton, M21 8EB	
DRAWING TITLE	Existing Side B Elevation	
SCALE @ A1	As indicated	DATE 24/10/24
DRAWING NO.	LP2408_3_112	REV
material studio architects		
Tel: 0161 531 6203 / Web: www.materialstudio.co.uk / Address: M1 2WQ		