

31 BOOTH STREET, MANCHESTER

SECOND FLOOR - BREAKOUT WALL PANELLING


This drawing is the property of **bluesky** Design and must not be copied or otherwise reproduced. All dimensions must be checked on site before commencing work. This drawing was produced using AutoCAD 2025.

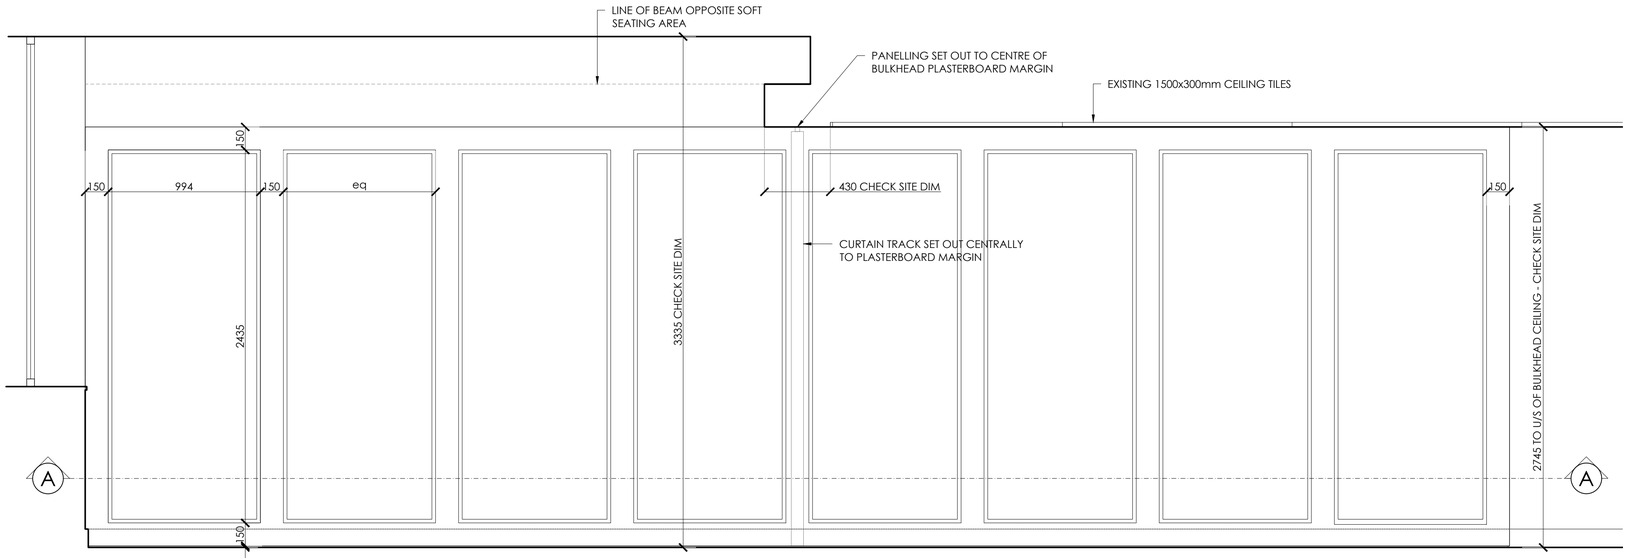


PANELLING ELEVATION E
SCALE 1:20

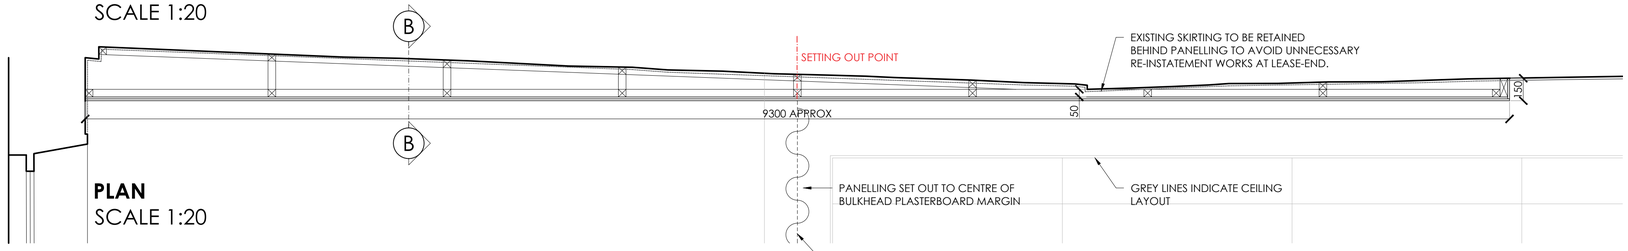

PLAN
SCALE 1:20

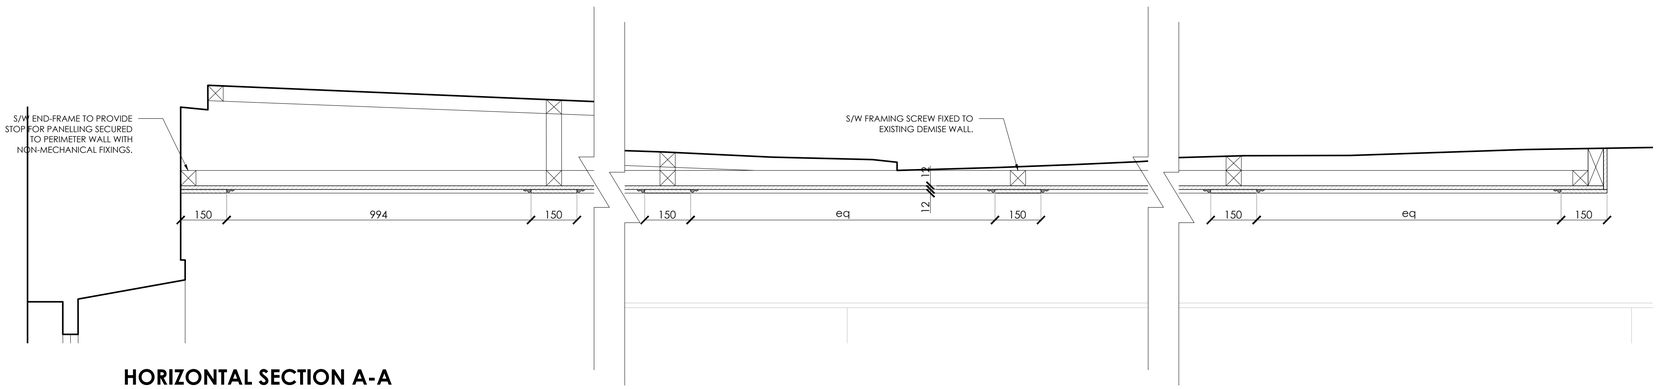

HORIZONTAL SECTION A-A
SCALE 1:10

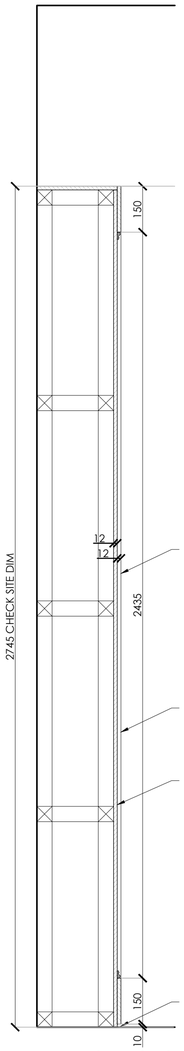

12mm MDF ON S/W FRAME WITH FACE FIXED SECTION TO CREATE PANELLING DETAIL. INNER EDGE OF PANEL TO BE FITTED WITH OGEE AND BEAD TRIM.
www.wrp-timber-mouldings.co.uk/moulding-profile/212/in_profile/ogee-and-bead

MOULDING TO BE PAINTED EGGSHELL TO MATCH FARROW + BALL 'SHADED WHITE'

WALLCOVERING APPLIED TO REAR PANEL
REF:- BRUGES 20005
BY TEKTURA
CONTACT JENNY GRIMSHAW
JGrimshaw@tektura.com
+44 7803 079476

10mm SHADOW GAP

VERTICAL SECTION B-B
SCALE 1:10

KEY PLAN SCALE 1:100



Rev	Date	Description	Initials
A	22.10.2024	Heritage issue	FLC

FOR APPROVAL

Client:
VISTA TRUST CORPORATION (UK) LTD - JLL

Project:
OFFICE FIT-OUT

Address:
31 BOOTH STREET MANCHESTER M2 4AF

Drawing Title:
SECOND FLOOR BREAKOUT WALL PANELLING

Date:	18.10.2024
Project Number:	1394
Scale:	1:100 / 1:20 / 1:10@A1
Drawn by:	CEB
Drawing Number:	**1394-02-JN-01(A)**

bluesky Design
INTERIORS LIMITED
Studio 1, 169 High Street, Boston Spa, Leeds LS23 6BH
Tel: 01937 845 399 *www.blueskydesigninteriors.co.uk*