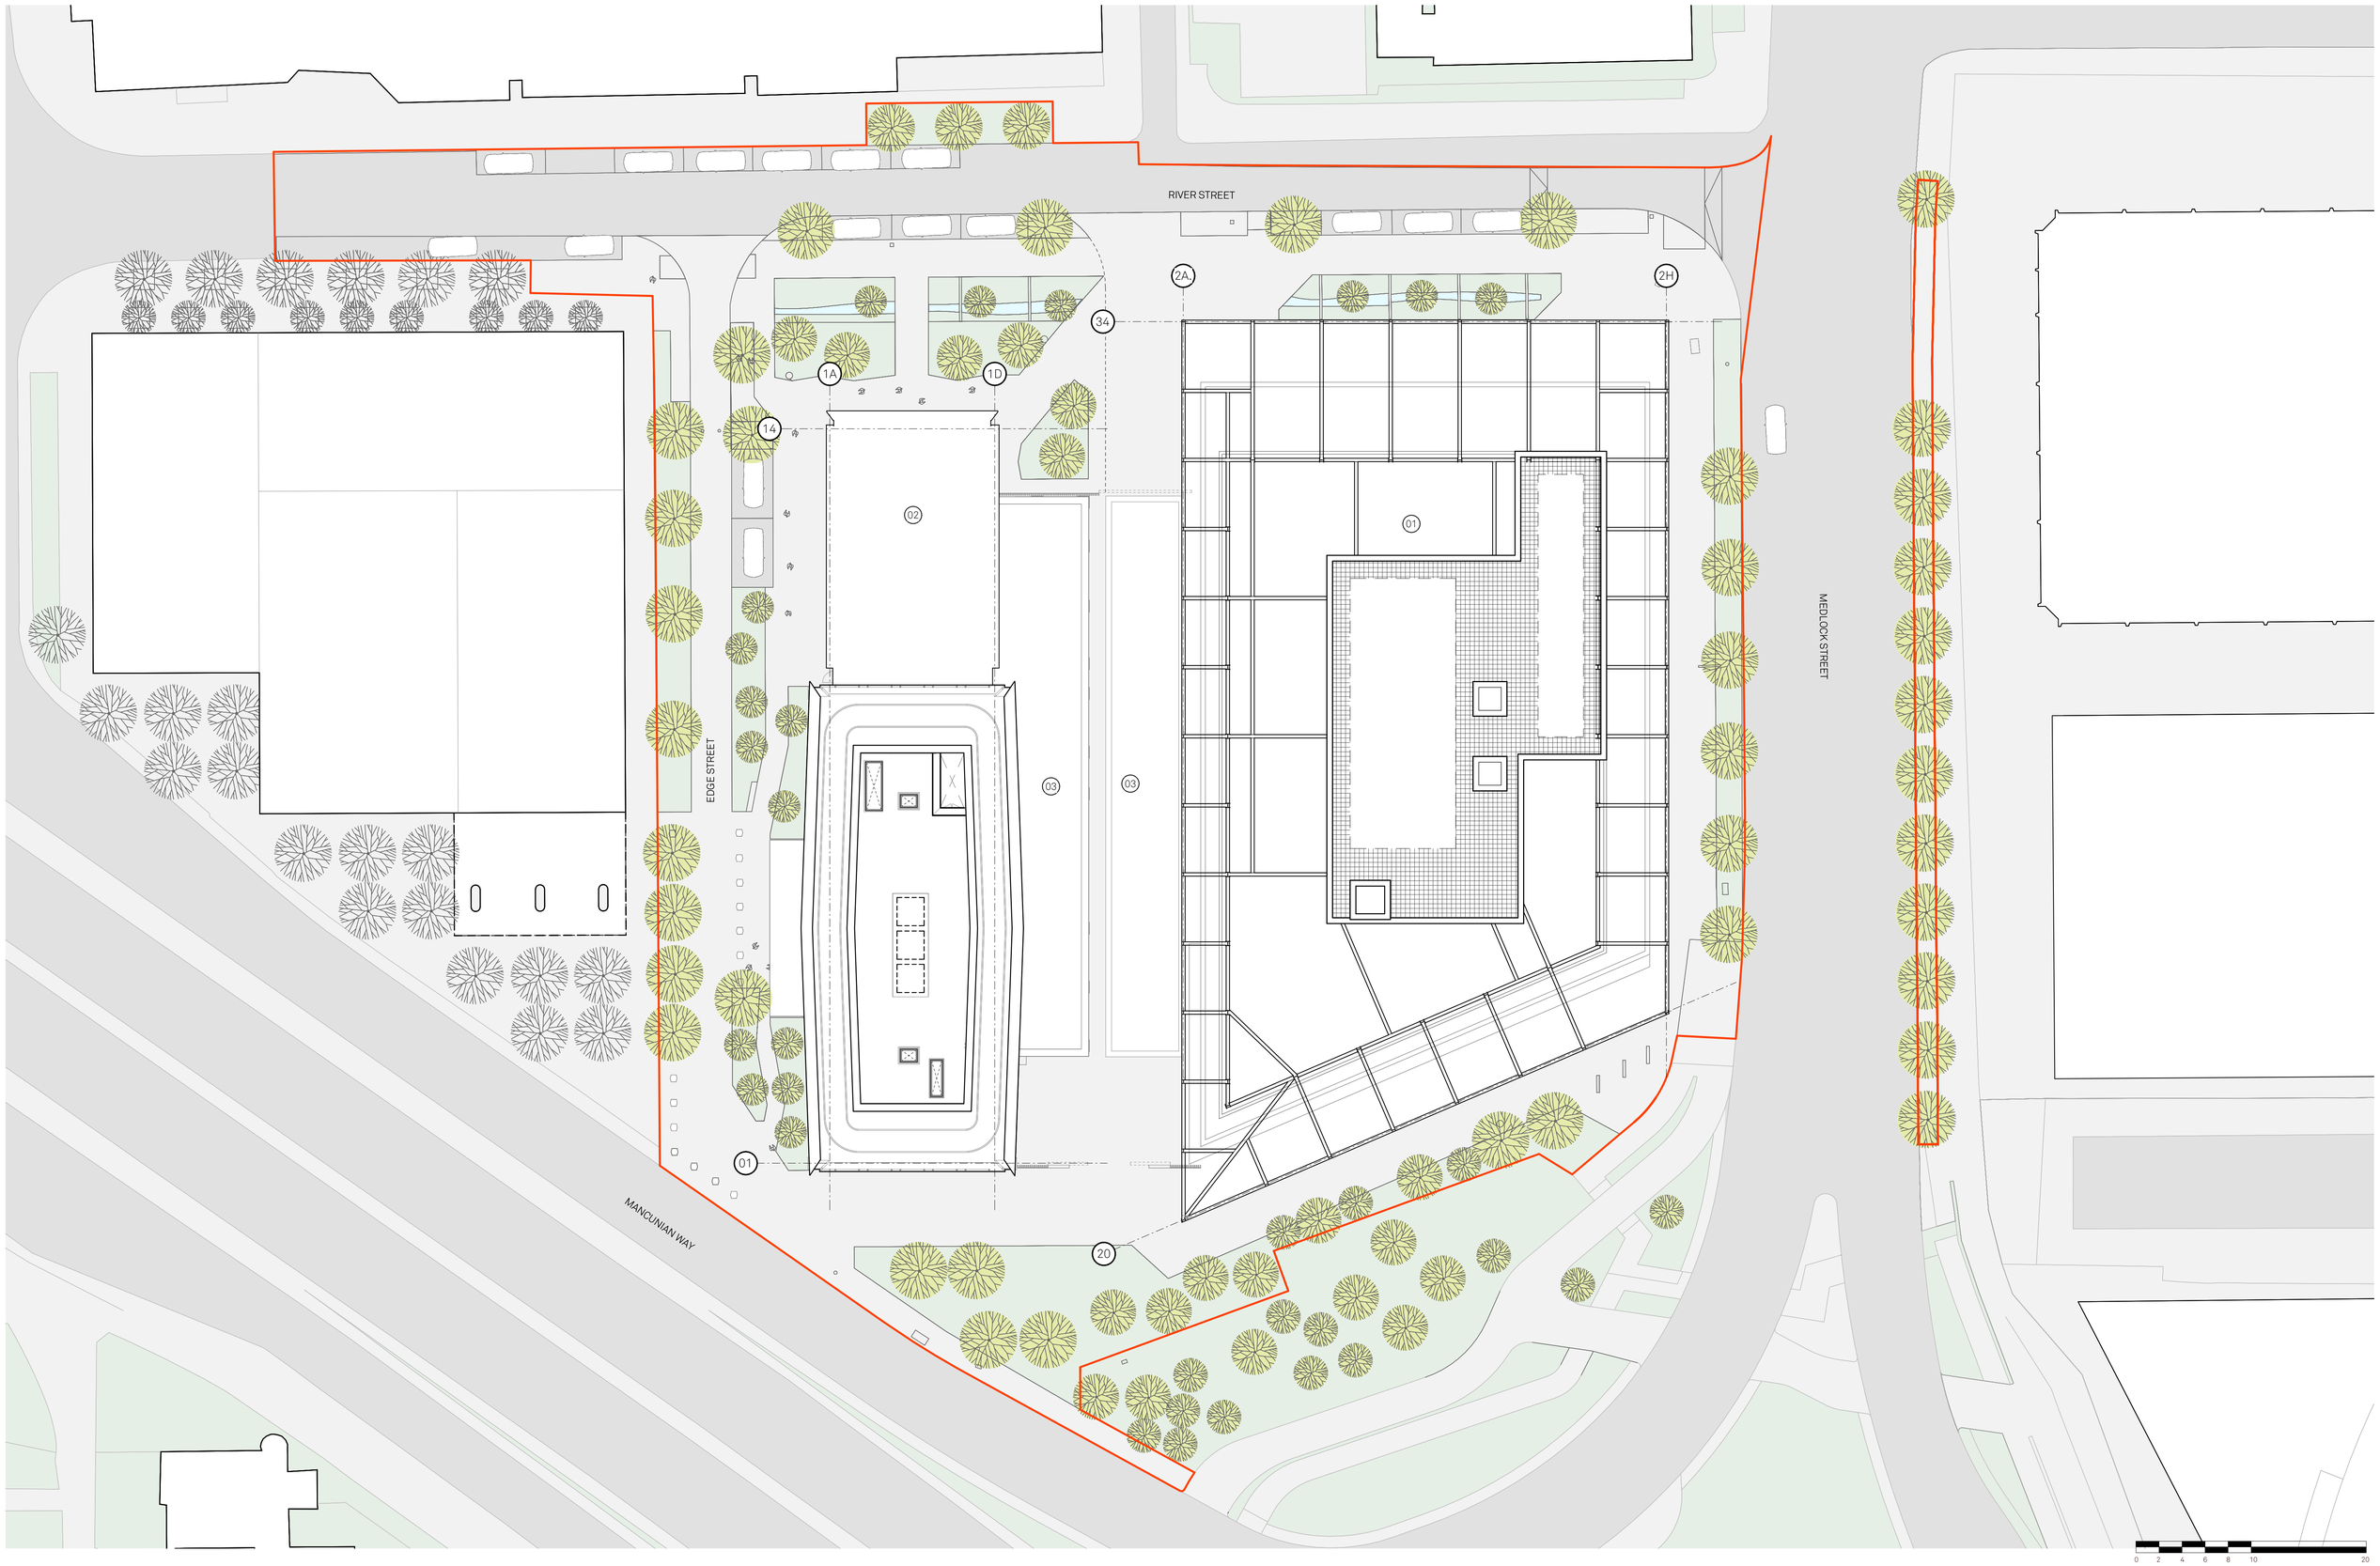

Notes:

Site Application Boundary

PLAN KEY:

01 Block A
02 Block B
03 Service Area
04 Proposed Landscaping
05 Internal parking bays & electrical charging points
06 External parking bays & electrical charging points
* Service Area - surface finish to match external context.

For further information plase refer to landscape strategy drawings

Project: One Medlock Street
Title: Proposed Site Plan (Roof)
Scale: 1:100 @ A1
Drawn: JLG
Checked: MH
Status: PLANNING
Drawing No: 100_MP_02_2202
Rev: C
Details: 16/08/24

Jon Matthews Architects
Union, 2-10 Albert Square, Manchester, M2 6LW 0161 974 3690

Copyright of this drawing is vested in Jon Matthews Architects and it must not be copied or reproduced without written consent. Figured dimensions only are to be taken from this drawing. Do not scale from this drawing. For full company disclosure please visit www.jonmatthewsarchitects.com