



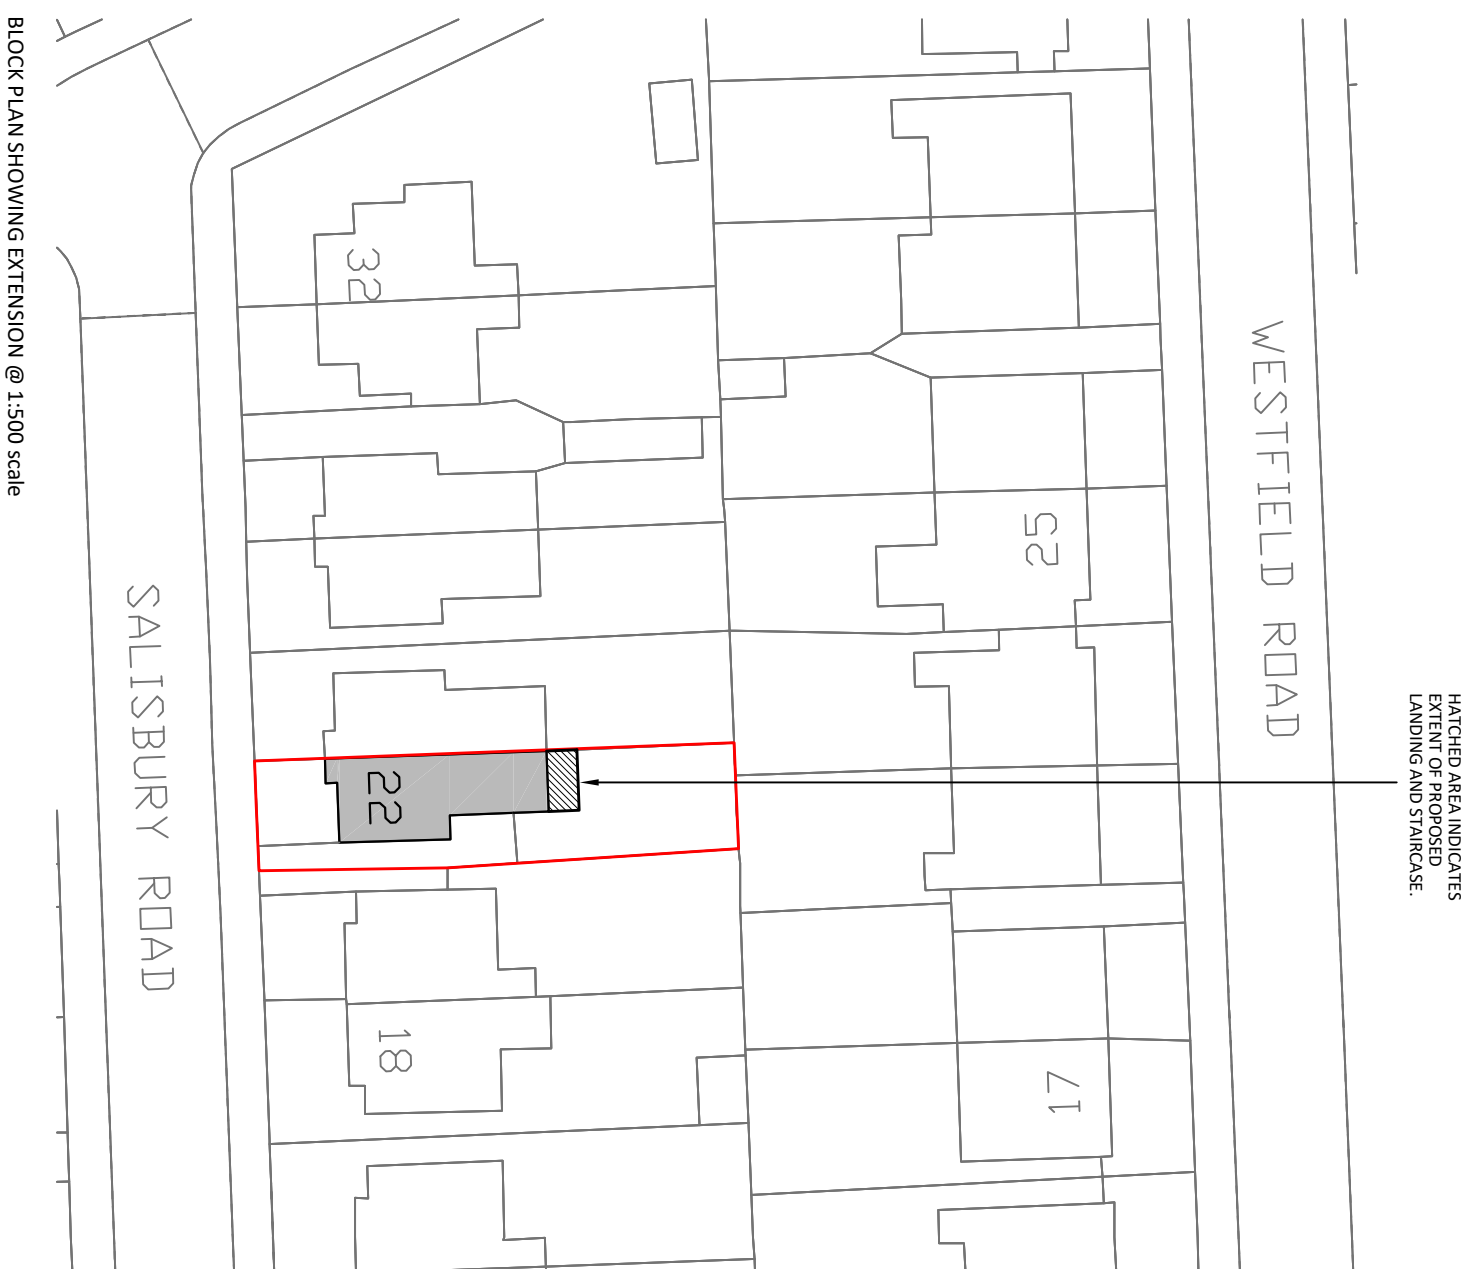

Revision	Description	Date	Issued by

Revision Schedule

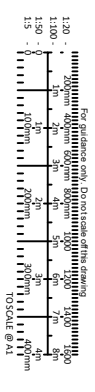

CLIENT: Mrs Sophie Bessant

PROJECT: 22 Salisbury Road, Chorton

DRAWING TITLE:

Location Plan and Block Plan

NORTH



PROJECT No:	DRAWING No:	
B00930	00	
Revision:	*	
Scale:	1: 1250 @ A3	
Date:	Sept 2024	
Drawn by:	-	



BRIGHTER
Architecture + Interiors