


General notes

- This information is confidential and the copyright of Anomaly.
- Anomaly accepts no liability for use of this drawing by parties other than the party for whom it was prepared or for purposes other than that which is stated on the issue sheet. It shall not be disclosed or passed to any other party in any form in whole or part without Anomaly's express permission in writing nor should any other party place reliance upon it.
- Where data is supplied electronically, it is for convenience only. The original information is the printed or controlled copy which will be supplied on request.
- All dimensions are in millimetres. No dimensions or other information shall be inferred from the electronic data unless specifically stated on the printed or controlled copy. Where dimensions are not given, drawings must not be scaled and the matter should be referred back to Anomaly.
- This drawing should be read in conjunction with all other project information, produced by Anomaly and others. In the event of any conflict between the information contained on this drawing and in any other project document, drawings, specifications, schedules etc. the matter must be referred back to Anomaly for clarification.
- All dimensions and conditions are to be checked on site by the contractor prior to preparing designs, drawings, calculations etc. or commencing any work. The contractor is responsible for checking that there is no conflict between site dimensions and drawn dimensions.

Key plan

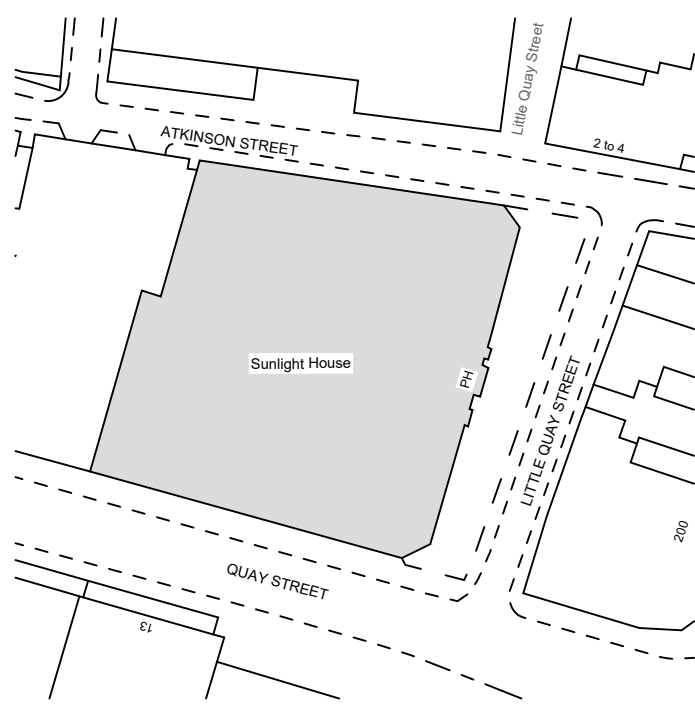

Drawing key
REFER TO DRAWING SERIES [382] FOR CEILING FINISHES AND SETTING OUT OF THE BULKHEAD.
SETTING OUT PRINCIPLES FOR ALL FLOORS TO BE THE SAME - REFER TO LEVEL 8 RCP.
BULKHEAD WIDTH VARIES ACROSS THE FLOORPLATE. ALL DIMENSIONS TO BE COORDINATED ON SITE.

LIGHTING SETTING OUT SUBJECT TO FINAL MEP DESIGN.

C01 NOTES
- AWAITING FINAL MEP DESIGN AFTER VE CHANGES ACCEPTED BY THE CLIENT.
- SERVICE CUPBOARD SIZE TO BE CONFIRMED BY THE MEP CONSULTANT.
- EXTERNAL RISER REQUIREMENTS TO BE CONFIRMED BY THE MEP CONSULTANT.
- SETTING OUT OF PARTITIONS AND DOORS TO BE REVIEWED AFTER CONFIRMATION OF ANY ADDITIONAL DEMOLITION WORKS DONE ON SITE.

Status	Revision	Date	Description
S2	C01	28/06/2024	Construction issue

Drawn by	Checked by	Approved by
JW	LS/AM	LS/AM

Architect
ANOMALY
Morelands, 5-23 Old Street
London EC1 V9HL
+44 (0) 20 7054 1145
hello@anomaly.london
www.anomaly.london

Client
Karrev (Sunlight) Ltd.

Project
SUNLIGHT HOUSE
Little Quay St,
Manchester M3 3HP

Drawing title
**GENERAL ARRANGEMENT
RCP
LEVEL 12**

Job number	Sheet size	Scale @ A1	Scale @ A3
126	A1	1:100	1:200

Project stage
CONSTRUCTION

Drawing number
SLH-ANO-P0-12-DR-A-05212

C01 - NOTE INCLUSION

ALL LIGHTING DESIGN AND LOCATIONS
SUBJECT TO FINALISED MEP DESIGN.
LOCATIONS AND SETTING OUT TO BE
REVIEW.

ATKINSON STREET

C01 - BULKHEAD SHAPE CHANGED
TO ALIGN WITH THE COFFER

C01 - SERVICE CUPBOARD OMITTED

C01 - SERVICE CUPBOARD OMITTED

CLG-911 - ACCESS PANELS TO BE
LOCATED NEAR THE FCU UNITS IN THE
BULKHEAD. LOCATIONS TO BE CHECKED
ON SITE.

LOWERED PART OF THE SUSPENDED CEILING
TO COVER THE SERVICE VENT AND LOUVERS.
REFER TO DETAILED DRAWING 27701

C01 - APPROVED BULKHEAD HEIGHT

C01 - SERVICE CUPBOARD OMITTED

LITTLE QUAY STREET

QUAY STREET

01 GENERAL ARRANGEMENT RCP
LEVEL 12 1:100

- CONTRACTOR TO CHECK ALL HEIGHTS, DIMENSIONS AND SETTING OUT OF LIGHTS ON SITE.
- ALL BEAM AND COFFER LOCATIONS SHOWN ARE SUBJECT TO POST STRIP OUT SURVEY INFORMATION. EXISTING COFFERS TO BE RETAINED WHERE POSSIBLE. NOM. CONTRACTOR TO PATCH CLEAN, MAKE GOOD AND REDECORATE AND PREPARE FOR NEW PAINT FINISH.

- REFER TO SPECIFICATION AND SCHEDULES FOR FURTHER INFORMATION.
- TO BE READ IN CONJUNCTION WITH MEP LIGHTING CALCULATIONS & MECH LAYOUT. NOTIFY ARCHITECT IF DISCREPANCIES OCCUR.
- RETAIN ALL EXISTING HISTORICAL DETAILS, CORNICE AND

- COFFERS. REPAIR, MAKE GOOD AND PREPARE FOR PAINT FINISH.
- REFER TO LEVEL 02 RCP FOR TYPICAL DIMENSIONS AND SETTING OUT OF LIGHTING.

Scale 1:100
2 m 0 2 4 m