





1 Front

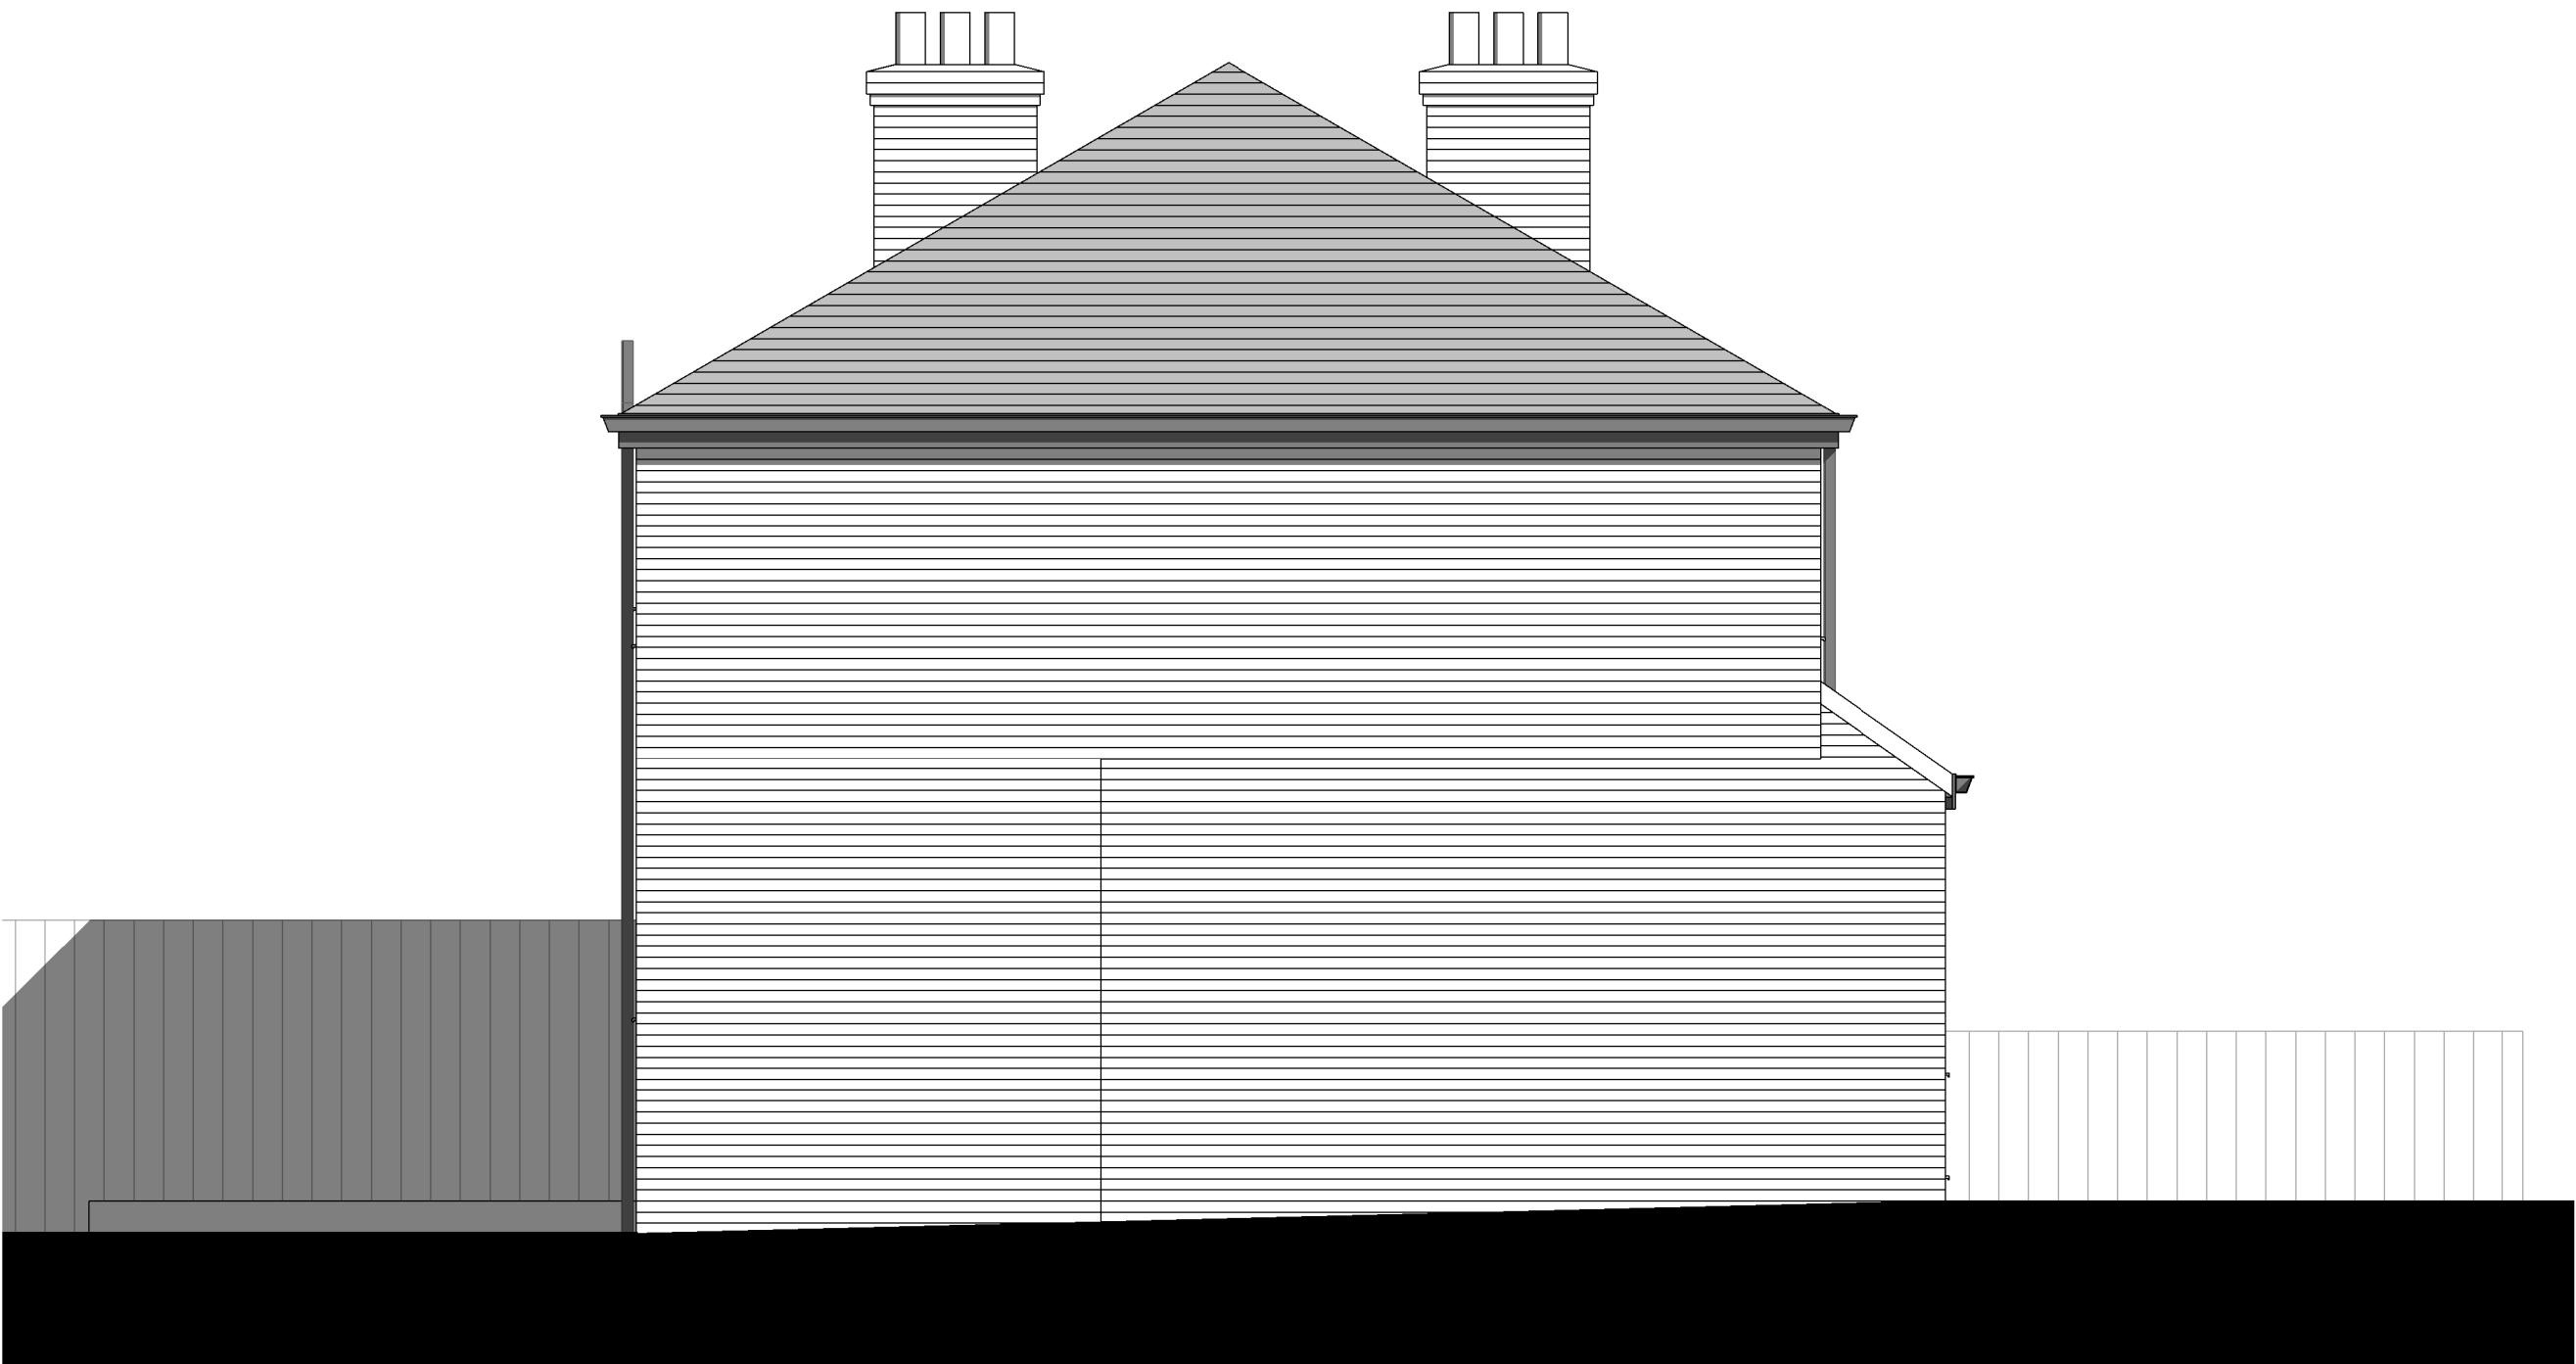

2 Side



3 Rear

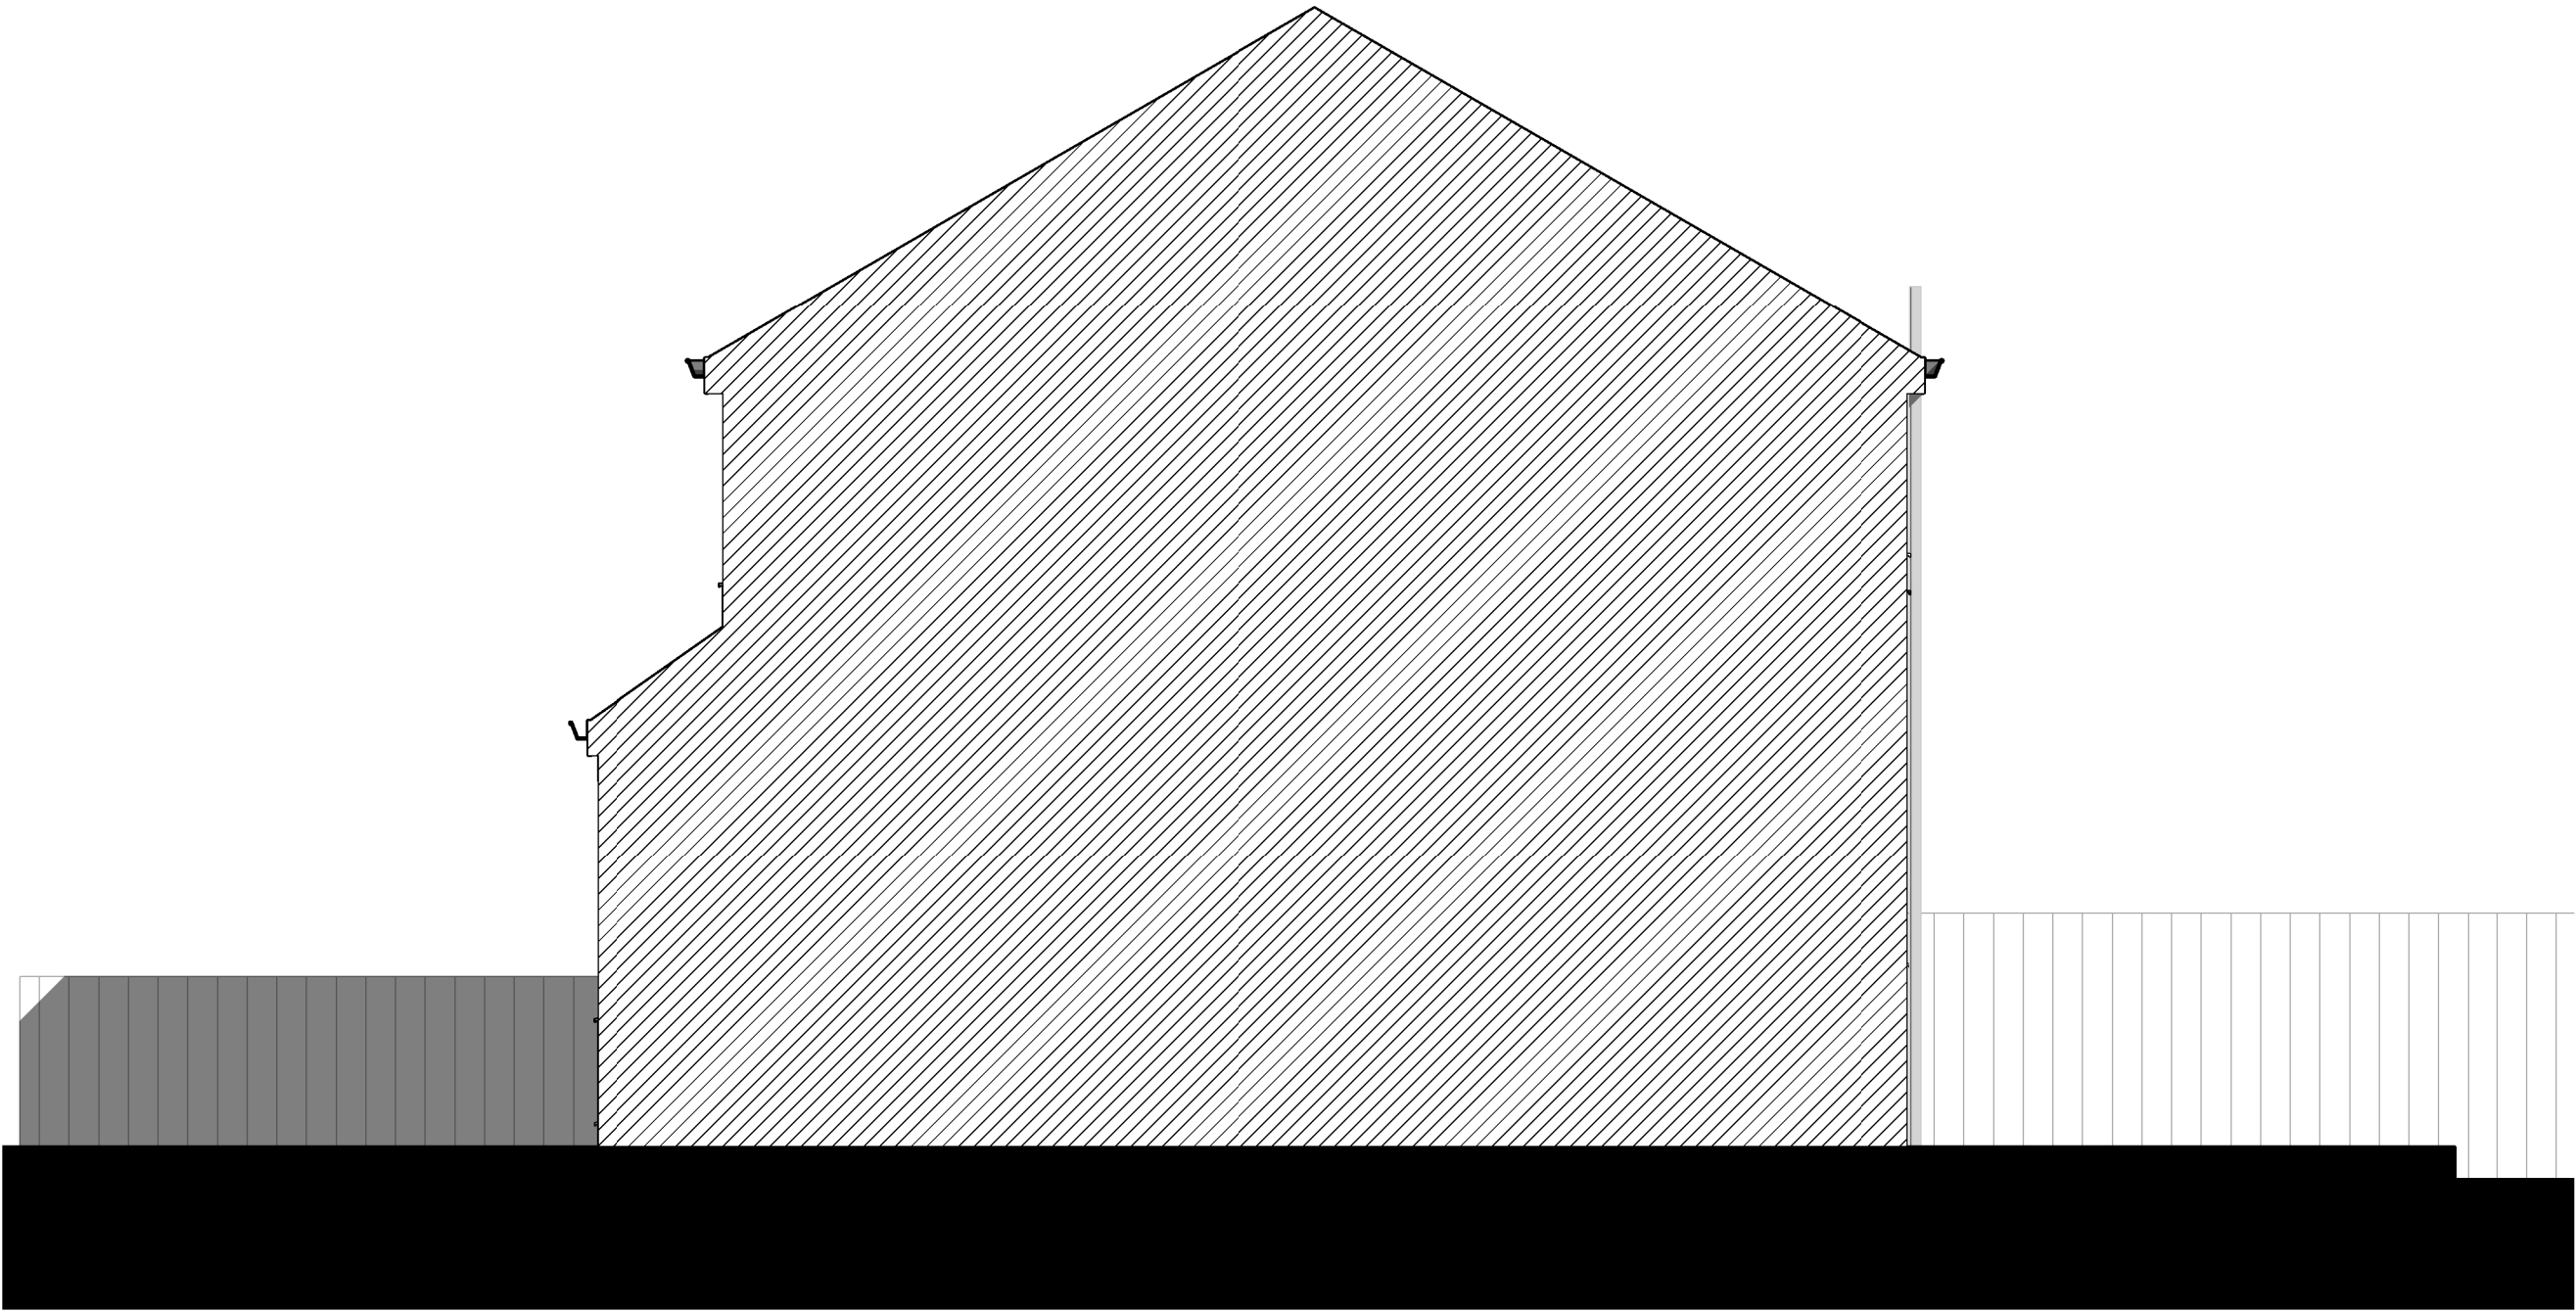

4 Party Wall

0 1 2 3 4m
1:50 at A1

- General Notes:
- Do not scale from drawings.
 - Errors to be reported immediately to the architect.
 - To be read in conjunction with all relevant architect, services and structural engineer, and other consultant information.
 - All existing site, tree and building information has been compiled from different sources.
 - All dimensions to be checked on site prior to construction, manufacture or installation.
 - All information copyright of Tom Attewell Architects.

Rev	Description	Date
-----	-------------	------

Status:

Planning

Client:

Claire and Chris

Site:

133 Egerton Road South, Chorlton,
M21 0XD

Scale at A1: 1 : 50	Scale at A3: 1 : 50	Date: 01.11.24
Project No: 2426	Drawing No: 110_3	Revision: