

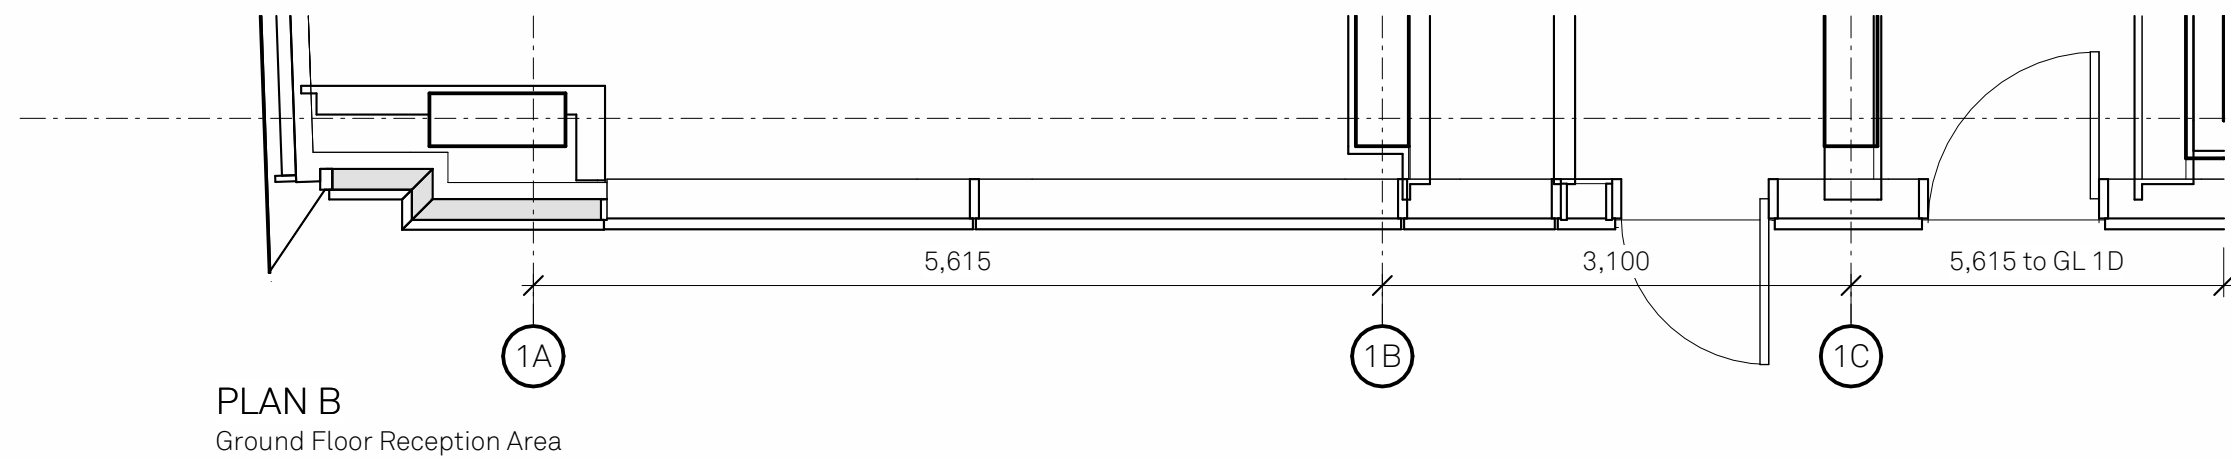
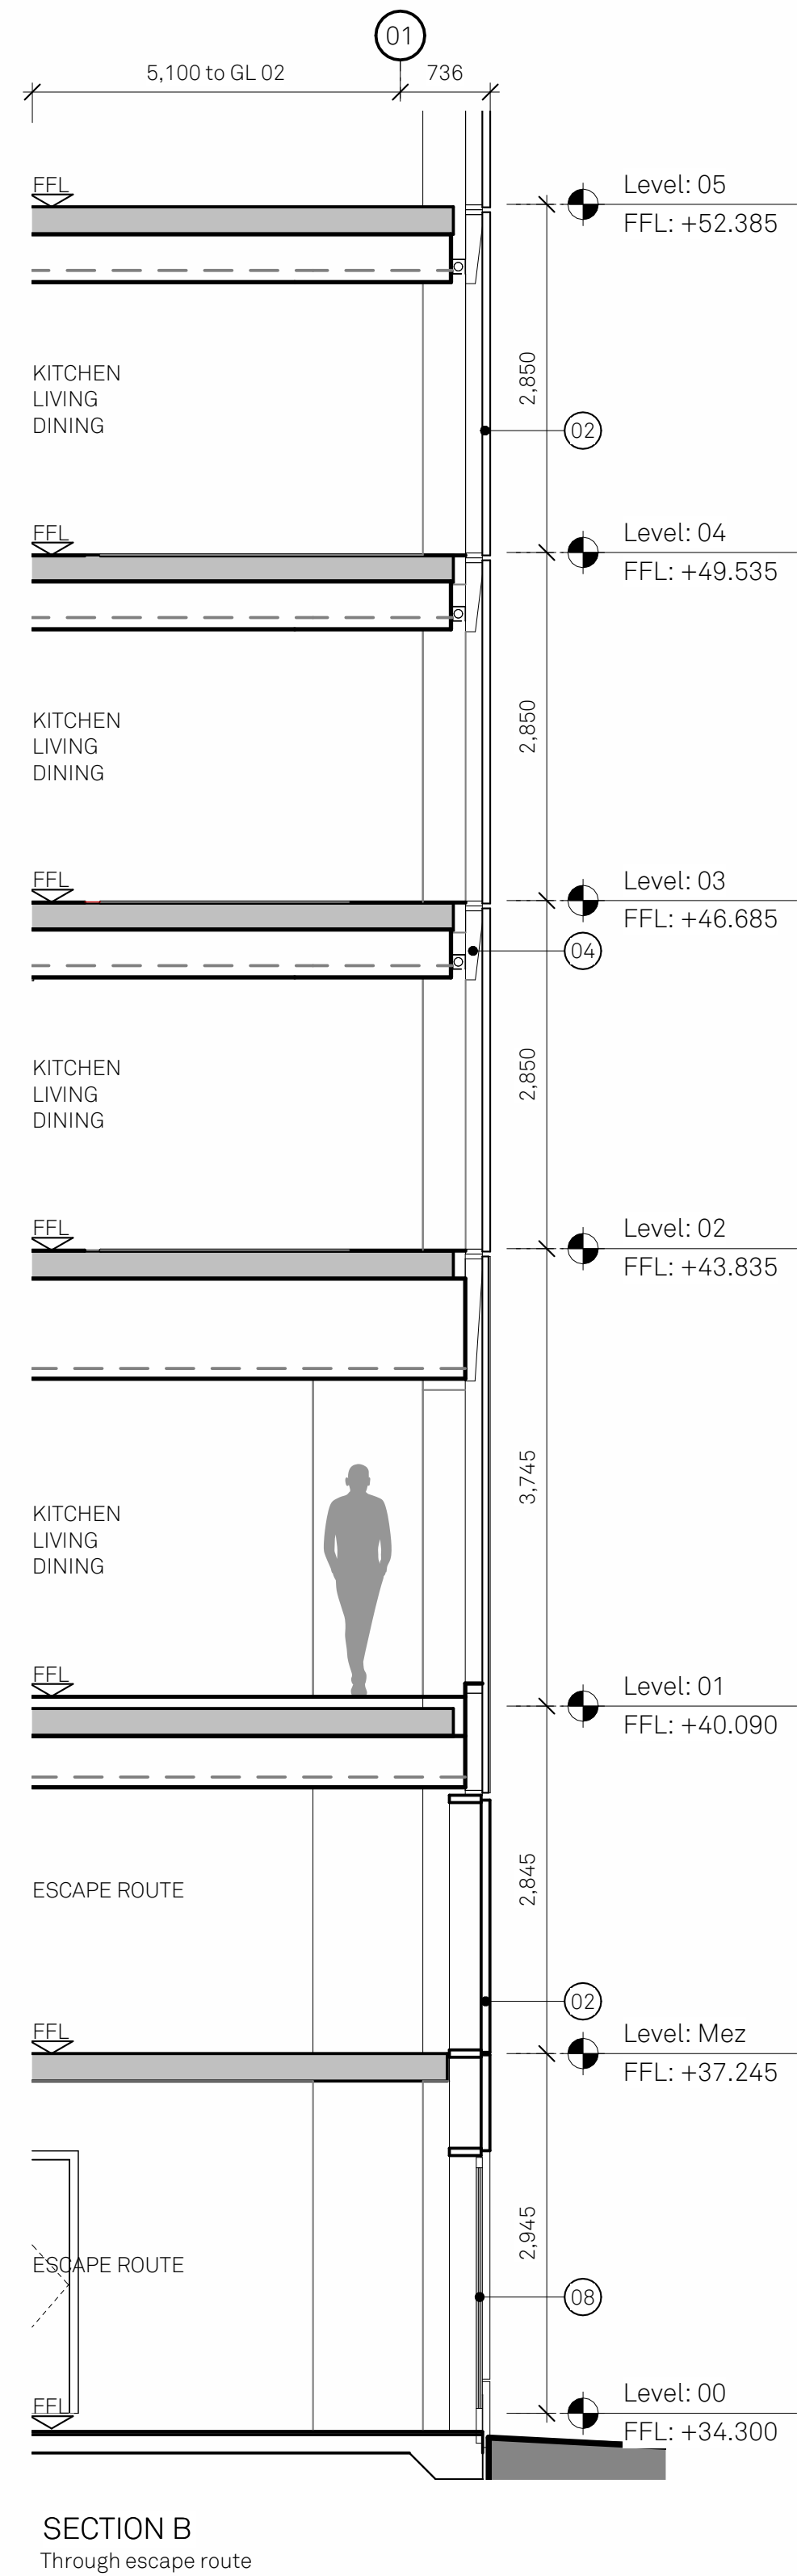
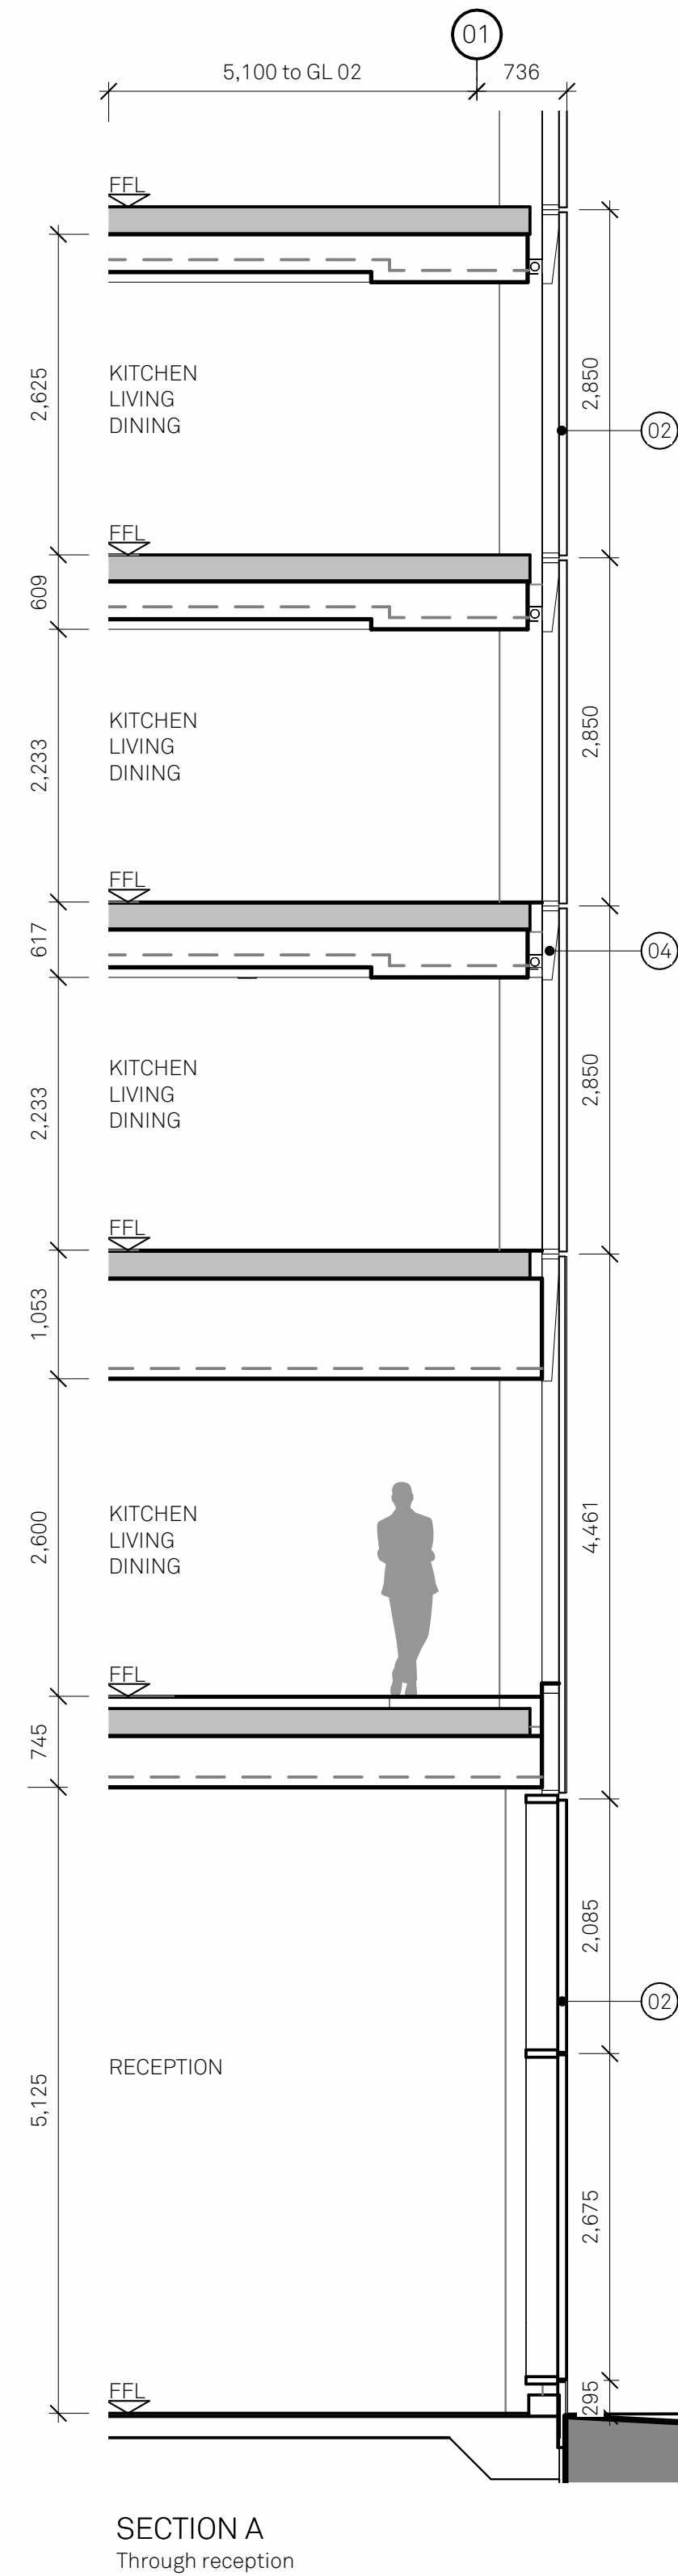


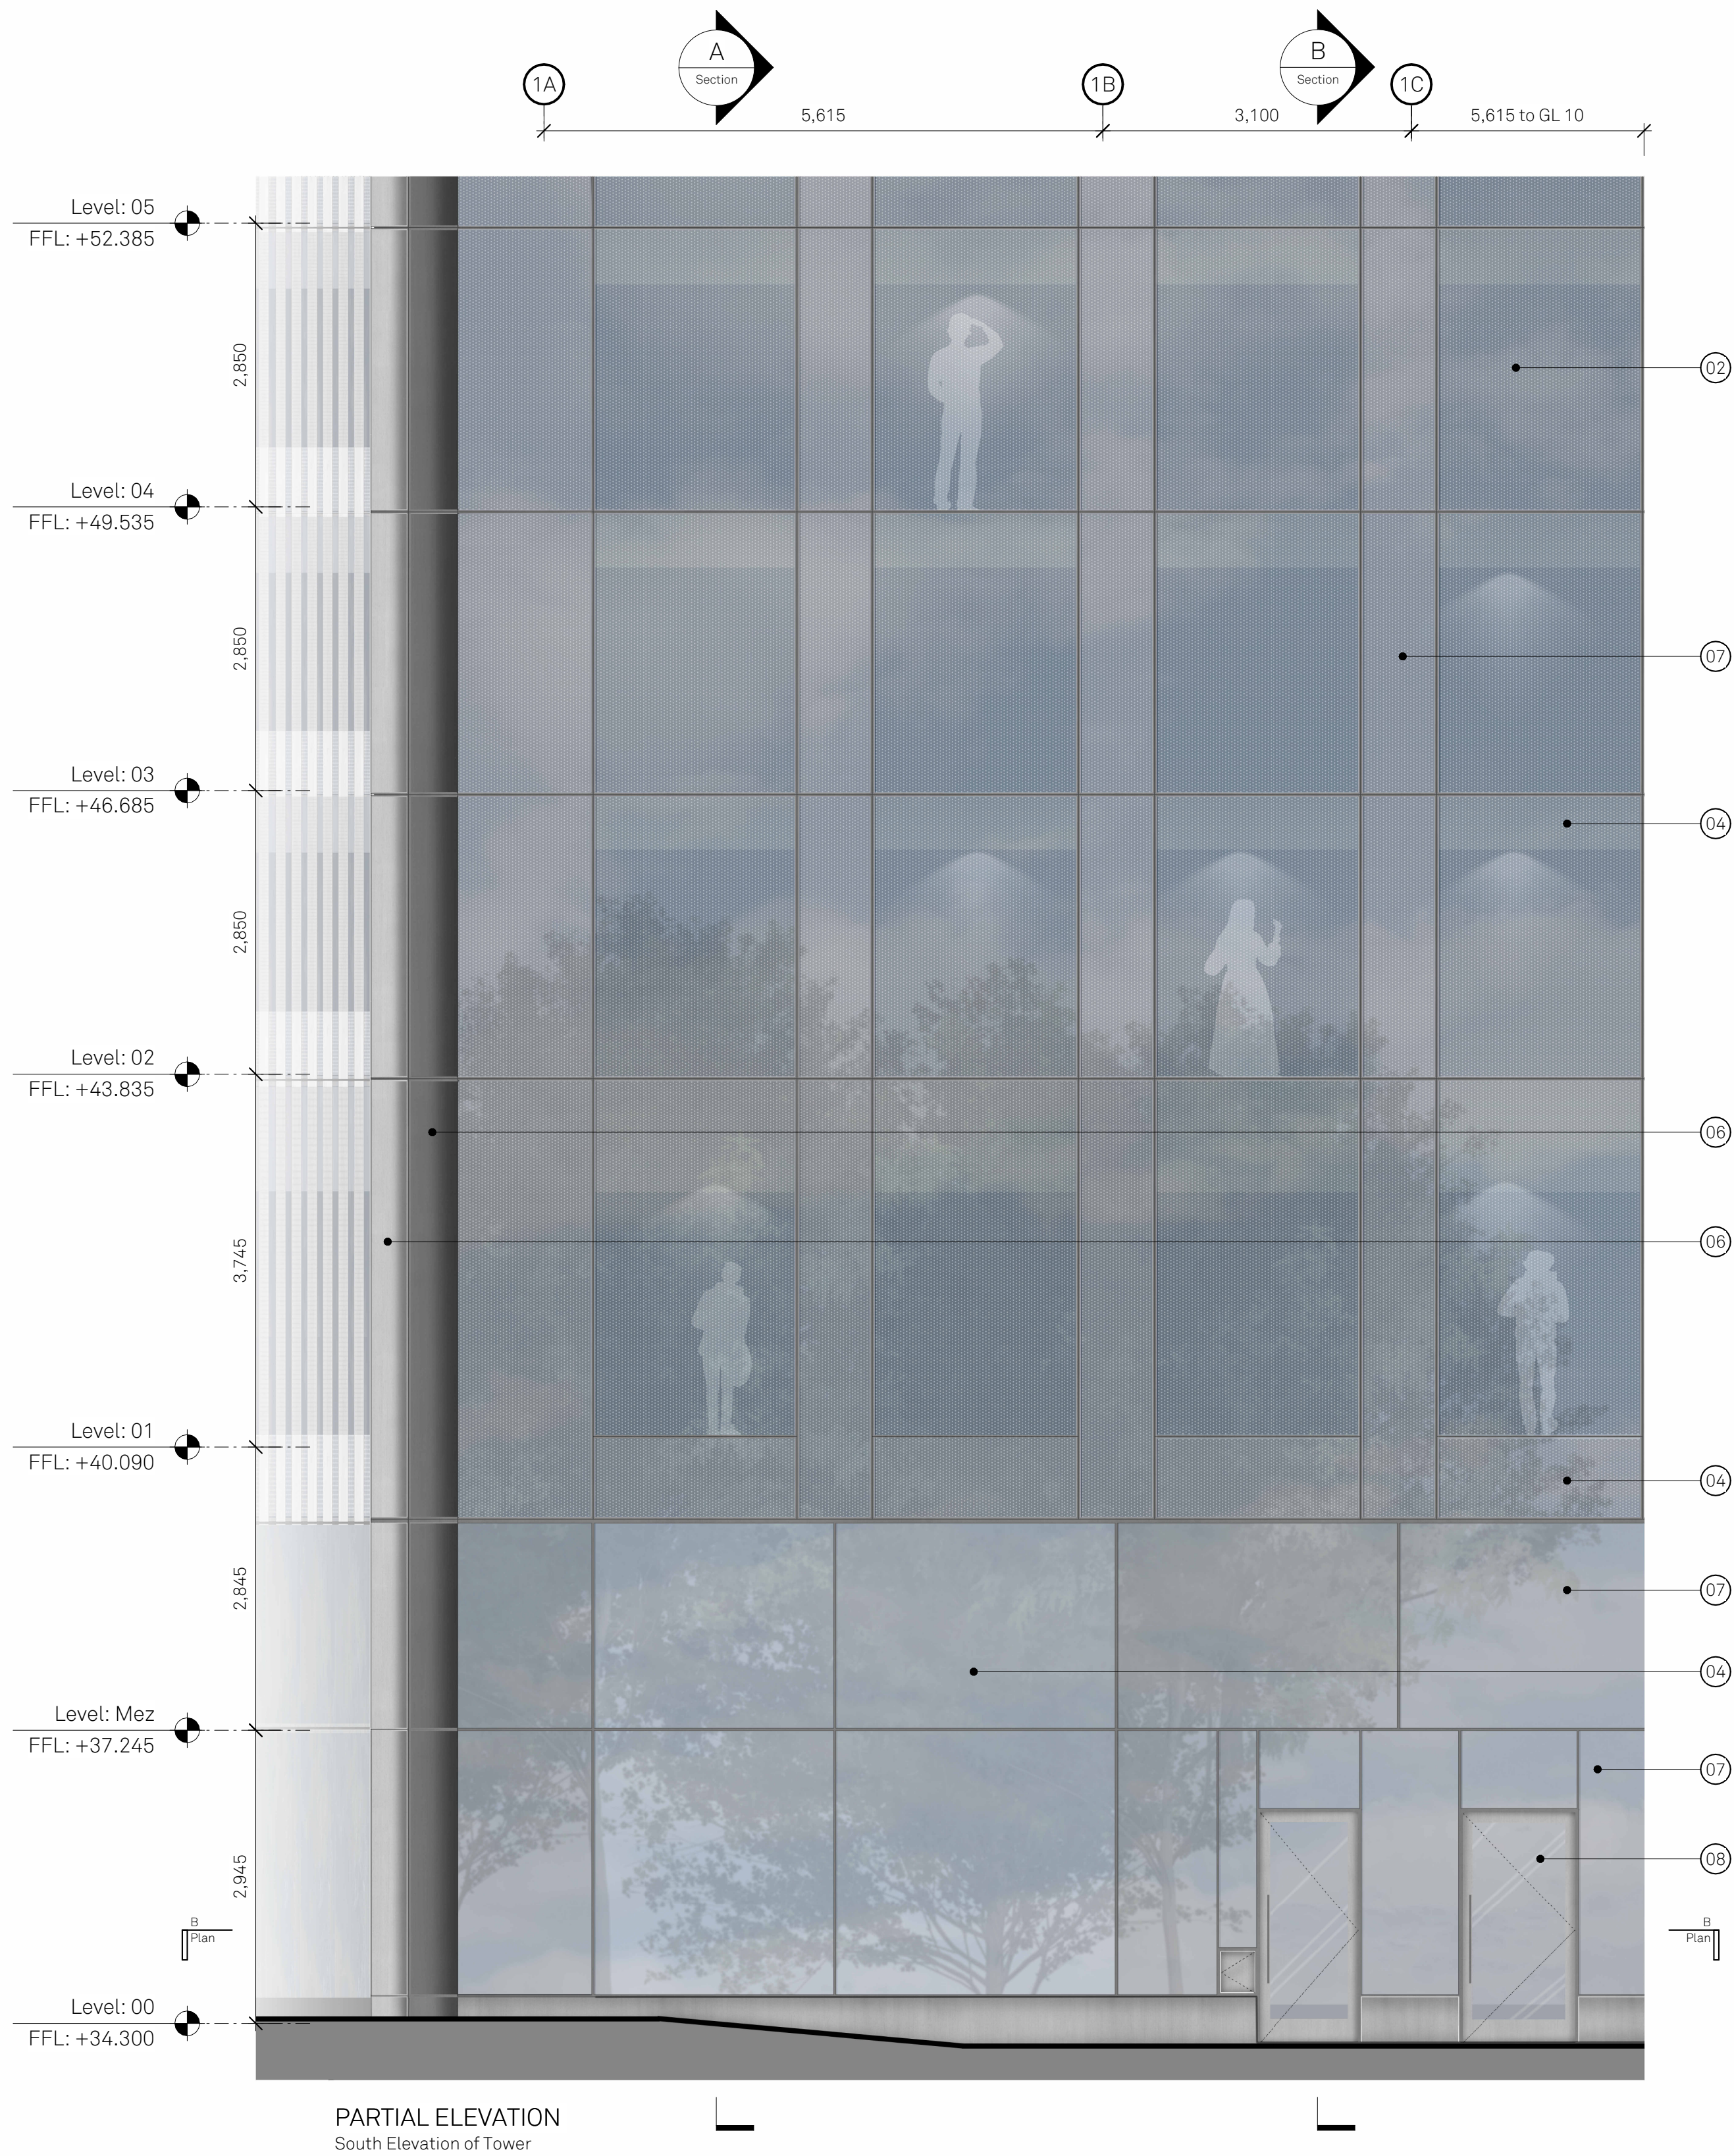

Notes:

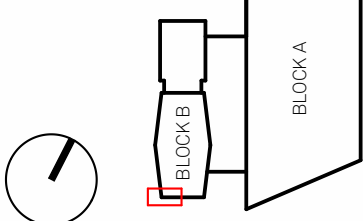

MATERIALITY KEY:

- 01 Anodised aluminium panel in capless unitised curtain wall system. 60% open perforations above desk height (735mm above FFL) in triangular pattern. Operable vent panels behind perforated areas in some locations. Light silver finish.
- 02 Full height fixed glazing in a capless unitised curtain wall system. Dark grey PPC frames with clear glass.
- 03 White coloured frit to glazing, pattern to match that of perforations in anodised aluminium panels.
- 04 Recessed PPC insulated metal spandrel panel behind glazing, masking floor construction.
- 05 Anodised aluminium panel in capless unitised curtain wall system. 60% open perforations in triangular pattern. Operable vent panels behind perforated areas in some locations. Light silver finish.
- 06 Anodised aluminium panel in capless unitised curtain wall system. Light silver finish.
- 07 Back painted glazing in a capless unitised curtain wall system. Dark grey PPC frames with light grey finish behind clear glazing.
- 08 Single door in capless unitised curtain wall system. Dark grey PPC frames with a light grey finish behind clear glazing.

Project:
One Medlock Street

Drawn: JLG
Checked: MH

Details:
16/08/24

Title:
Block B Bay Study 02 Short Tower
Elevation

Status: PLANNING

Non-Material Amendment

Drawing No:
100_B2_10_4202

Rev: D

Scale:
1:50 @ A1

Jon Matthews Architects

Union, 2-10 Albert Square, Manchester, M2 6LW 0161 974 3690

Copyright of this drawing is vested in Jon Matthews Architects and it must not be copied or reproduced without written consent. Figured dimensions only are to be taken from this drawing. Do not scale from this drawing. For full company disclosure please visit www.jonmatthewsarchitects.com