
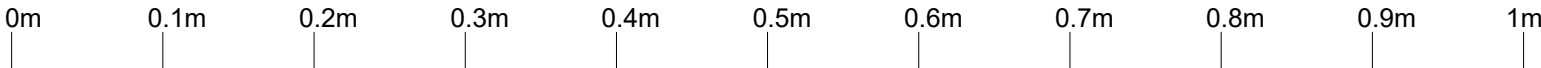


ASPHALT PATH

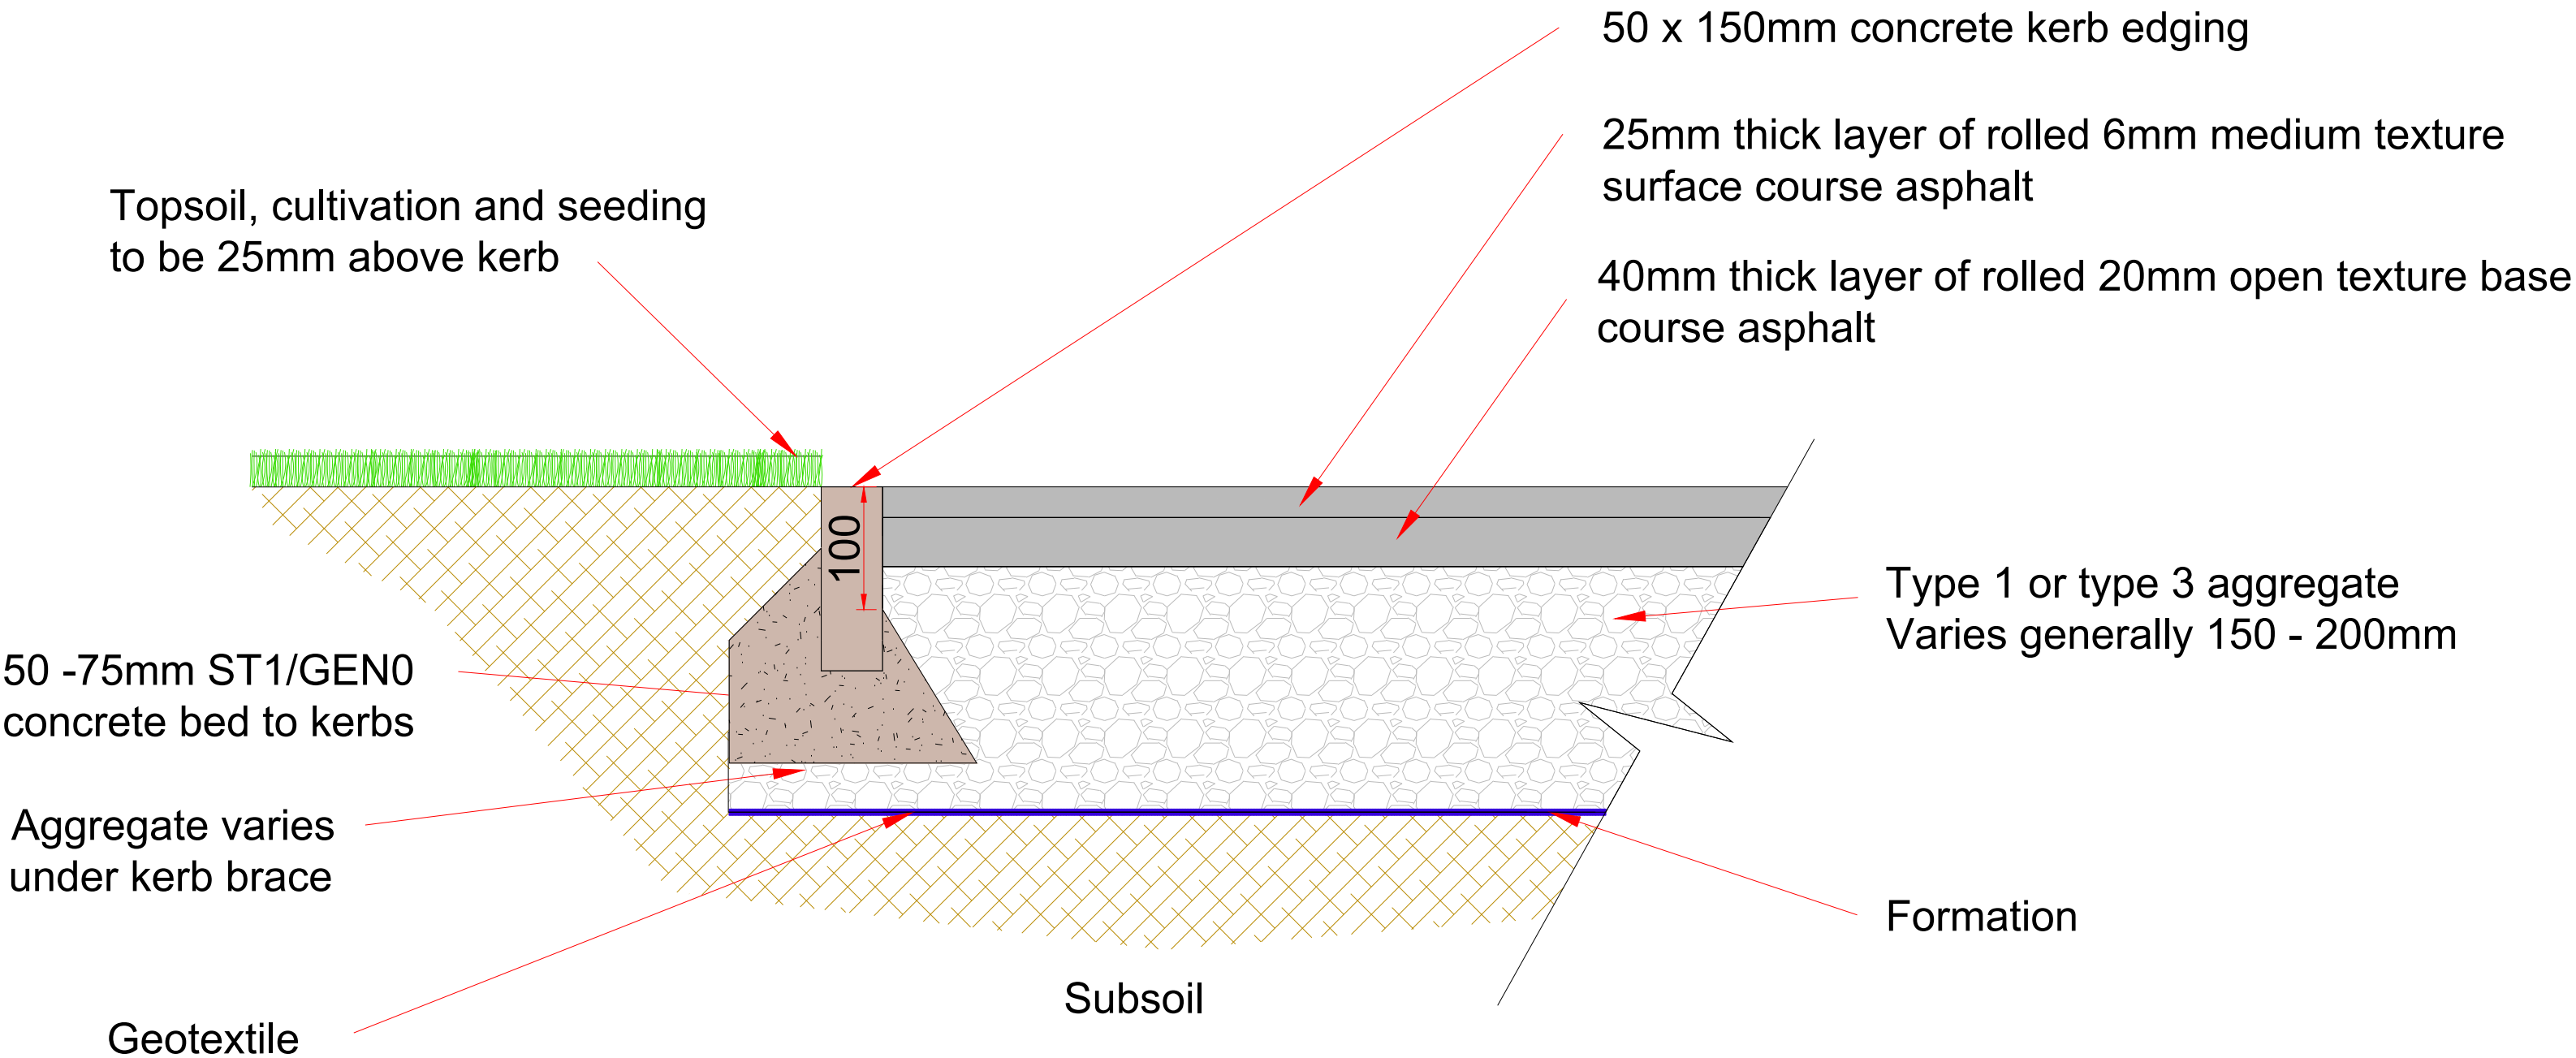

Scale bar 1 : 5

Initial Issue			
Rev	A	m	e
	n	d	m
	e	n	t
		Date	By

Client
MANCHESTER COMMUNICATION
ACADEMY
M40 8NT

Project
STANDARD DRAWING

Drawing
PATH KERB DETAIL



Drawn	HJ	Date	09-07-24	Scales	1:5
Checked		Plot No	01	Prelim	Check
				Final	

Job No	Drawing No	Rev
	MCA-MUK3213-20	