
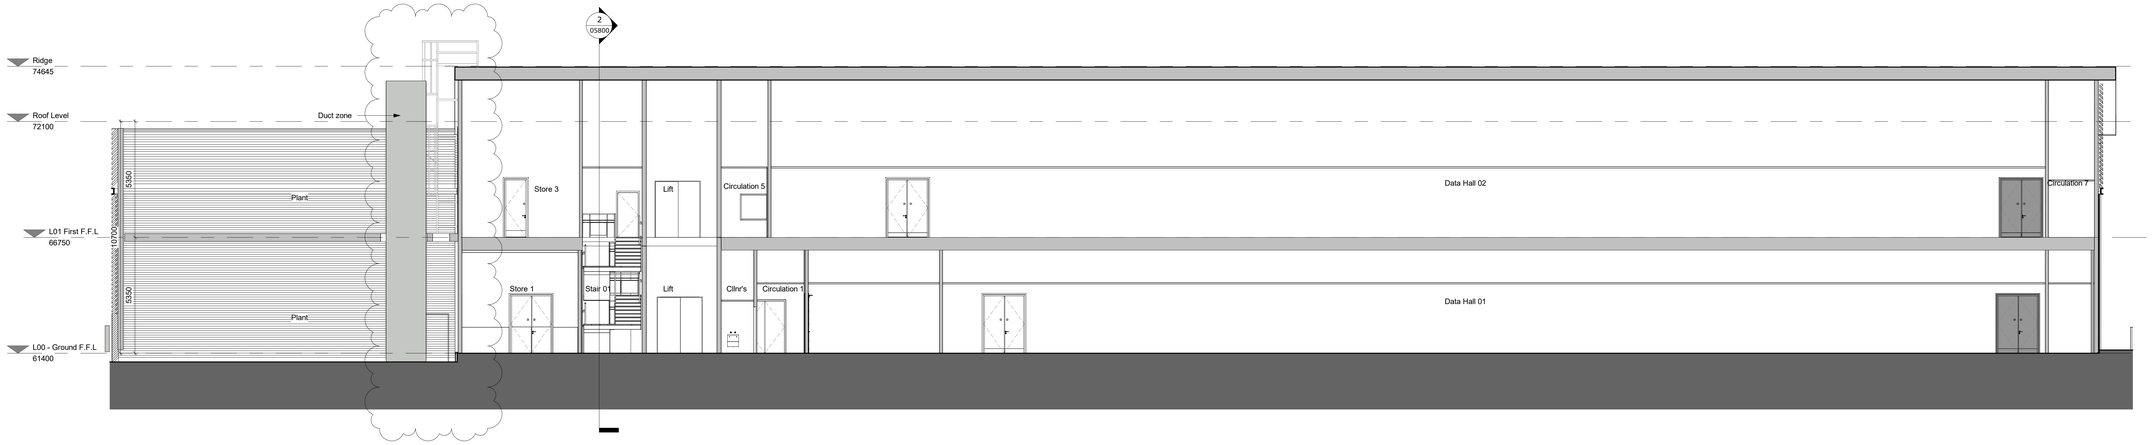


1 05-Section 1
1 : 100

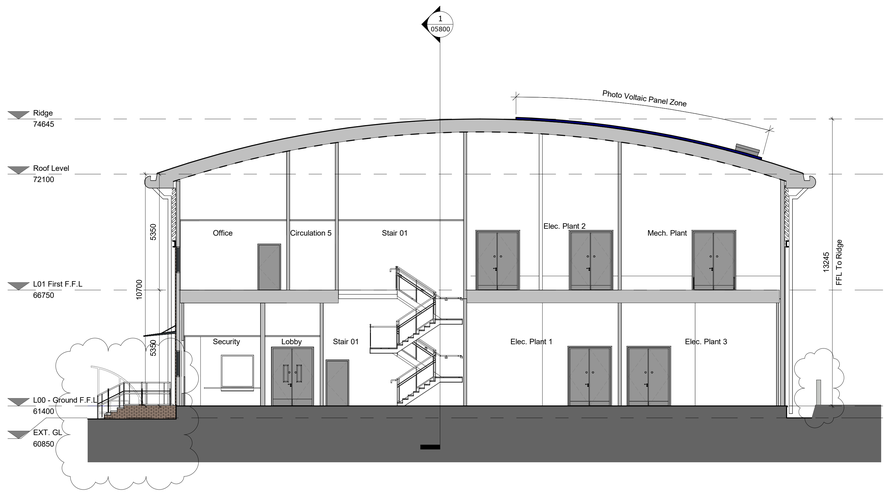

2 05-Section 2
1 : 100

Information Copyright of ttsp Ltd ©
All discrepancies to be reported to ttsp.

N

0m 2m 4m 6m 8m 10m

VISUAL SCALE 1:100 @ A0

GENERAL NOTE:

Existing drawings based on information by ACAD Design and Surveys,
Topo Survey by JLP Surveying Consultants

Rev	Date	Description	By	Ch'd
P05	17.09.2024	Planning Updates. Issued for planning	DM	IM
P04	22.06.2023	Issued for Planning	DM	IM
P03	02.06.2023	Issued for review	DM	IM
P02	12.05.2023	Issued for Information to design team	DM	IM
P01	09.05.2023	Issued for Information	DM	IM

Drawing Status
FOR PLANNING

Project Title
KEYSOURCE - TELEDATA MAN2

Drawing Title
Sections - Proposed

Sheet	Scale	Date	Drawn	Ch'd
A0	As indicated	26.04.2023	DM	IM

Project No.
170188

Drawing No. Rev
170188-TSP-ZZ-XX-DR-A-05800 P05

DRAWING NUMBER CHANGED FROM 3447-TSP-ZZ-XX-DR-A-05-800 TO 170188-TSP-ZZ-XX-DR-A-05800.

ttsp

TTSP Unit 2.3, The Loom, 14 Gower's Walk, London, E1 8PY
+44 (0)20 7490 8899
ttsp.com