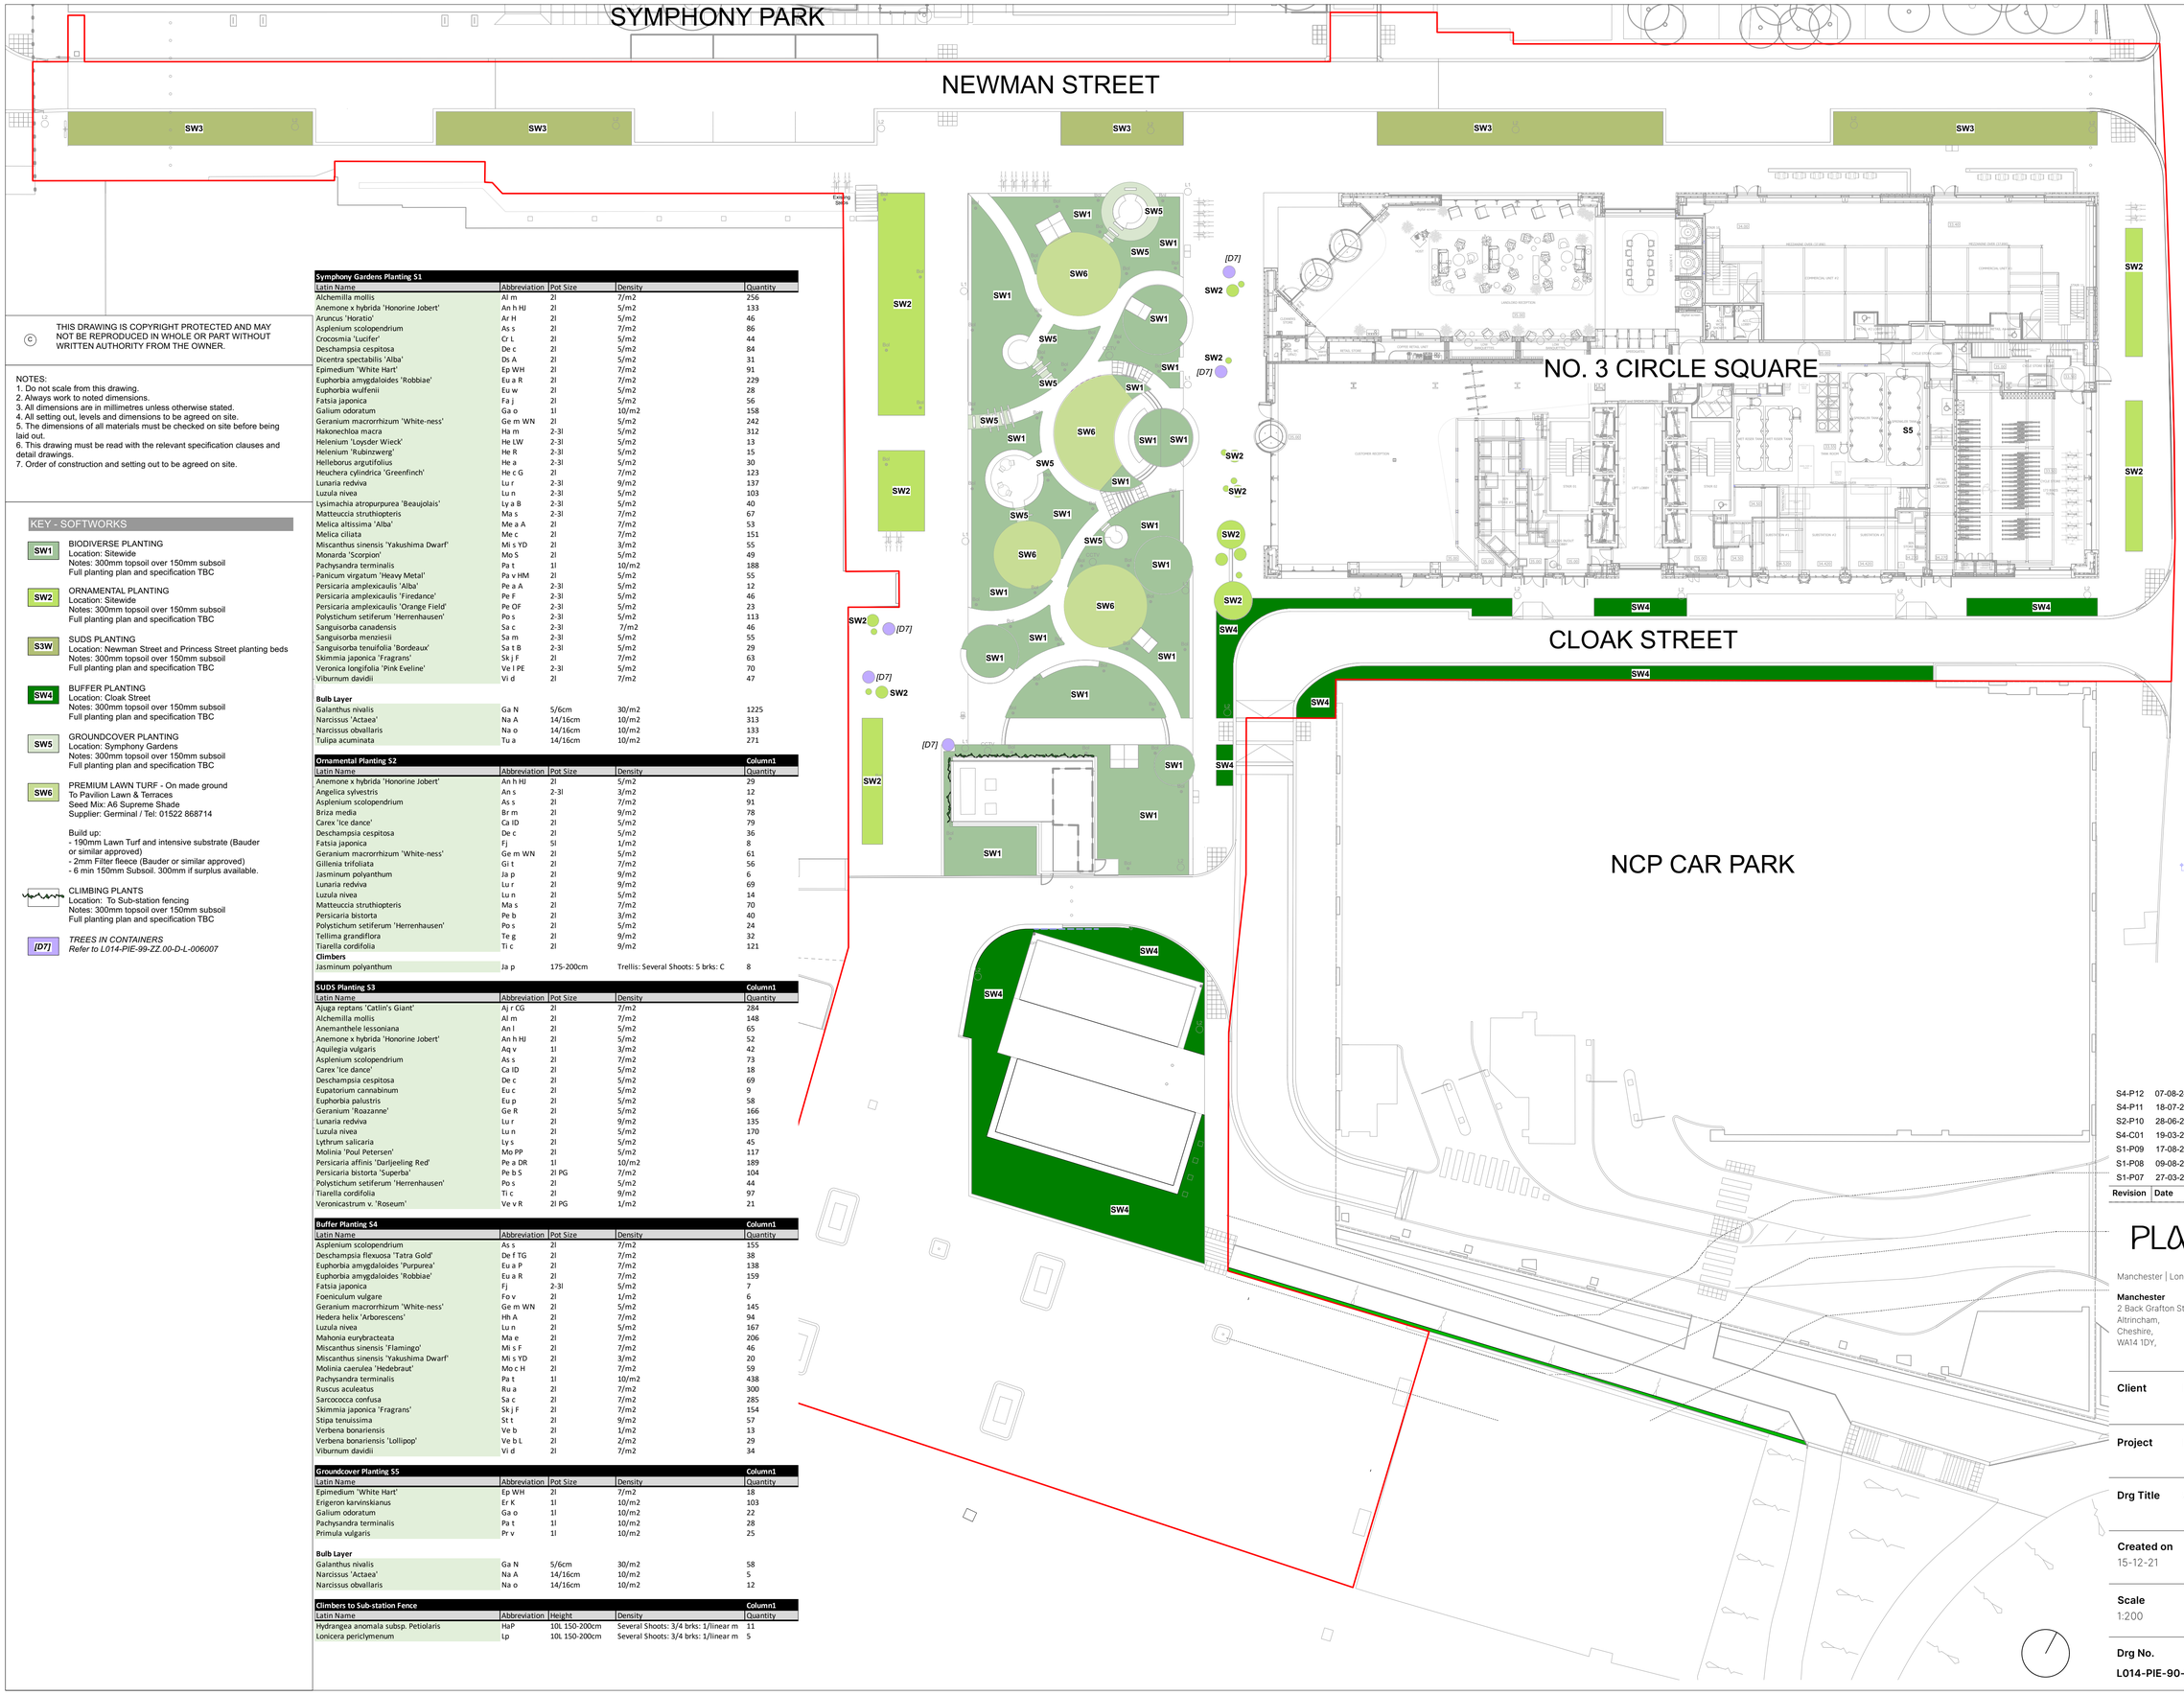


© THIS DRAWING IS COPYRIGHT PROTECTED AND MAY NOT BE REPRODUCED IN WHOLE OR PART WITHOUT WRITTEN AUTHORITY FROM THE OWNER.

NOTES:
1. Do not scale from this drawing.
2. Always work to noted dimensions.
3. All dimensions are in millimetres unless otherwise stated.
4. All setting out, levels and dimensions to be agreed on site.
5. The dimensions of all materials must be checked on site before being laid out.
6. This drawing must be read with the relevant specification clauses and detail drawings.
7. Order of construction and setting out to be agreed on site.

KEY - SOFTWORKS

SW1 BIODIVERSE PLANTING
Location: Sitewide
Notes: 300mm topsoil over 150mm subsoil
Full planting plan and specification TBC

SW2 ORNAMENTAL PLANTING
Location: Sitewide
Notes: 300mm topsoil over 150mm subsoil
Full planting plan and specification TBC

S3W SUDS PLANTING
Location: Newman Street and Princess Street planting beds
Notes: 300mm topsoil over 150mm subsoil
Full planting plan and specification TBC

SW4 BUFFER PLANTING
Location: Cloak Street
Notes: 300mm topsoil over 150mm subsoil
Full planting plan and specification TBC

SW5 GROUNDCOVER PLANTING
Location: Symphony Gardens
Notes: 300mm topsoil over 150mm subsoil
Full planting plan and specification TBC

SW6 PREMIUM LAWN TURF - On made ground
To Pavilion Lawn & Terraces
Seed Mix: A6 Supreme Shade
Supplier: Germinal / Tel: 01522 868714

Build up:
- 190mm Lawn Turf and intensive substrate (Bauder or similar approved)
- 2mm Filter fleece (Bauder or similar approved)
- 6 min 150mm Subsoil. 300mm if surplus available.

CLIMBING PLANTS
Location: To Sub-station fencing
Notes: 300mm topsoil over 150mm subsoil
Full planting plan and specification TBC

[D7] *TREES IN CONTAINERS*
Refer to L014-PIE-99-ZZ.00-D-L-006007

Symphony Gardens Planting S1				
Latin Name	Abbreviation	Pot Size	Density	Quantity
Alchemilla mollis	Al m	2l	7/m2	256
Anemone x hybrida 'Honorine Jobert'	An h HJ	2l	5/m2	133
Aruncus 'Horatio'	Ar H	2l	5/m2	46
Asplenium scolopendrium	As s	2l	7/m2	86
Crocosmia 'Lucifer'	Cr L	2l	5/m2	44
Deschampsia cespitosa	De c	2l	5/m2	84
Dicentra spectabilis 'Alba'	Ds A	2l	5/m2	31
Epimedium 'White Hart'	Ep WH	2l	7/m2	91
Euphorbia amygdaloides 'Robbiae'	Eu a R	2l	7/m2	229
Euphorbia wulfenii	Eu w	2l	5/m2	28
Fatsia japonica	Fa j	2l	5/m2	56
Galium odoratum	Ga o	1l	10/m2	158
Geranium macrorrhizum 'White-ness'	Ge m WN	2l	5/m2	242
Hakonechloa macra	Ha m	2-3l	5/m2	312
Helenium 'Loysder Wieck'	He LW	2-3l	5/m2	13
Helenium 'Rubinzwerg'	He R	2-3l	5/m2	15
Helleborus argutifolius	He a	2-3l	5/m2	30
Heuchera cylindrica 'Greenfinch'	He c G	2l	7/m2	123
Lunaria redviva	Lu r	2-3l	9/m2	137
Luzula nivea	Lu n	2-3l	5/m2	103
Lysimachia atropurpurea 'Beaujolais'	Ly a B	2-3l	5/m2	40
Matteuccia struthiopteris	Ma s	2-3l	7/m2	67
Melica altissima 'Alba'	Me a A	2l	7/m2	53
Melica ciliata	Me c	2l	7/m2	151
Miscanthus sinensis 'Yakushima Dwarf'	Mi s YD	2l	3/m2	55
Monarda 'Scorpion'	Mo S	2l	5/m2	49
Pachysandra terminalis	Pa t	1l	10/m2	188
Panicum virgatum 'Heavy Metal'	Pa v HM	2l	5/m2	55
Persicaria amplexicaulis 'Alba'	Pe a A	2-3l	5/m2	12
Persicaria amplexicaulis 'Firedance'	Pe F	2-3l	5/m2	46
Persicaria amplexicaulis 'Orange Field'	Pe OF	2-3l	5/m2	23
Polystichum setiferum 'Herrenhausen'	Po s	2-3l	5/m2	113
Sanguisorba canadensis	Sa c	2-3l	7/m2	46
Sanguisorba menziesii	Sa m	2-3l	5/m2	55
Sanguisorba tenuifolia 'Bordeaux'	Sa t B	2-3l	5/m2	29
Skimmia japonica 'Fragrans'	Sk j F	2l	7/m2	63
Veronica longifolia 'Pink Eveline'	Ve l PE	2-3l	5/m2	70
Viburnum davidii	Vi d	2l	7/m2	47
Bulb Layer				
Galanthus nivalis	Ga N	5/6cm	30/m2	1225
Narcissus 'Actaea'	Na A	14/16cm	10/m2	313
Narcissus obvallaris	Na o	14/16cm	10/m2	133
Tulipa acuminata	Tu a	14/16cm	10/m2	271

Ornamental Planting S2				Column1
Latin Name	Abbreviation	Pot Size	Density	Quantity
Anemone x hybrida 'Honorine Jobert'	An h HJ	2l	5/m2	29
Angelica sylvestris	An s	2-3l	3/m2	12
Asplenium scolopendrium	As s	2l	7/m2	91
Briza media	Br m	2l	9/m2	78
Carex 'Ice dance'	Ca ID	2l	5/m2	79
Deschampsia cespitosa	De c	2l	5/m2	36
Fatsia japonica	Fj	5l	1/m2	8
Geranium macrorrhizum 'White-ness'	Ge m WN	2l	5/m2	61
Gillenia trifoliata	Gi t	2l	7/m2	56
Jasminum polyanthum	Ja p	2l	9/m2	6
Lunaria redviva	Lu r	2l	9/m2	69
Luzula nivea	Lu n	2l	5/m2	14
Matteuccia struthiopteris	Ma s	2l	7/m2	70
Persicaria bistorta	Pe b	2l	3/m2	40
Polystichum setiferum 'Herrenhausen'	Po s	2l	5/m2	24
Tellima grandiflora	Te g	2l	9/m2	32
Tiarella cordifolia	Ti c	2l	9/m2	121
Climbers				
Jasminum polyanthum	Ja p	175-200cm	Trellis: Several Shoots: 5 brks: C	8

SUDS Planting S3				Column1
Latin Name	Abbreviation	Pot Size	Density	Quantity
Ajuga reptans 'Catlin's Giant'	Aj r CG	2l	7/m2	284
Alchemilla mollis	Al m	2l	7/m2	148
Anemanthele lessoniana	An l	2l	5/m2	65
Anemone x hybrida 'Honorine Jobert'	An h HJ	2l	5/m2	52
Aquilegia vulgaris	Aq v	1l	3/m2	42
Asplenium scolopendrium	As s	2l	7/m2	73
Carex 'Ice dance'	Ca ID	2l	5/m2	18
Deschampsia cespitosa	De c	2l	5/m2	69
Eupatorium cannabinum	Eu c	2l	5/m2	9
Euphorbia palustris	Eu p	2l	5/m2	58
Geranium 'Roazanne'	Ge R	2l	5/m2	166
Lunaria redviva	Lu r	2l	9/m2	135
Luzula nivea	Lu n	2l	5/m2	170
Lythrum salicaria	Ly s	2l	5/m2	45
Molinia 'Poul Petersen'	Mo PP	2l	5/m2	117
Persicaria affinis 'Darljeeling Red'	Pe a DR	1l	10/m2	189
Persicaria bistorta 'Superba'	Pe b S	2l PG	7/m2	104
Polystichum setiferum 'Herrenhausen'	Po s	2l	5/m2	44
Tiarella cordifolia	Ti c	2l	9/m2	97
Veronicastrum v. 'Roseum'	Ve v R	2l PG	1/m2	21

Buffer Planting S4				Column1
Latin Name	Abbreviation	Pot Size	Density	Quantity
Asplenium scolopendrium	As s	2l	7/m2	155
Deschampsia flexuosa 'Tatra Gold'	De f TG	2l	7/m2	38
Euphorbia amygdaloides 'Purpurea'	Eu a P	2l	7/m2	138
Euphorbia amygdaloides 'Robbiae'	Eu a R	2l	7/m2	159
Fatsia japonica	Fj	2-3l	5/m2	7
Foeniculum vulgare	Fo v	2l	1/m2	6
Geranium macrorrhizum 'White-ness'	Ge m WN	2l	5/m2	145
Hedera helix 'Arborescens'	Hh A	2l	7/m2	94
Luzula nivea	Lu n	2l	5/m2	167
Mahonia eurybracteata	Ma e	2l	7/m2	206
Miscanthus sinensis 'Flamingo'	Mi s F	2l	7/m2	46
Miscanthus sinensis 'Yakushima Dwarf'	Mi s YD	2l	3/m2	20
Molinia caerulea 'Hedebraut'	Mo c H	2l	7/m2	59
Pachysandra terminalis	Pa t	1l	10/m2	438
Ruscus aculeatus	Ru a	2l	7/m2	300
Sarcococca confusa	Sa c	2l	7/m2	285
Skimmia japonica 'Fragrans'	Sk j F	2l	7/m2	154
Stipa tenuissima	St t	2l	9/m2	57
Verbena bonariensis	Ve b	2l	1/m2	13
Verbena bonariensis 'Lollipop'	Ve b L	2l	2/m2	29
Viburnum davidii	Vi d	2l	7/m2	34

Groundcover Planting S5				Column1
Latin Name	Abbreviation	Pot Size	Density	Quantity
Epimedium 'White Hart'	Ep WH	2l	7/m2	18
Erigeron karvinskianus	Er K	1l	10/m2	103
Galium odoratum	Ga o	1l	10/m2	22
Pachysandra terminalis	Pa t	1l	10/m2	28
Primula vulgaris	Pr v	1l	10/m2	25
Bulb Layer				
Galanthus nivalis	Ga N	5/6cm	30/m2	58
Narcissus 'Actaea'	Na A	14/16cm	10/m2	5
Narcissus obvallaris	Na o	14/16cm	10/m2	12

Climbers to Sub-station Fence				Column1
Latin Name	Abbreviation	Height	Density	Quantity
Hydrangea anomala subsp. Petiolaris	HaP	10L 150-200cm	Several Shoots: 3/4 brks: 1/linear m	11
Lonicera periclymenum	Lp	10L 150-200cm	Several Shoots: 3/4 brks: 1/linear m	5

Revision	Date	Description	Drawn	Apprvd.
S4-P12	07-08-24	Planning NMA update	VE	RM
S4-P11	18-07-24	S4 - Planning NMA update	BR	RM
S2-P10	28-06-24	S4 - Planning NMA update	VS	RM
S4-C01	19-03-24	Stage 5 - Construction issue update	VS	RM
S1-P09	17-08-23	Updated Issue for Planning NMA	CB	RM
S1-P08	09-08-23	Issued for Planning NMA	RD	VE
S1-P07	27-03-23	Stage 04 VE Update	VE	RM

PLANIT
Manchester | London | Liverpool | Leeds | Standish
Manchester
2 Back Grafton Street,
Altrincham,
Cheshire,
WA14 1DY,
W: planit-ie.com
E: info@planit-ie.com
T: 0151 363 1230

Client Bruntwood

Project No 3 Circle Square, Manchester

Drg Title Softworks Layout

Created on	Created by	Approved by
15-12-21	CL	LH

Scale	Size	Workstage	Status
1:200	A1	Planning	Information

Drg No. L014-PIE-90-ZZ.00-D-L-000003
Suitability S4
Revision P12

© Planit I.E. Limited