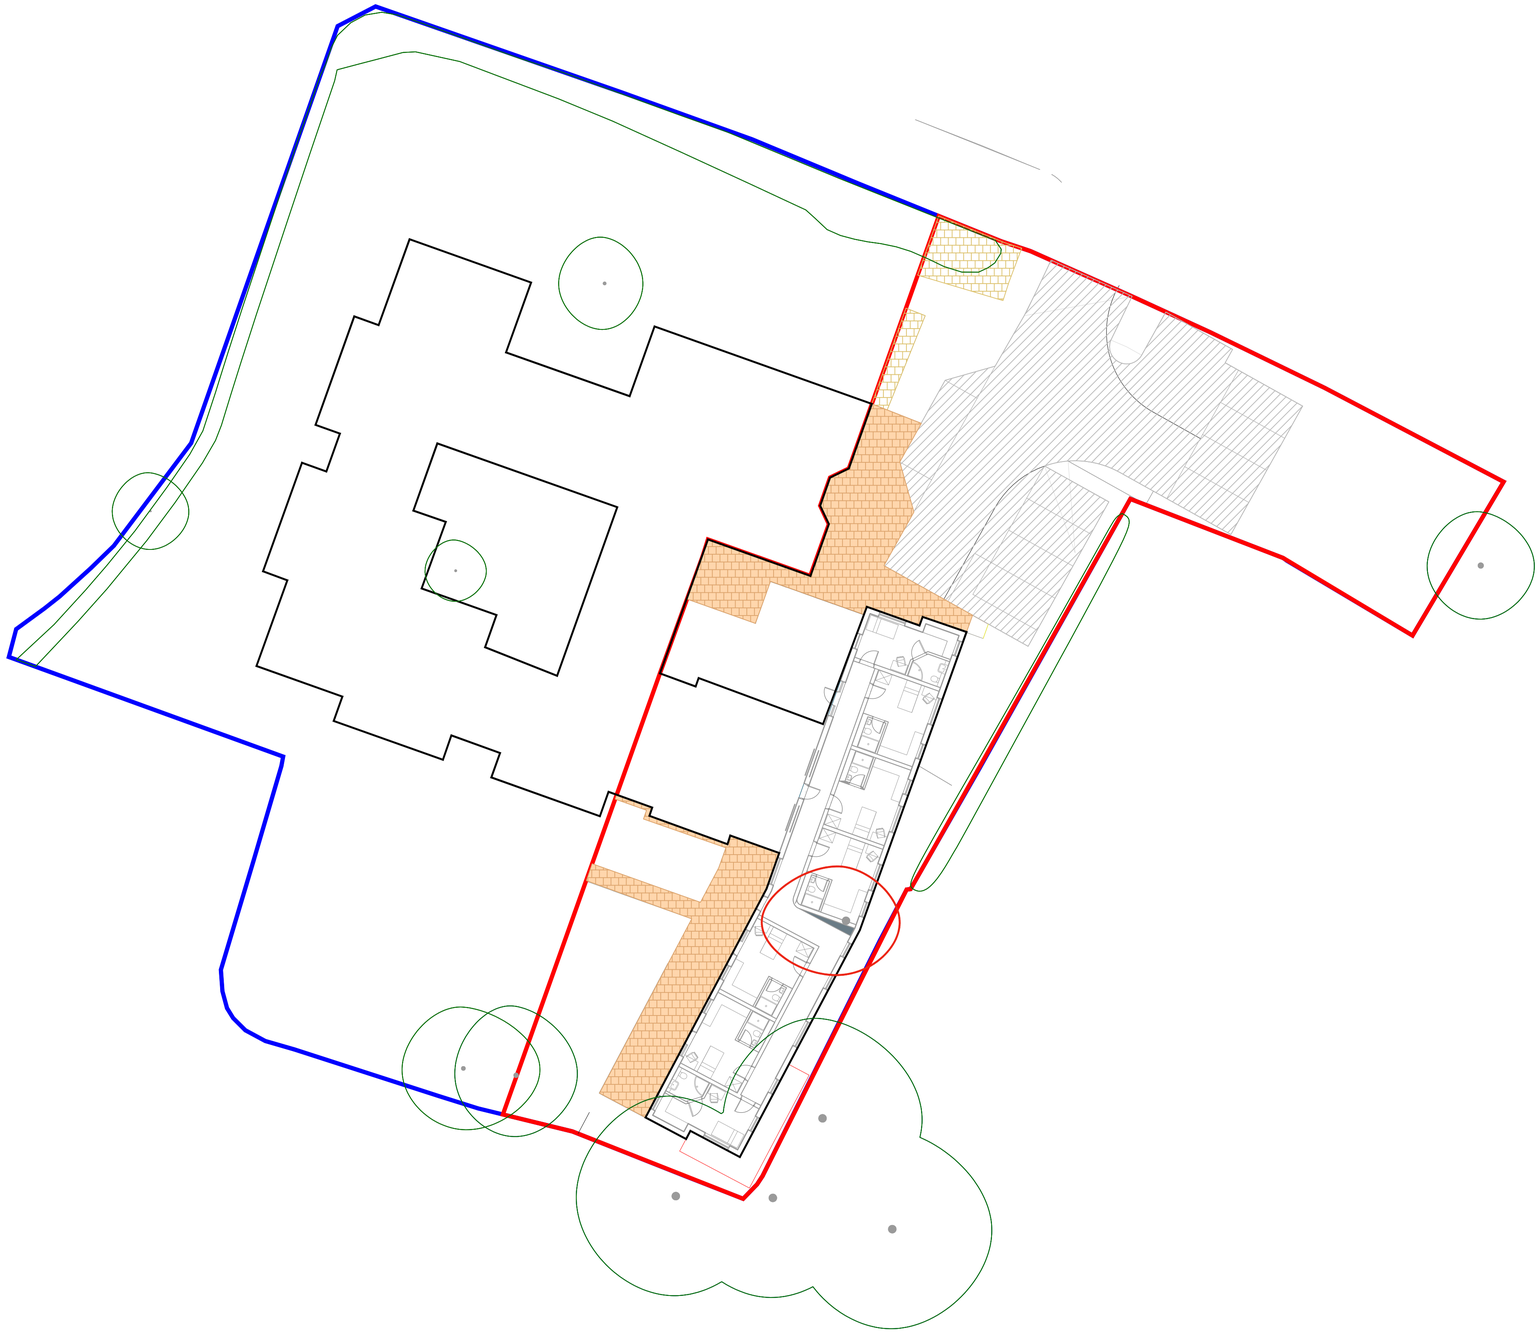


m 0 2 4 6 8 10 12 14 16 18 20
SCALE
1:200

Do not scale this drawing (printed or electronic version).

Contractors must check all dimensions from site

This drawing is copyright and is for use on this site only. This drawing should be read in conjunction with all relevant consultants drawings and specialist subcontractors / supply chain drawings and specifications.

All works to be carried out in accordance with the latest British Standards / Codes of Practice unless specifically directed otherwise in the specification.

Responsibility for the reproduction of this drawing in paper form, or issued in electronic format, lies with the recipient to check that all information has been replicated in full and is correct when comparedto the original paper or electronic image.

Graphical representations of equipment on this drawing have been co-ordinated, but are approximations only. Please refer to the specifications and / or details for actual sizes and / or specific contractor construction information.

Notes:-

KEY

Development Boundary

Ownership Boundary

Hard Works

Vehicular Asphalt Surfacing
To roads
Black colour. *To engineer specification & recommendation*

Existing Paving
To paths

Precast Concrete Block Paving
To match existing.

REV.	DATE	DESCRIPTION	DRAWN	CHK'D
P04	02/10/24	UPDATE TO COMMENTS	TH	SA
P03	27/09/24	LAYOUT UPDATE	TH	SA
P02	27/09/24	UPDATE TO COMMENTS	TH	SA
P01	26/09/24	FIRST ISSUE	TH	SA

U R B A N
G R E E N

A: Ground Floor, The Tower,
Deva City Office Park, Trinity Way,
Manchester M3 7BF

T: +44 (0) 161 312 3131

weareurbangreen.co.uk

Client:
ALTERNATIVE FUTURES GROUP LIMITED

Project:
AFG WYTHENSHAWE

Title:
HARD LANDSCAPE PLAN

Issue:
PLANNING

Drawn:	Checked:	Approved:
TH	RS	SA

Project:	Scale @ A1:	Date:
UG2548	1:200	26/09/24

Dwg No:	Revision:
UG_2548_LAN_HL_DRW_201	P04