


EXISTING SITE LAYOUT 1:200

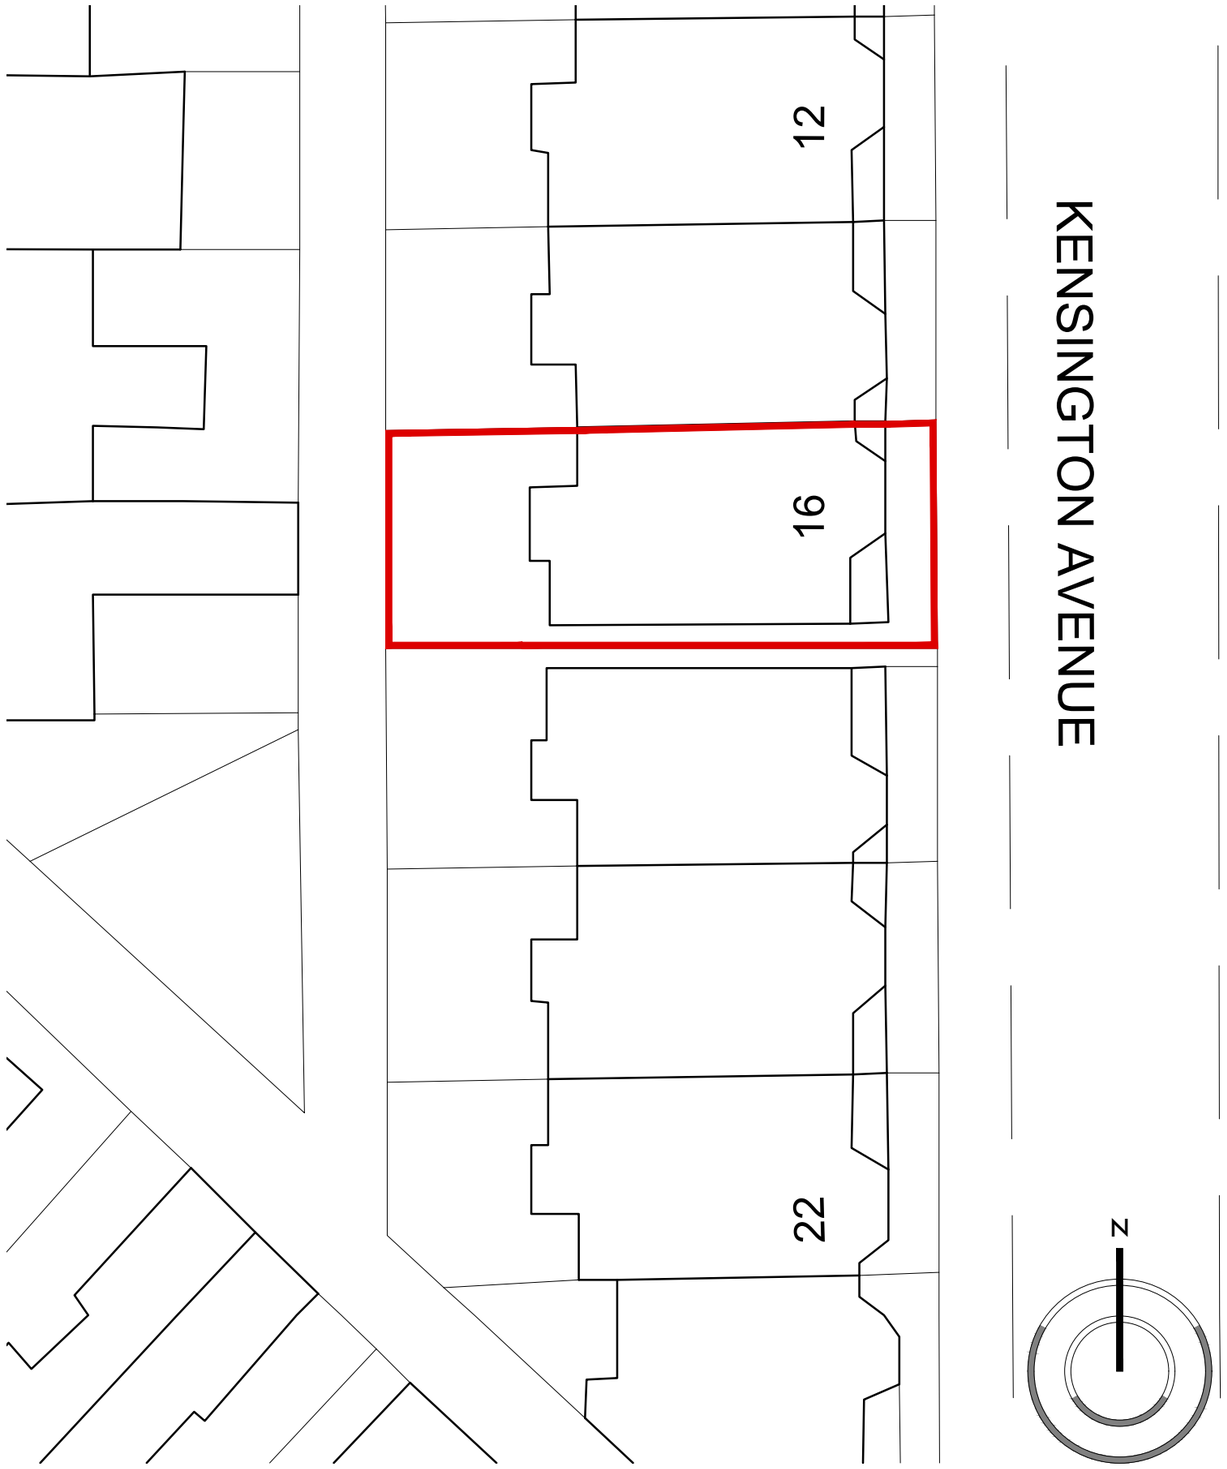

Mapping contents © Crown copyright and database rights 2024 Ordnance Survey 100035207

LOCATION PLAN 1:500

Revision Notes:

CLIENT	Ali, Qasim				
PROJECT	Proposed Change of Use from Dwelling (C3) to House in Multiple Occupation (C4) at				
	16 Kensington Avenue, Manchester, M14 5PG				
DRAWING	Location Plan and Existing Site Layout				
DRAWN	WA	DATE	26/10/24	NUMBER	24/106/L01
SCALE	Varies	SHEET	A3	REVISION	-

LMP ARCHITECTS

213 Preston Road, Whittle-le-Woods, Chorley, Lancashire, PR6 7PS
Telephone: 01257 261555 | Website: www.lmparchitects.co.uk
Trading name of Lawson Margerison Practice Ltd. Registered in England and Wales No. 5597973 ©