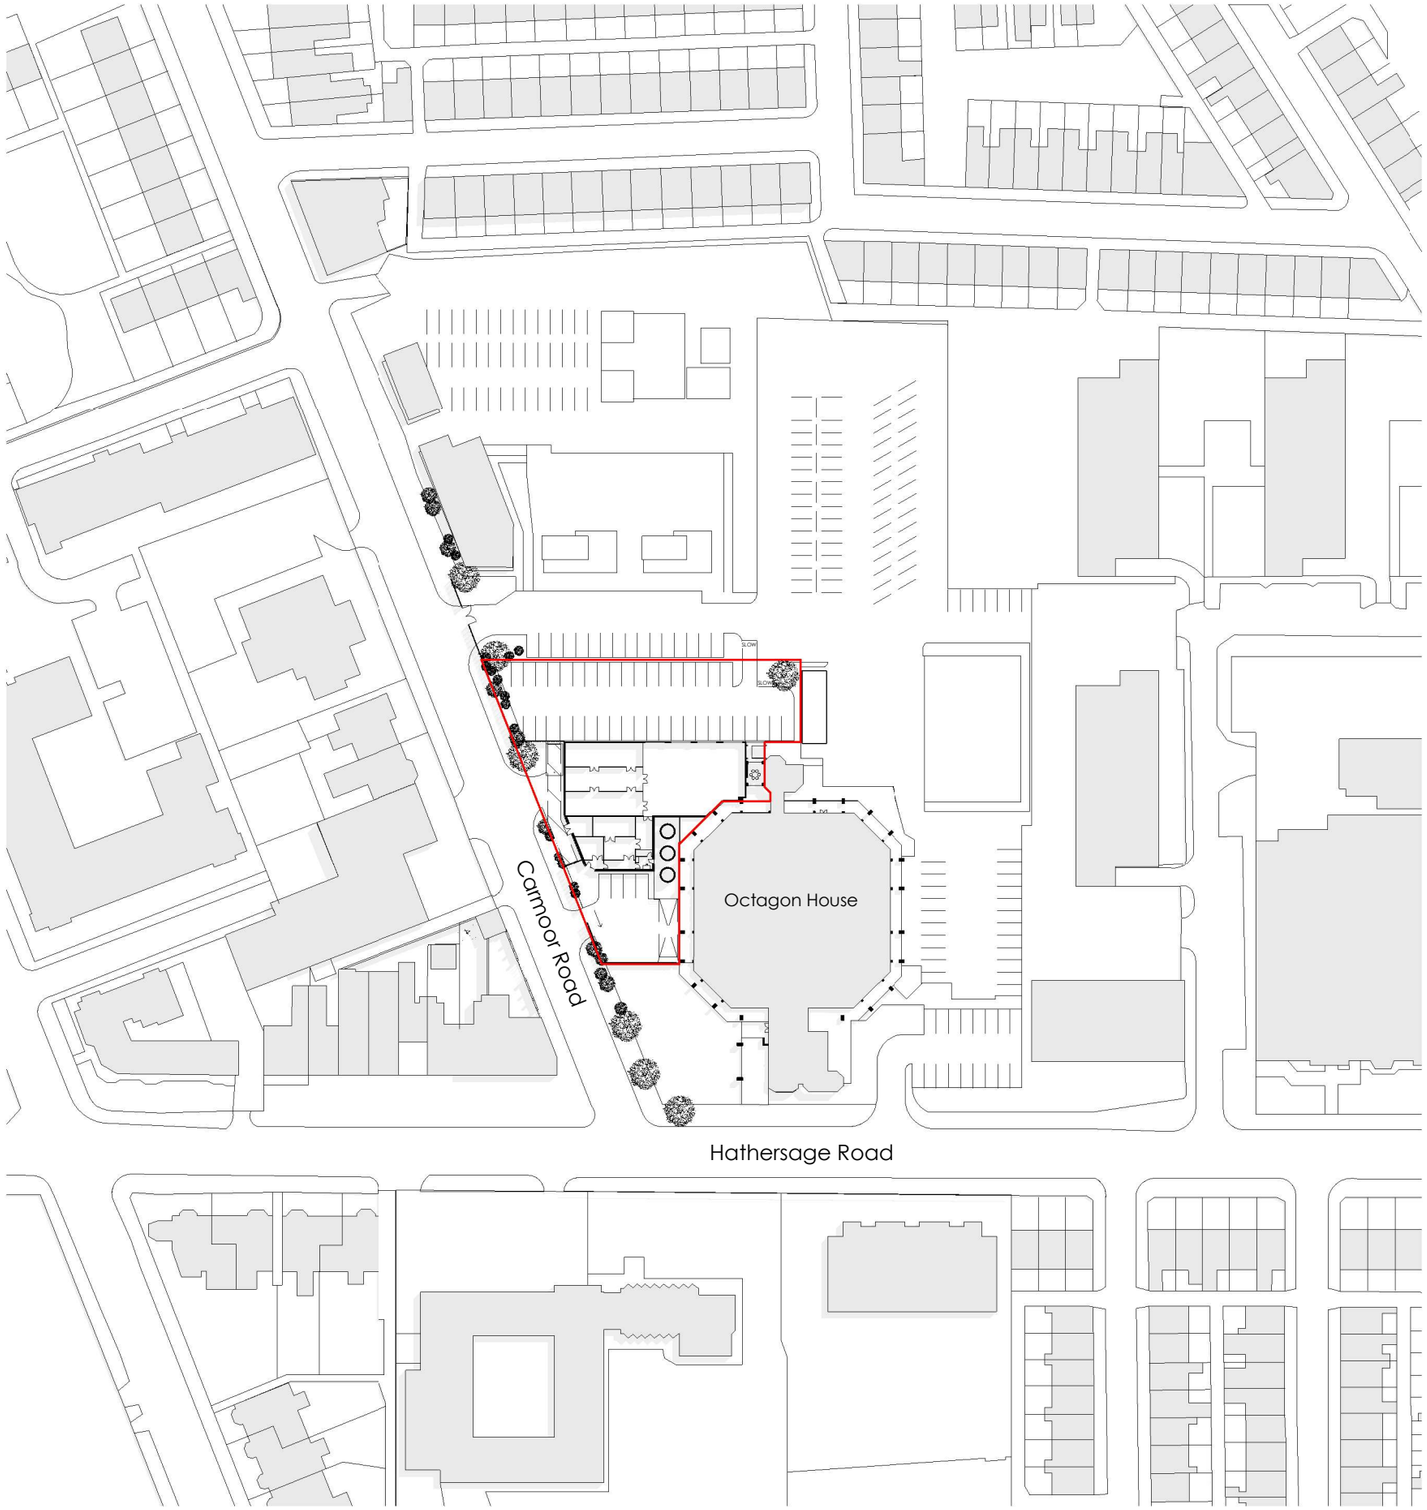


DO NOT SCALE FROM THIS DRAWING.
All drawings and visuals are provided for illustrative purposes only and are indicative proposals subject to detailed design and structural coordination. AA advises all measurements to be checked on site.

Specific details and materials/colours are subject to further design development.

COPYRIGHT: Artform Architects.

Rev	Description	Date	By

SCALE	STATUS	DATE
1 : 1250 @A3	PLANNING	07/29/20
DWG No	DRAWN	REV
OEC/PL/100	CA	

Energy Centre
Site Location Plan

ARTFORM ARCHITECTS
WEB: www.artformarchitects.com | **EMAIL:** info@artformarchitects.com
XYZ Building 1st Floor 2 Hardman Blvd Manchester | **TEL** 0161 6600377