
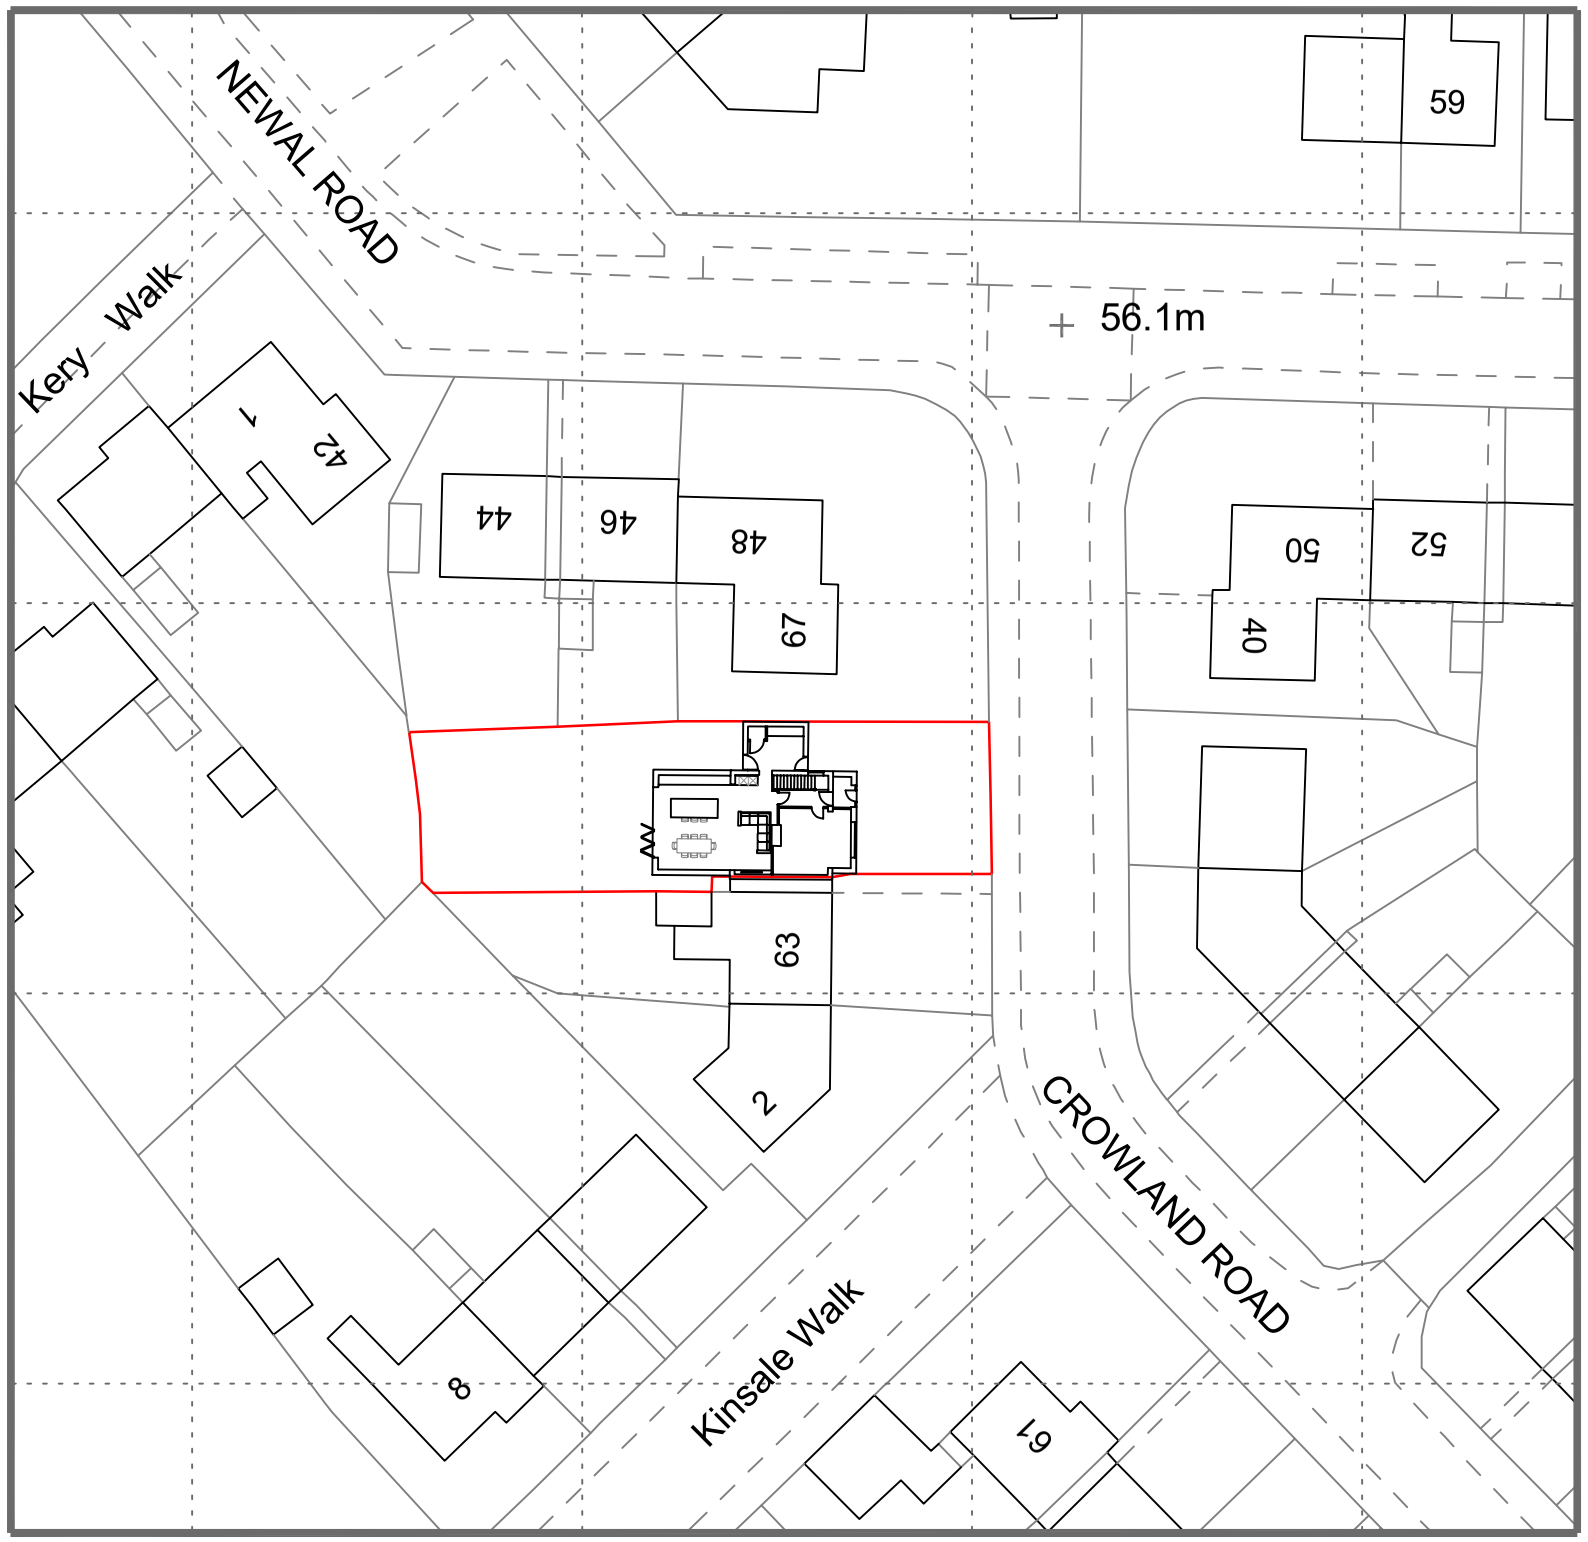


0 10 20 metres

N

PROPOSED BLOCK PLAN

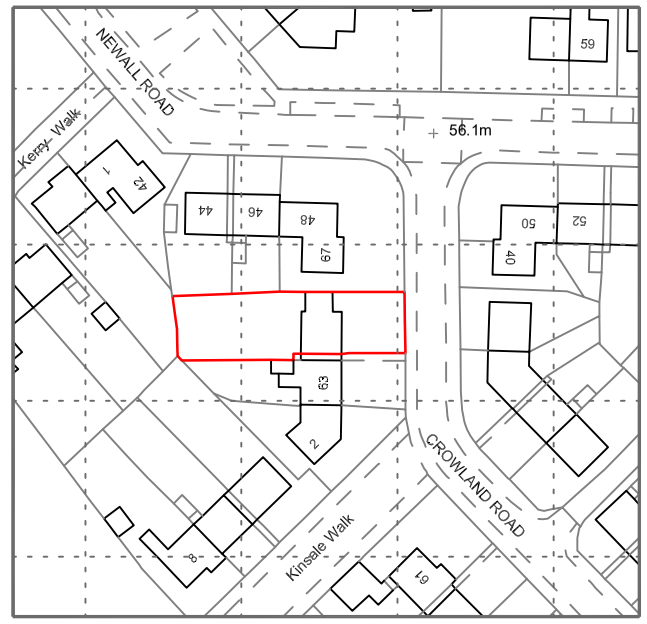

0 10 20 metres

N

LOCATION PLAN

ALL DIMENSIONS TO BE CHECKED PRIOR COMMENCING ON SITE AND ANY DISCREPANCIES TO BE REPORTED TO THE DESIGNER. Do not scale drawings

TITLE:- 65 CROWLAND ROAD, M23 2UU LOCATION PLAN & PROPOSED BLOCK PLAN	
SCALE 1:1250 & 1:500	DRG.NO. 102024/4
DATE OCT 2024	