


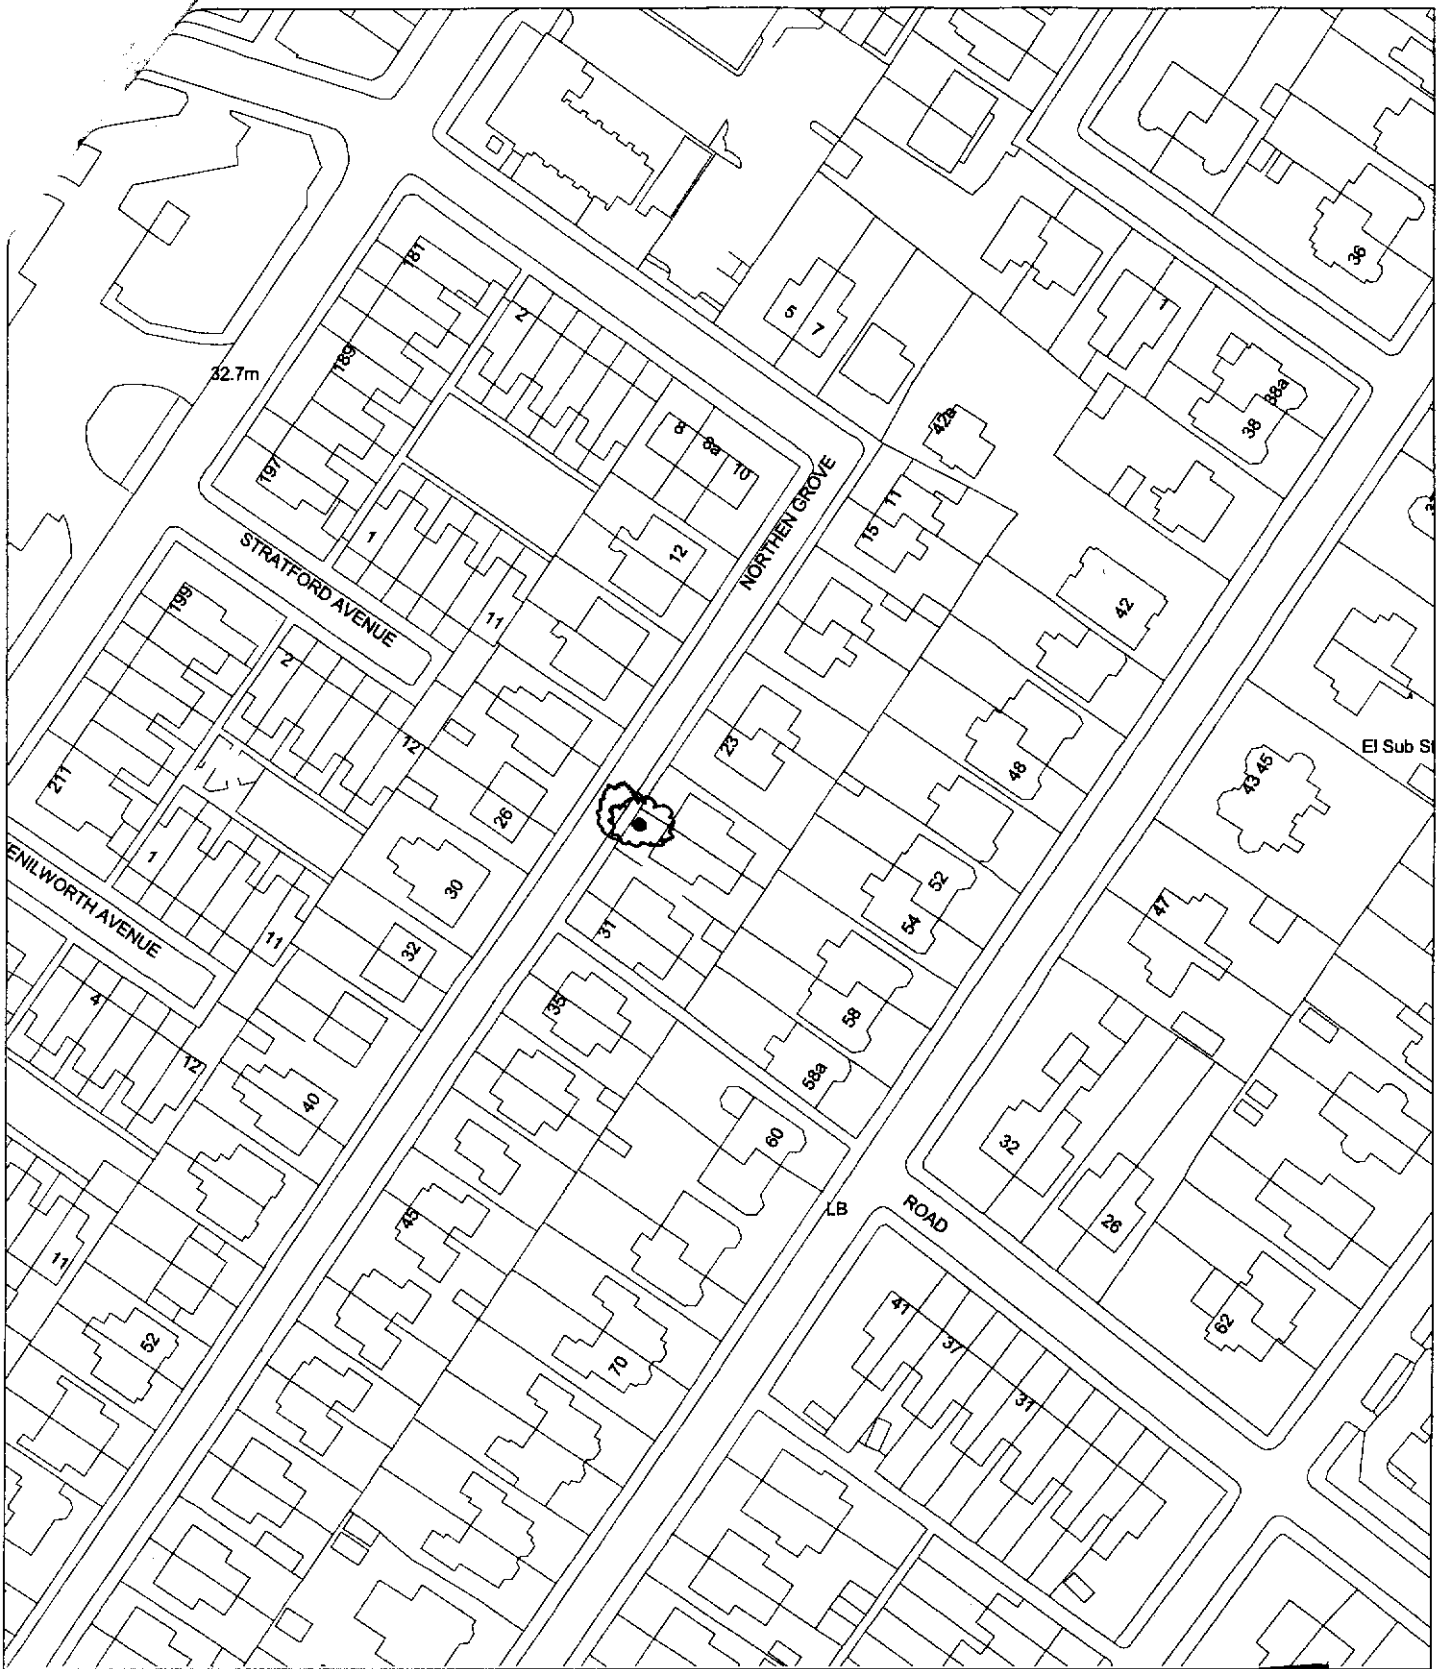

PLANNING APPLICATION BLOCK PLAN

Scale: 1:1250

PLANNING



**MANCHESTER
CITY COUNCIL**

CROWN COPYRIGHT RESERVED

Based upon the Digital Ordnance Survey map with the sanction of the controller of Her Majesty's Stationery Office. Unauthorised reproduction infringes Crown Copyright and may lead to prosecution or civil proceedings. Licence No. 100019568

**Peter Babb
Head of Planning**

This copy has been produced specifically for Planning and Building Control purposes only. No further copies may be made. The charge for block plans includes an Ordnance Survey royalty fee.

Location:

ACK'D	
REPLIED	
RECD 13 MAR 2007	
M	DATE
M	
M	
25 NORTHEN GROVE DIDSBUY WEST	