

Do not scale this drawing for construction purposes
In all cases figured dimensions are to be followed
All dimensions to be checked on site before work commences
© This drawing is the copyright of Solarsense UK Ltd and may not be reproduced in part or in whole without prior written permission

Notes:

Proposed Solar Carport installation consists of single and double (gulls wing) cantilevered car ports based on the Solarsense modular solar carport designs as shown generally in the accompanying drawings.


The design consists generally of steel support frames typically at 7.5 metre (3 car bay) centres - with other bay widths used to adjust to best fit where appropriate.

Galvanised cold rolled steel C section purlins span between galvanised steel structural frames and support extruded aluminium slide in mounting rails with integral surface water drainage channels / cross channels.




Structural frames are anchored to the ground using 4No. Spirafix ground anchors (size to be confirmed by pull out tests)

Where car park surface is laid to fall bases are to be levelled using threaded rods / nuts / washers and any gaps between base on ground filled with appropriate structural grout.

Solar panels and slide in mounting rails are to be installed from below using suitable scissor lift platforms or other staging.

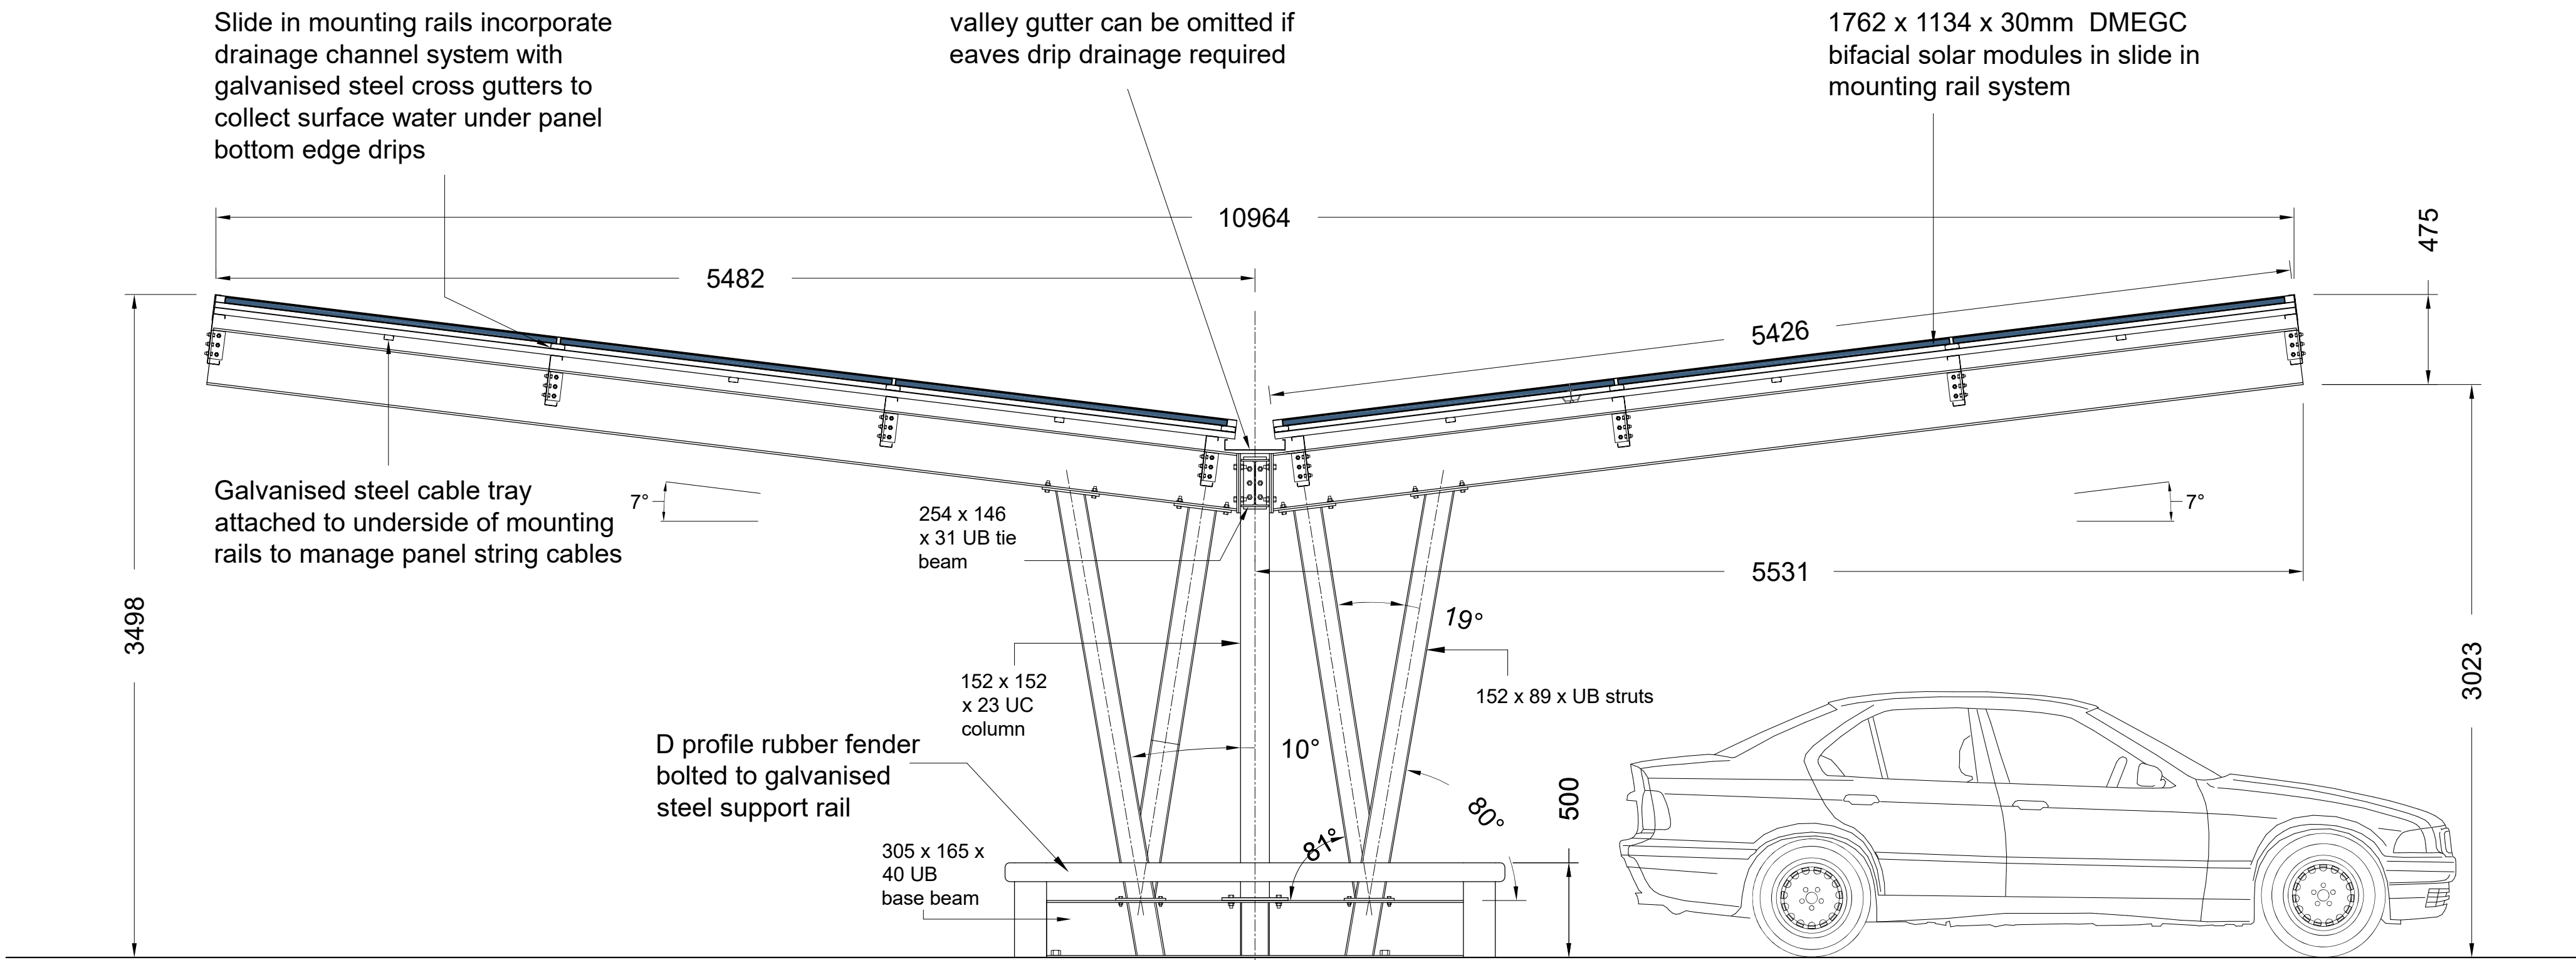

Sectional Side Elevation
Gull Wing Double Bay Carport 1:25

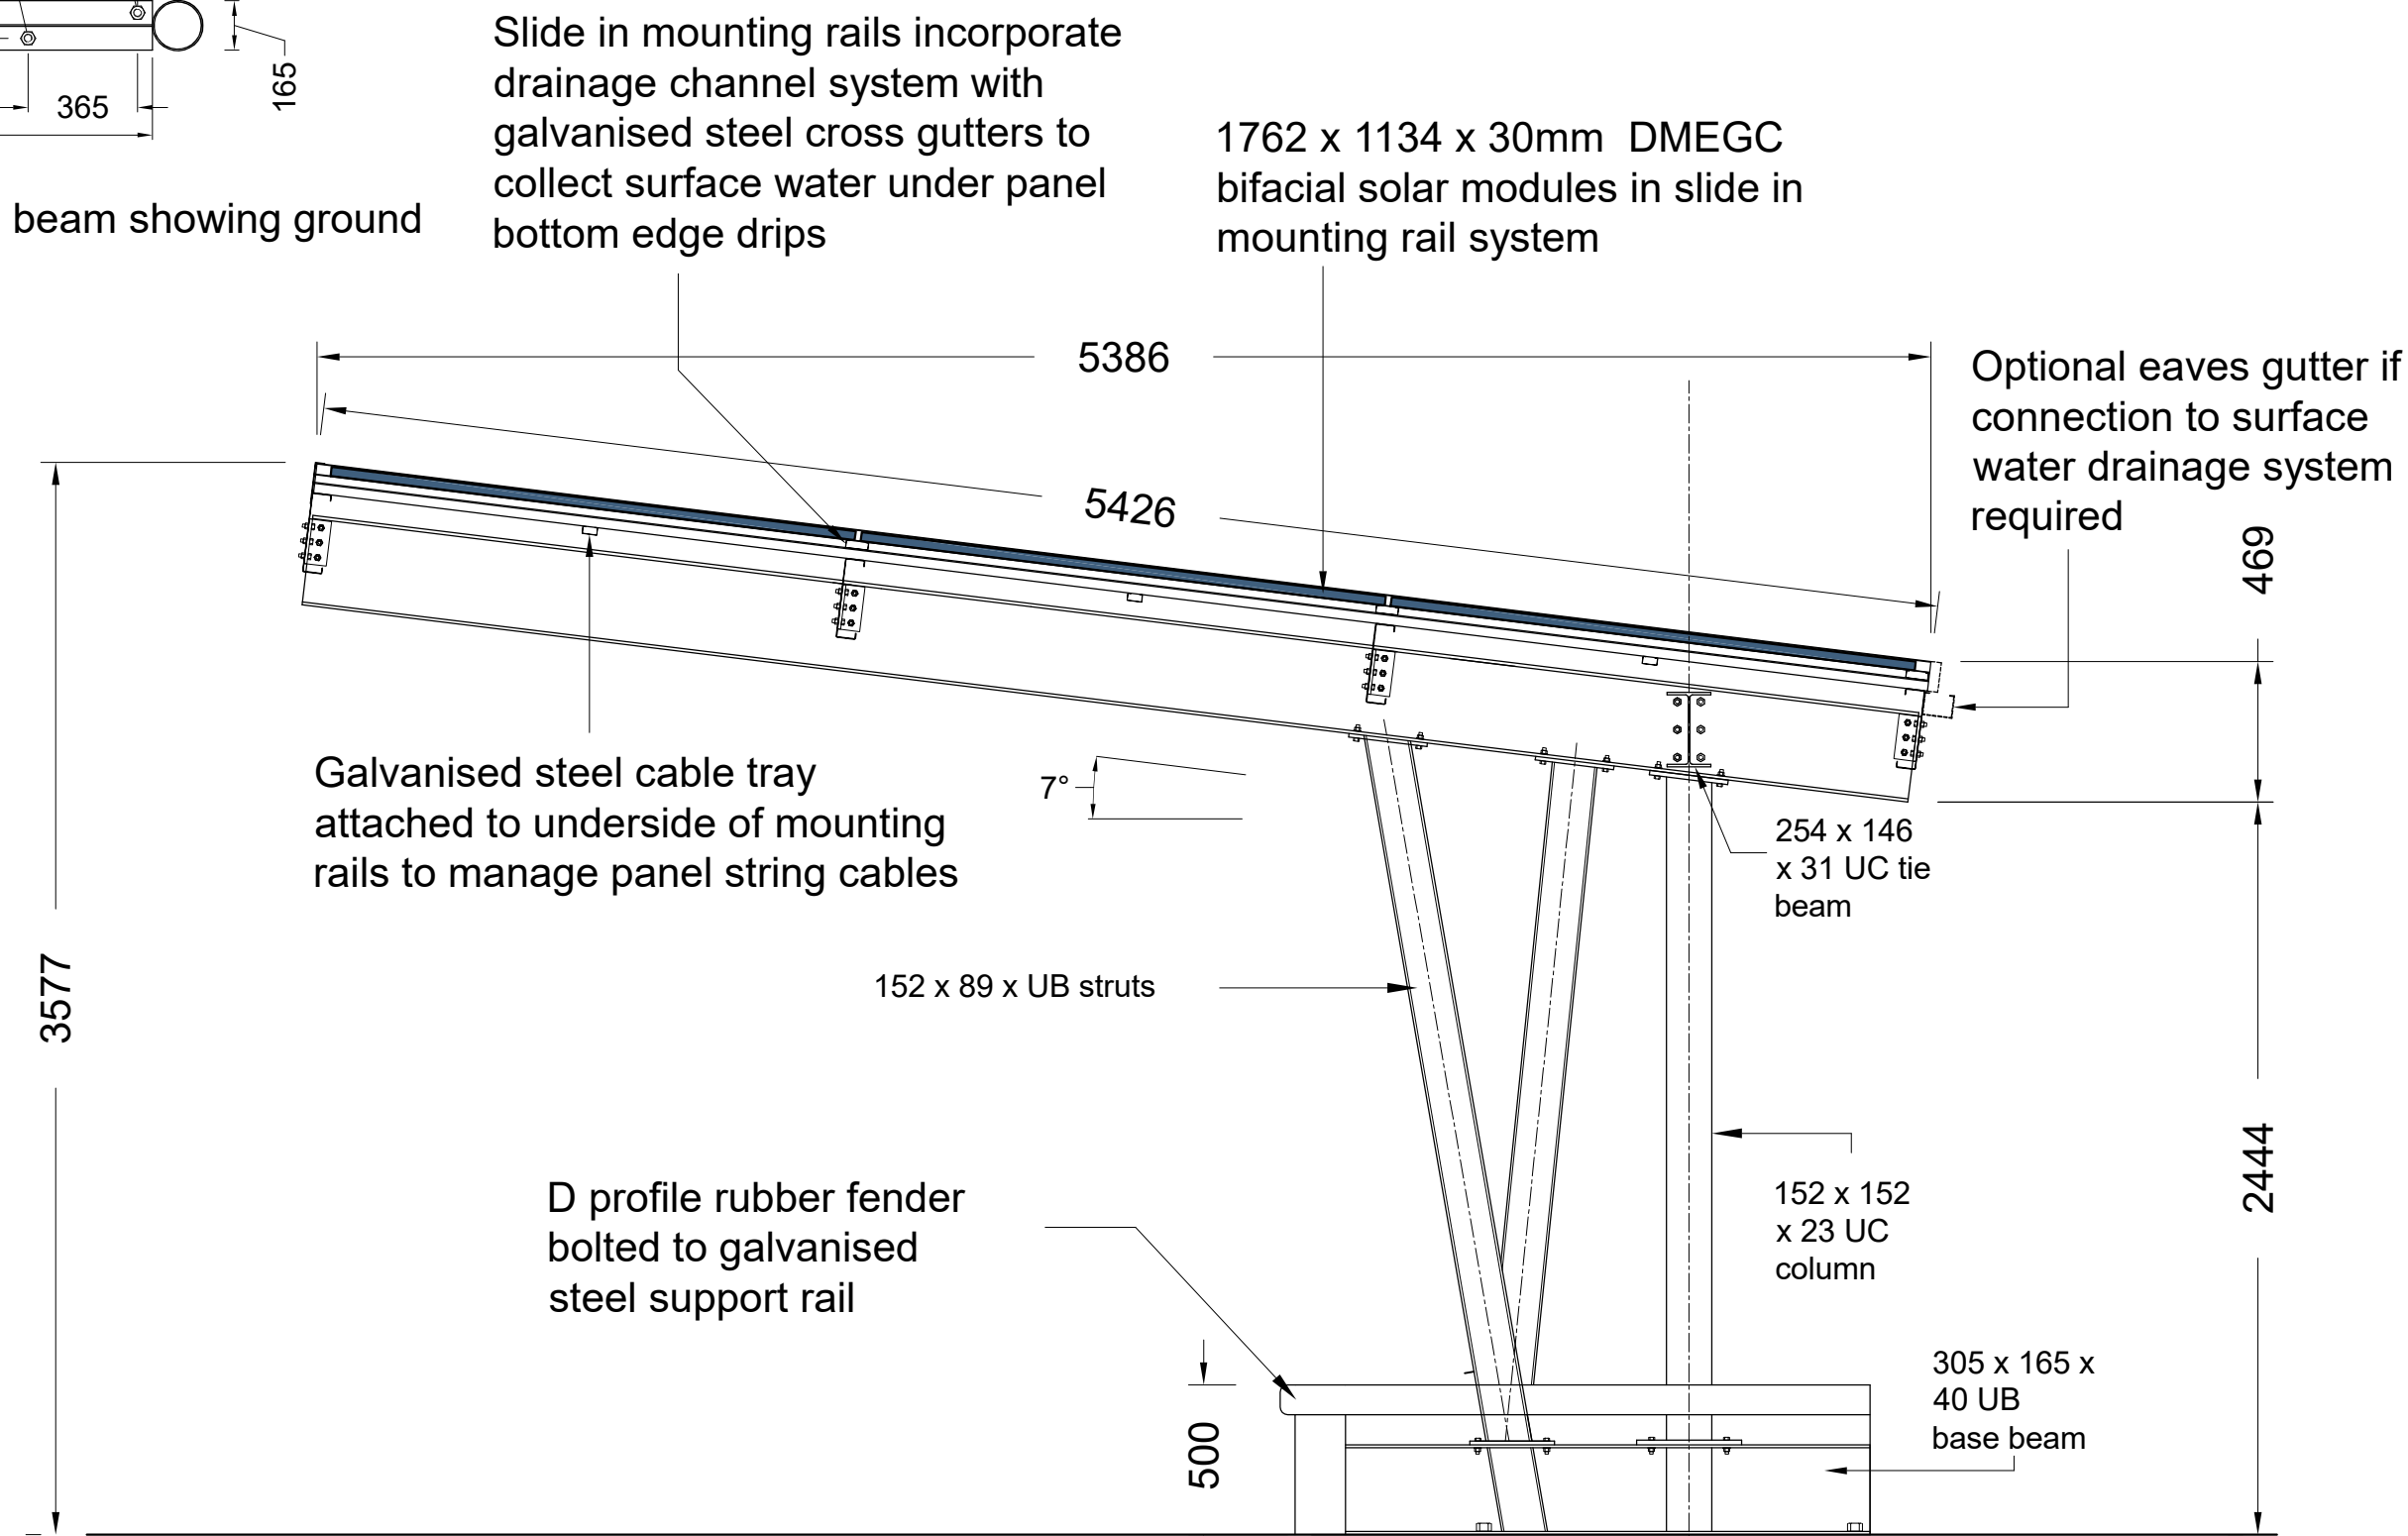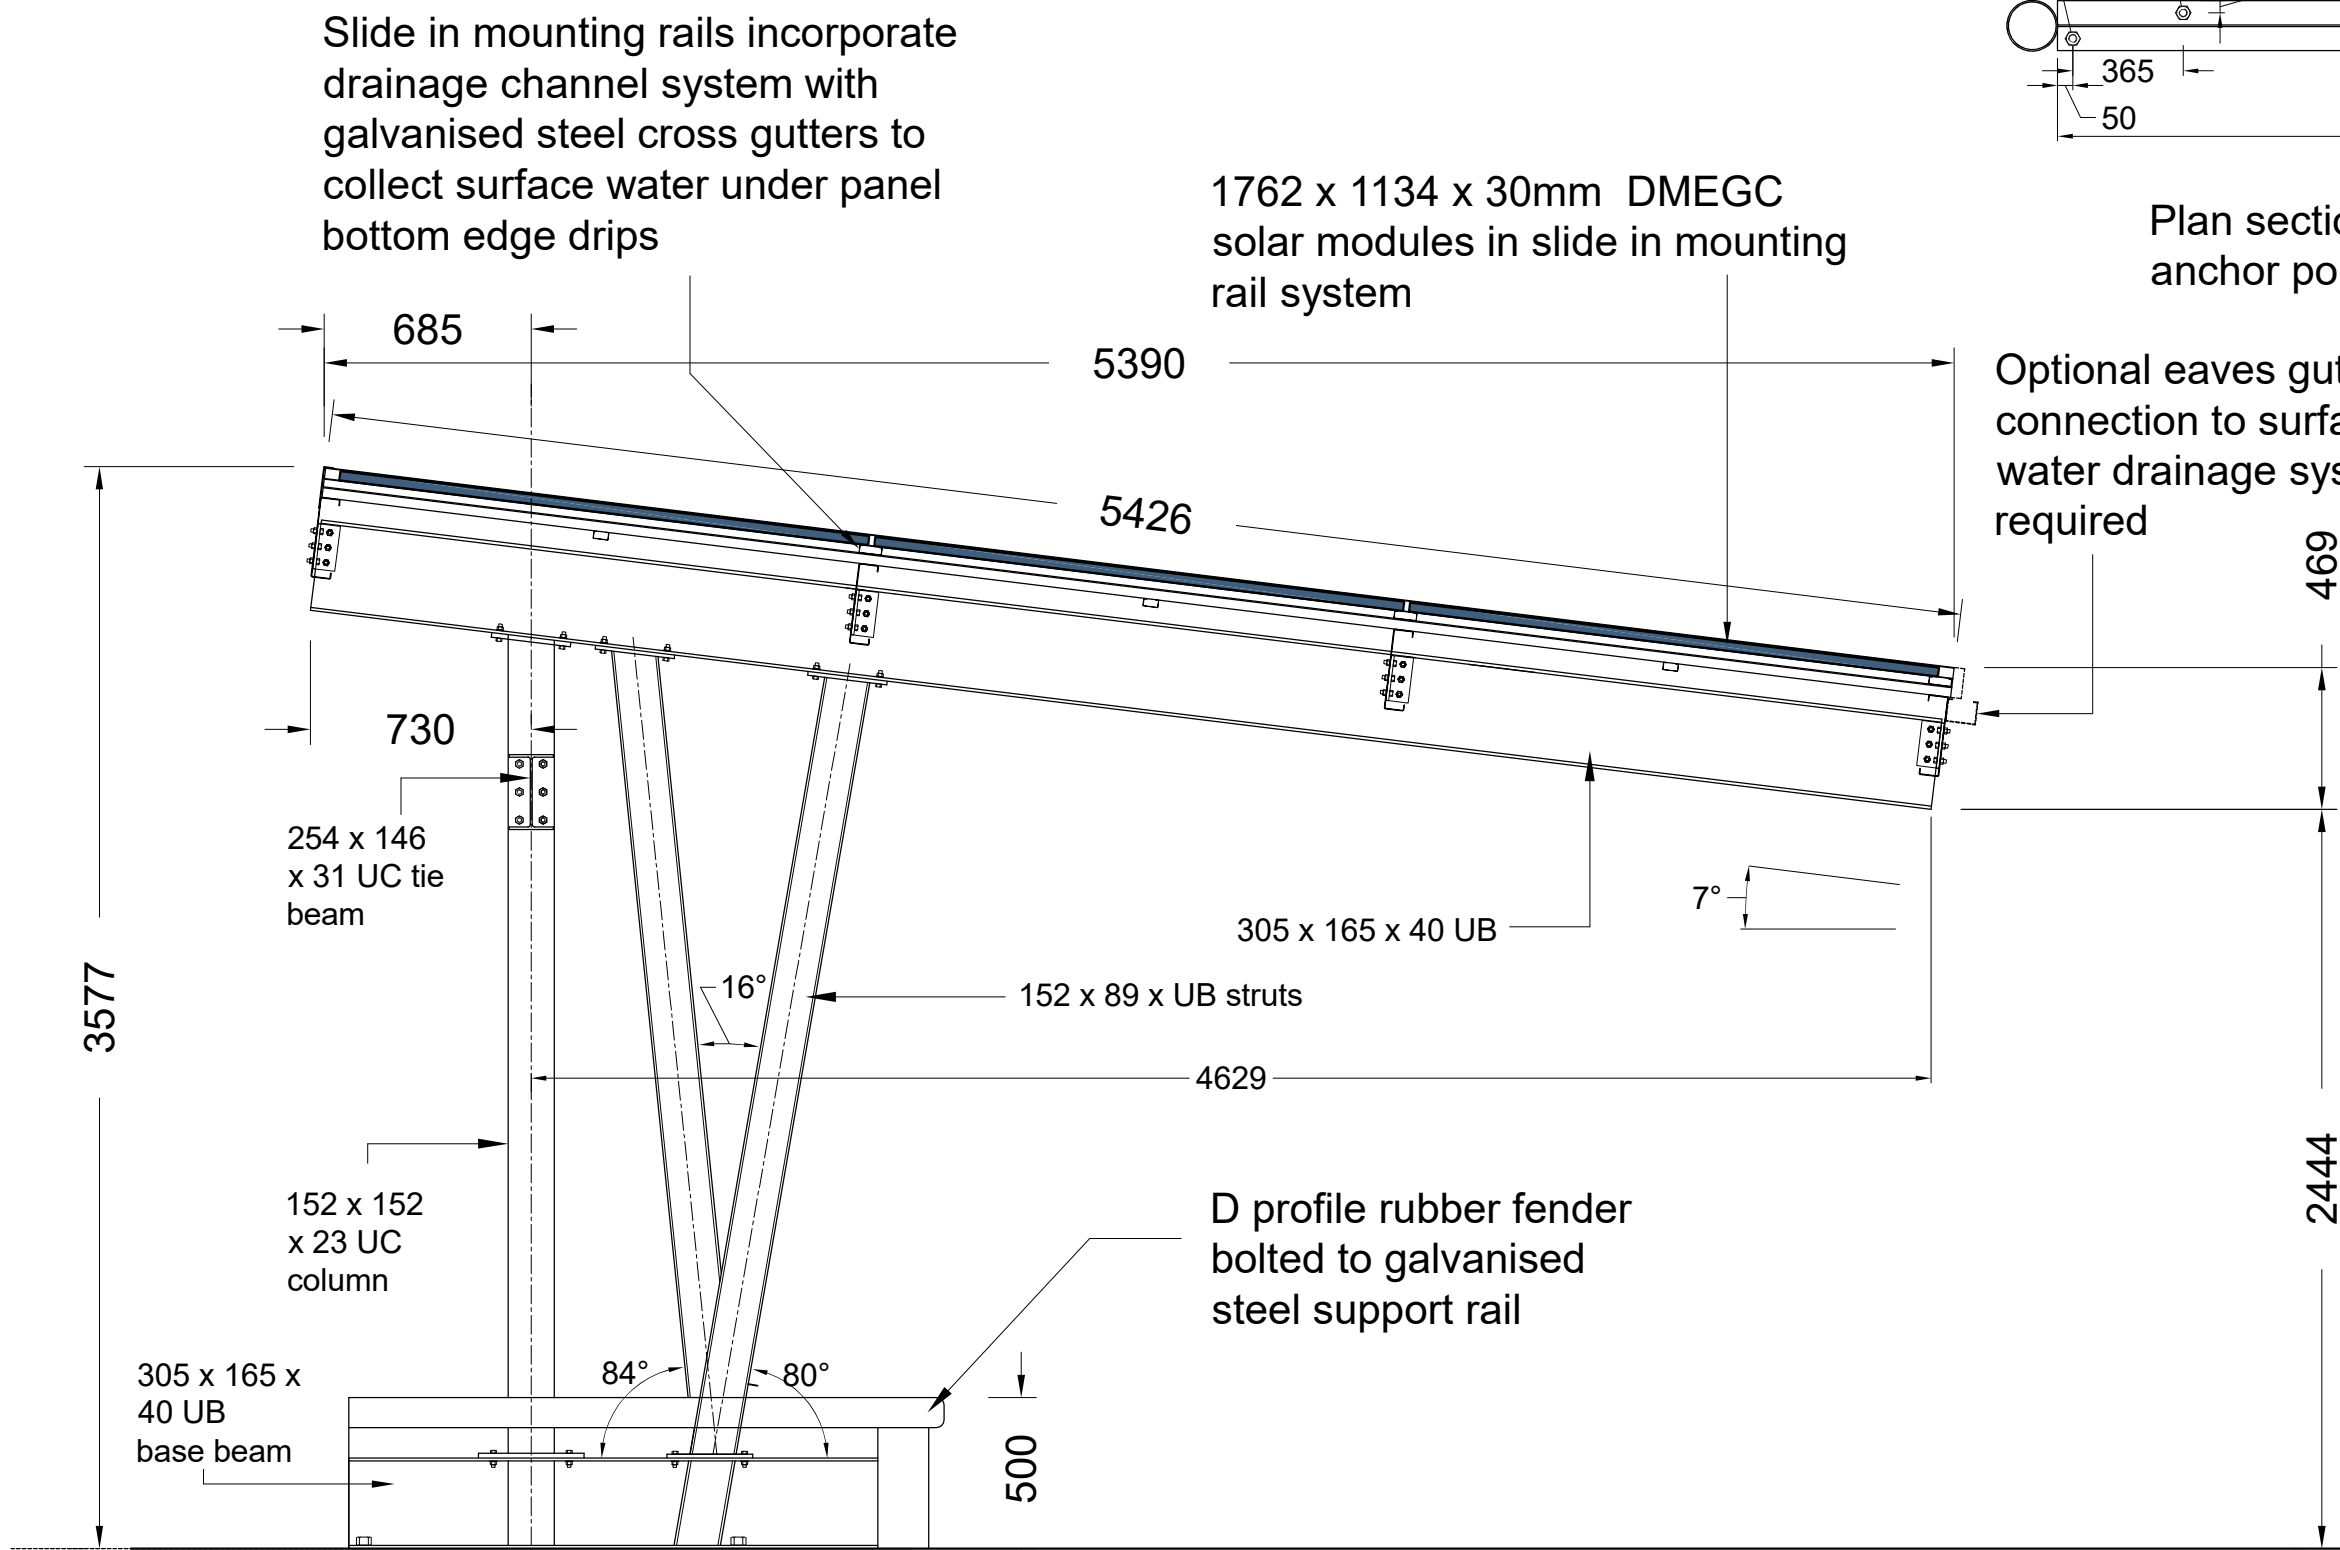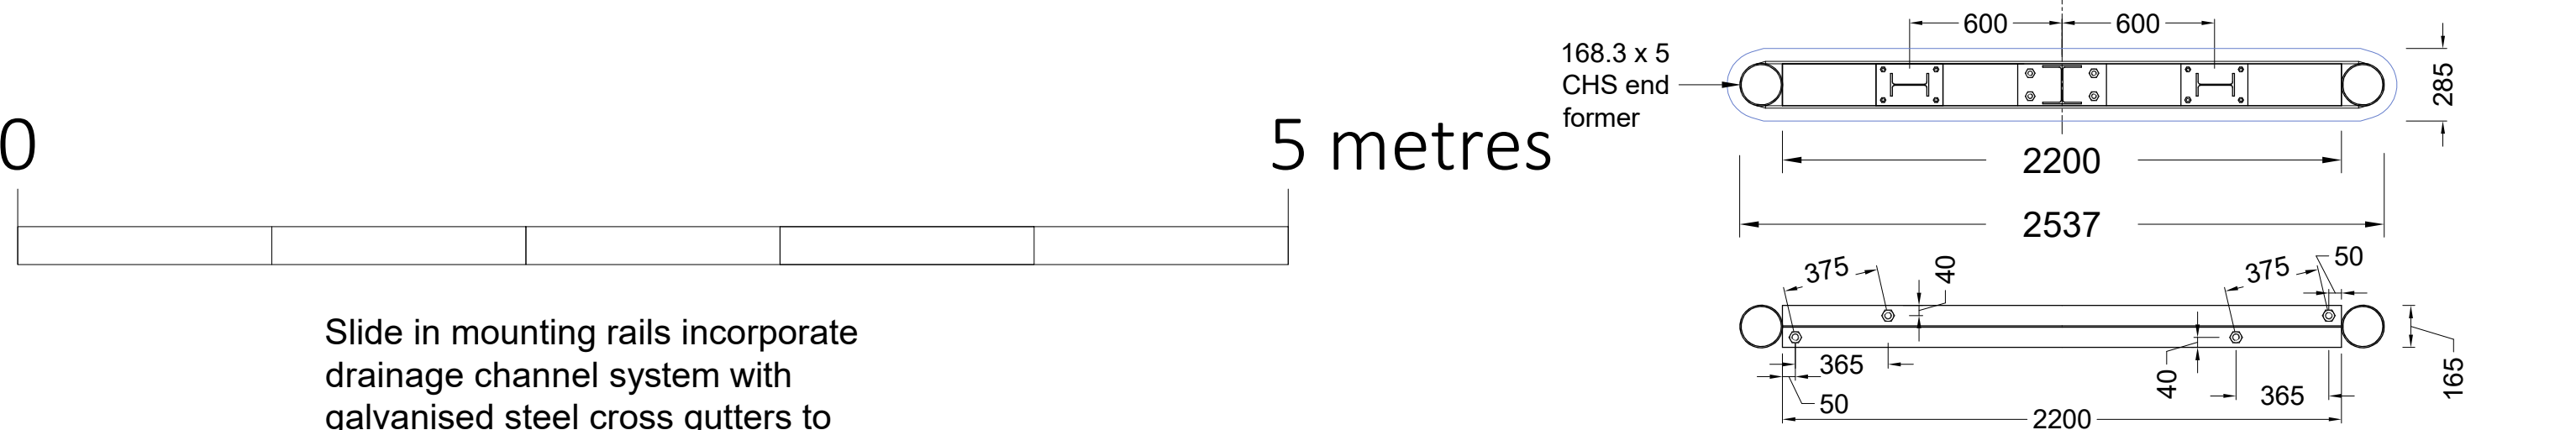

Sectional Side Elevation Upward and Downward Monopitch Single Bay Carports 1:25

PLANNING

Revision	Description	Date	Drawn



Solarsense UK Ltd
Helios House Unit 1 Tweed Road Industrial Estate
Clevedon BS21 6RR
☎ 0333 7721800 e info@solarsense-uk.com

Client: Endress & Hauser Ltd

Project: Roof & Carport mounted
Solar PV - Manchester M23 9NF

Drawing: Solar Carport Side Elevations /
Sections

Scale: 1:25 @ A1 Drawn by: RTH

Date: November 2024 Checked by:

Drawing Number: EH / 04 Revision: