

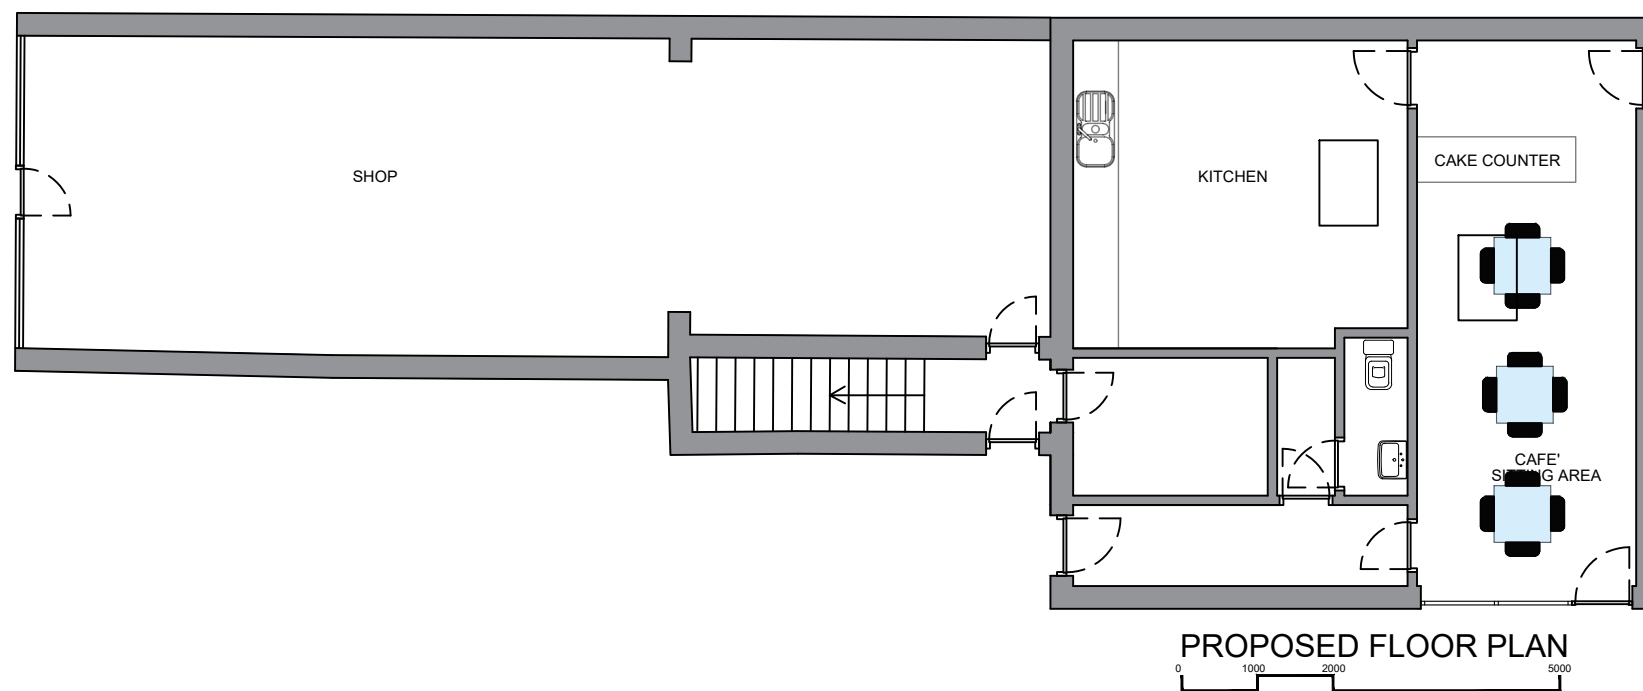
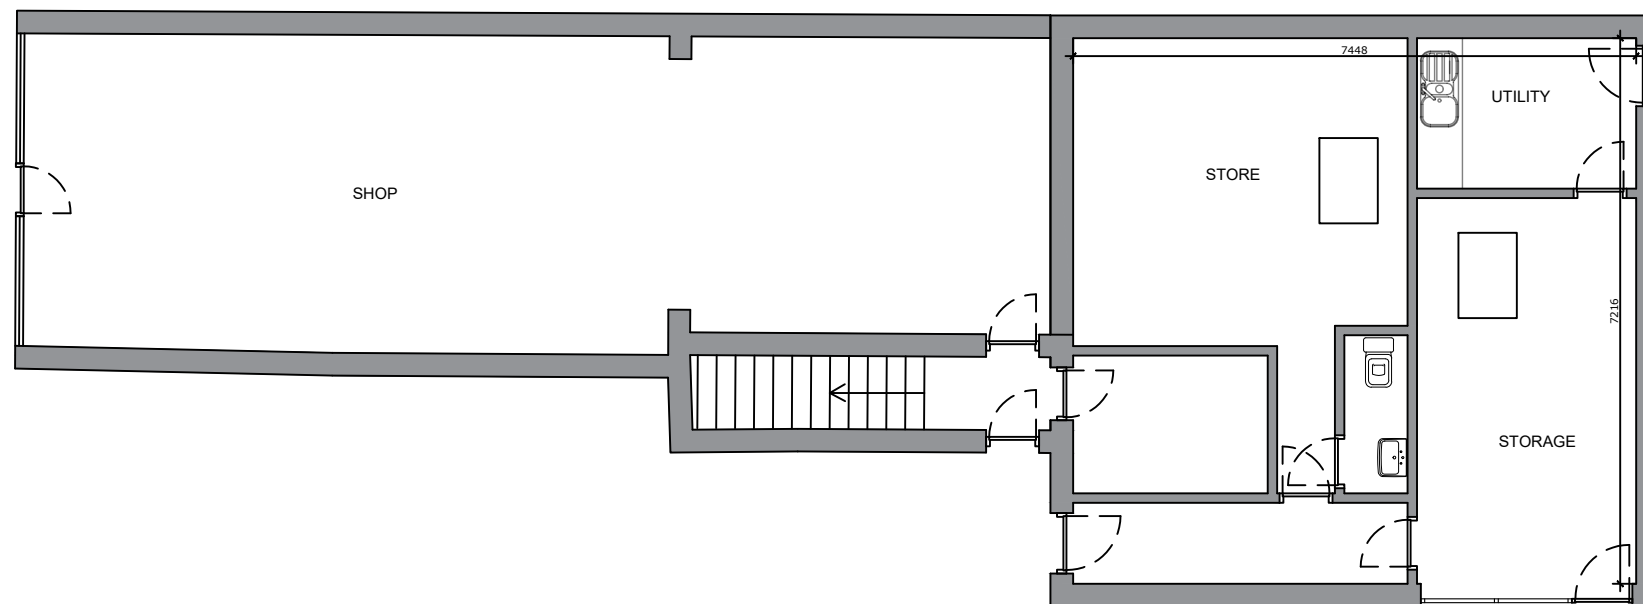
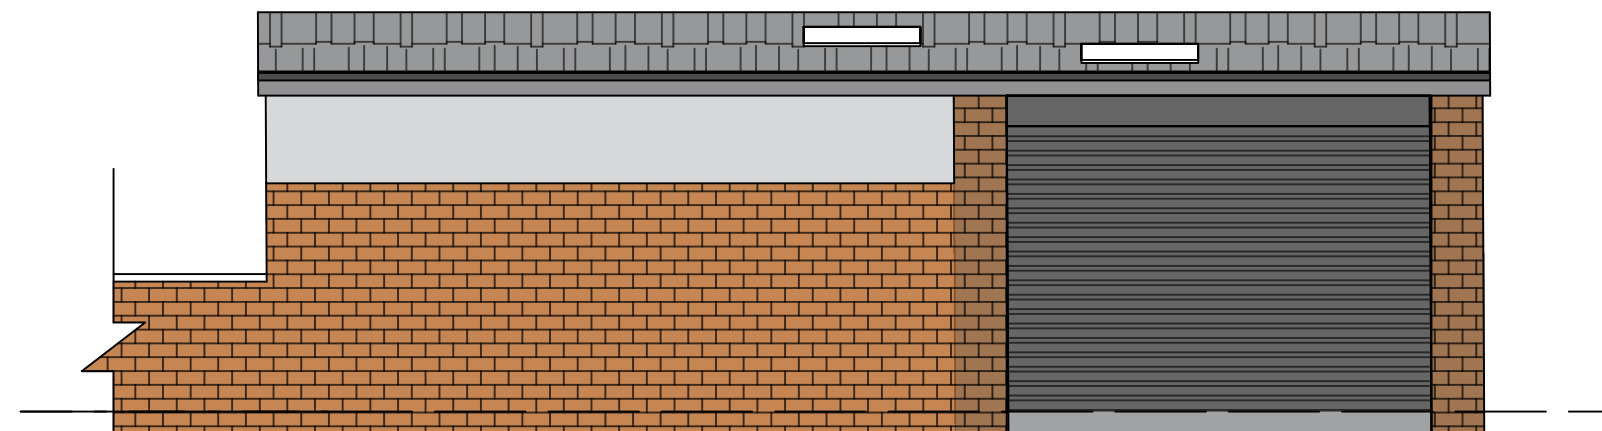
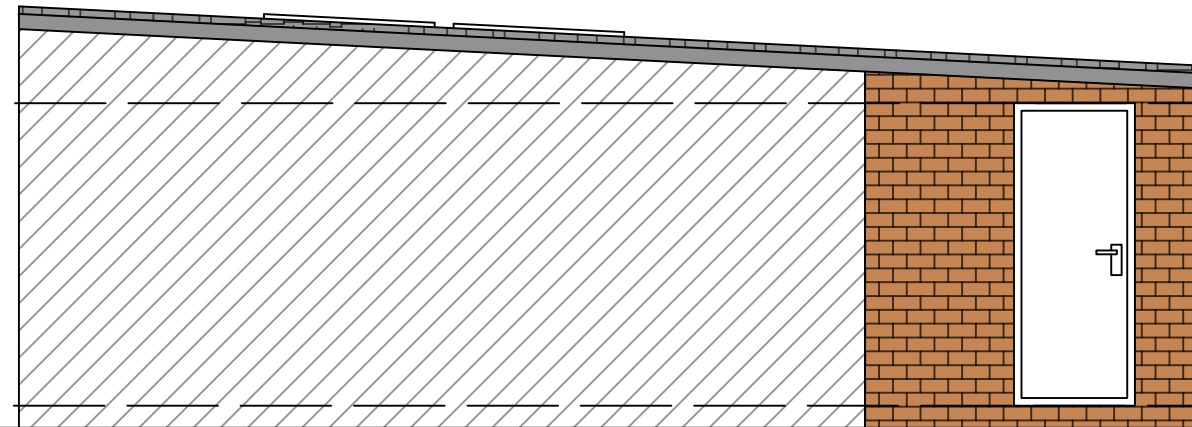
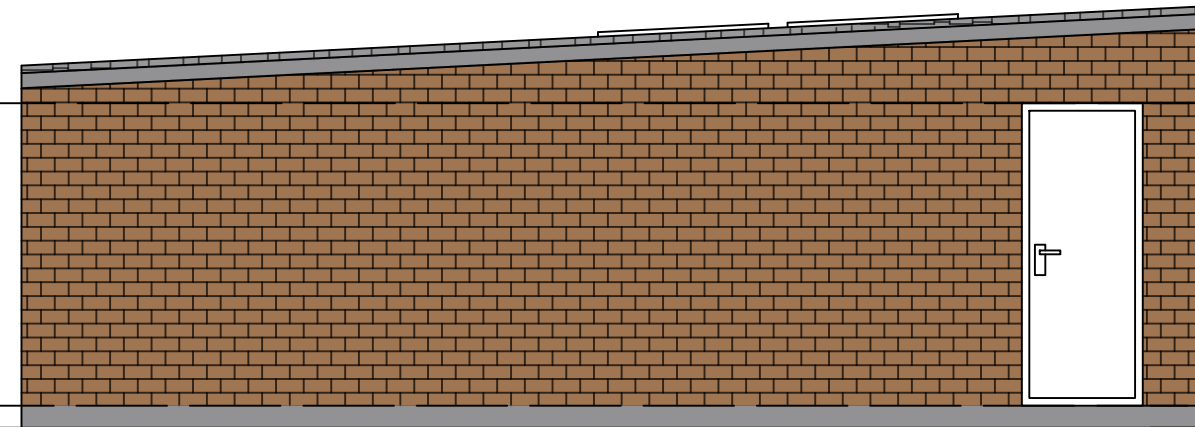


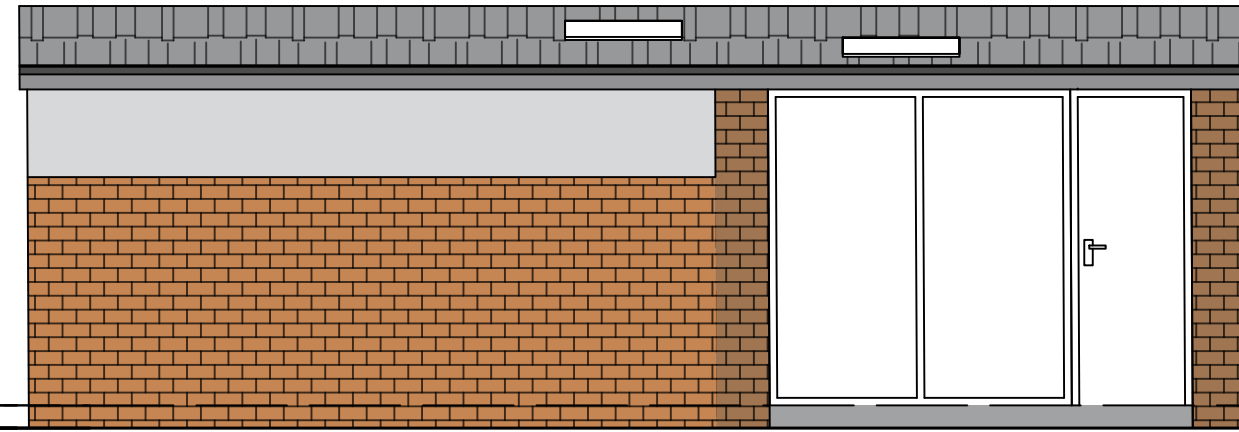

A3

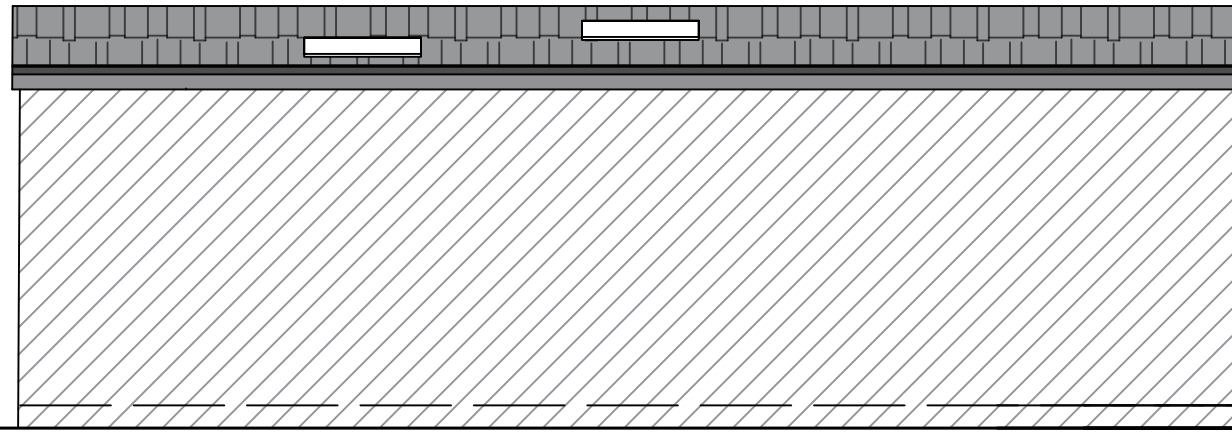

General Notes

No.	Revision/Issue	Date

Firm Name and Address



Mason and Marlowe

Mason and Marlowe Ltd.
Architects, Project Managers and
Quantity Surveyors

5 Picadilly Place
Manchester, M1 3BR

Project Name and Address

99 LONGSIGHT
MANCHESTER
M13 0TA






Project

Date
12/05/2024

Scale
1/50

Sheet

A3

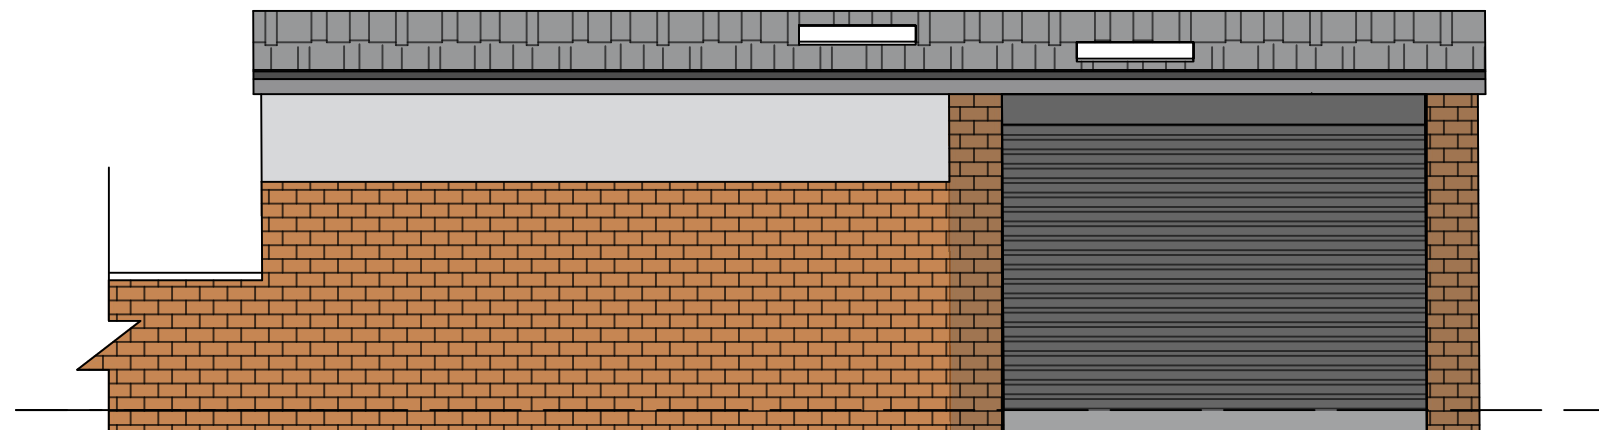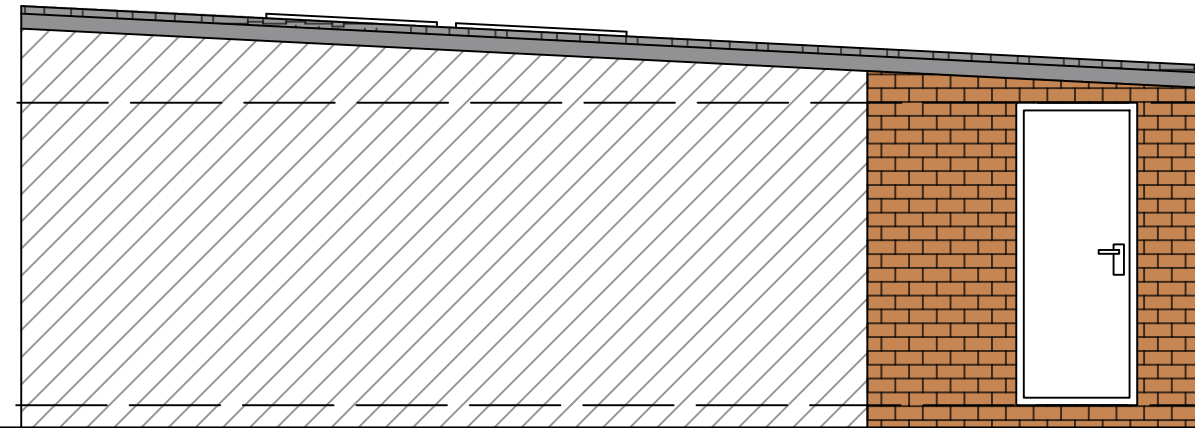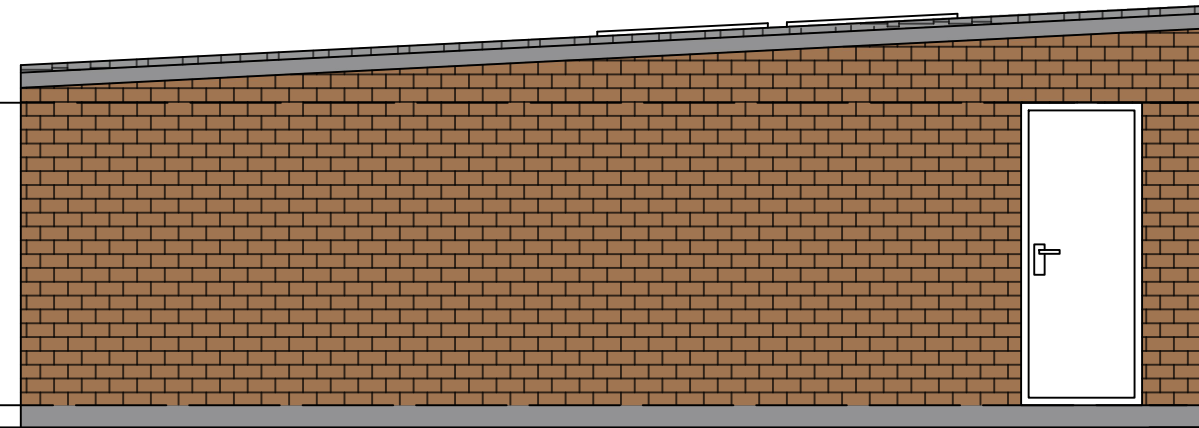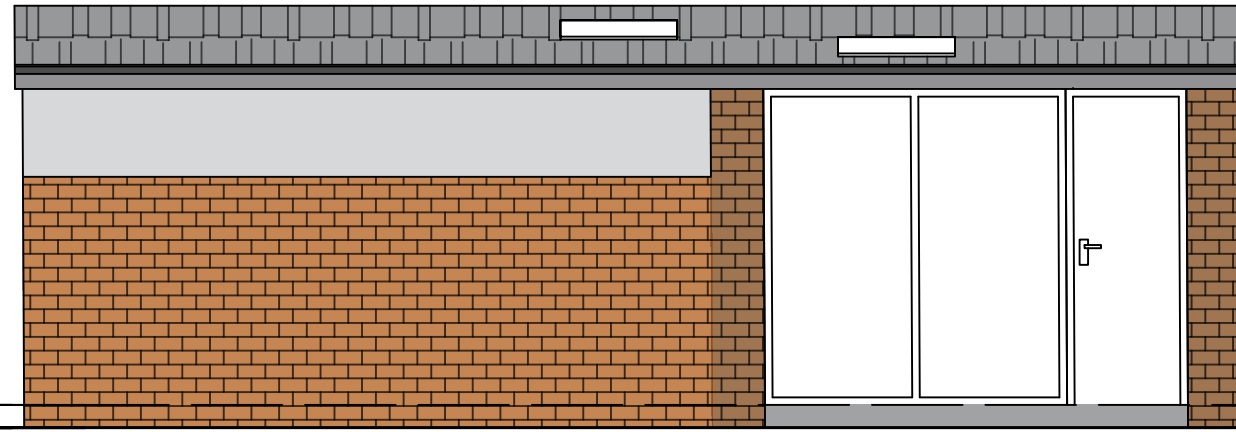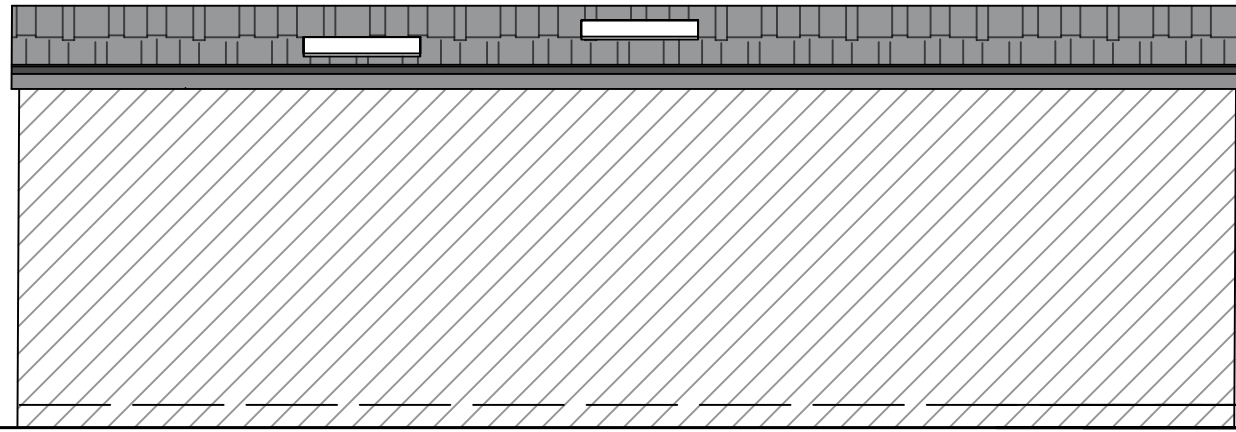

General Notes

No.	Revision/Issue	Date

Firm Name and Address



Mason and Marlowe

Mason and Marlowe Ltd.
Architects, Project Managers and
Quantity Surveyors

5 Picadilly Place
Manchester, M1 3BR

Project Name and Address

99 LONGSIGHT
MANCHESTER
M13 0TA


Project

Date
12/05/2024

Scale
1/50

Sheet

A3

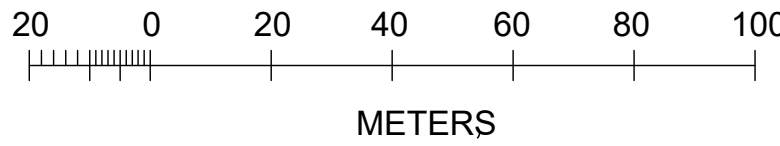

Location Plan

General Notes

No.	Revision/Issue	Date




Mason and Marlowe

Mason and Marlowe Ltd.
Architects, Project Managers and
Quantity Surveyors
5 Picadilly Place
Manchester, M1 3BR

Project Name and Address

99 LONGSIGHT
MANCHESTER
M13 0TA

Project	Sheet A3
Date 12/05/2024	
Scale 1/1250	

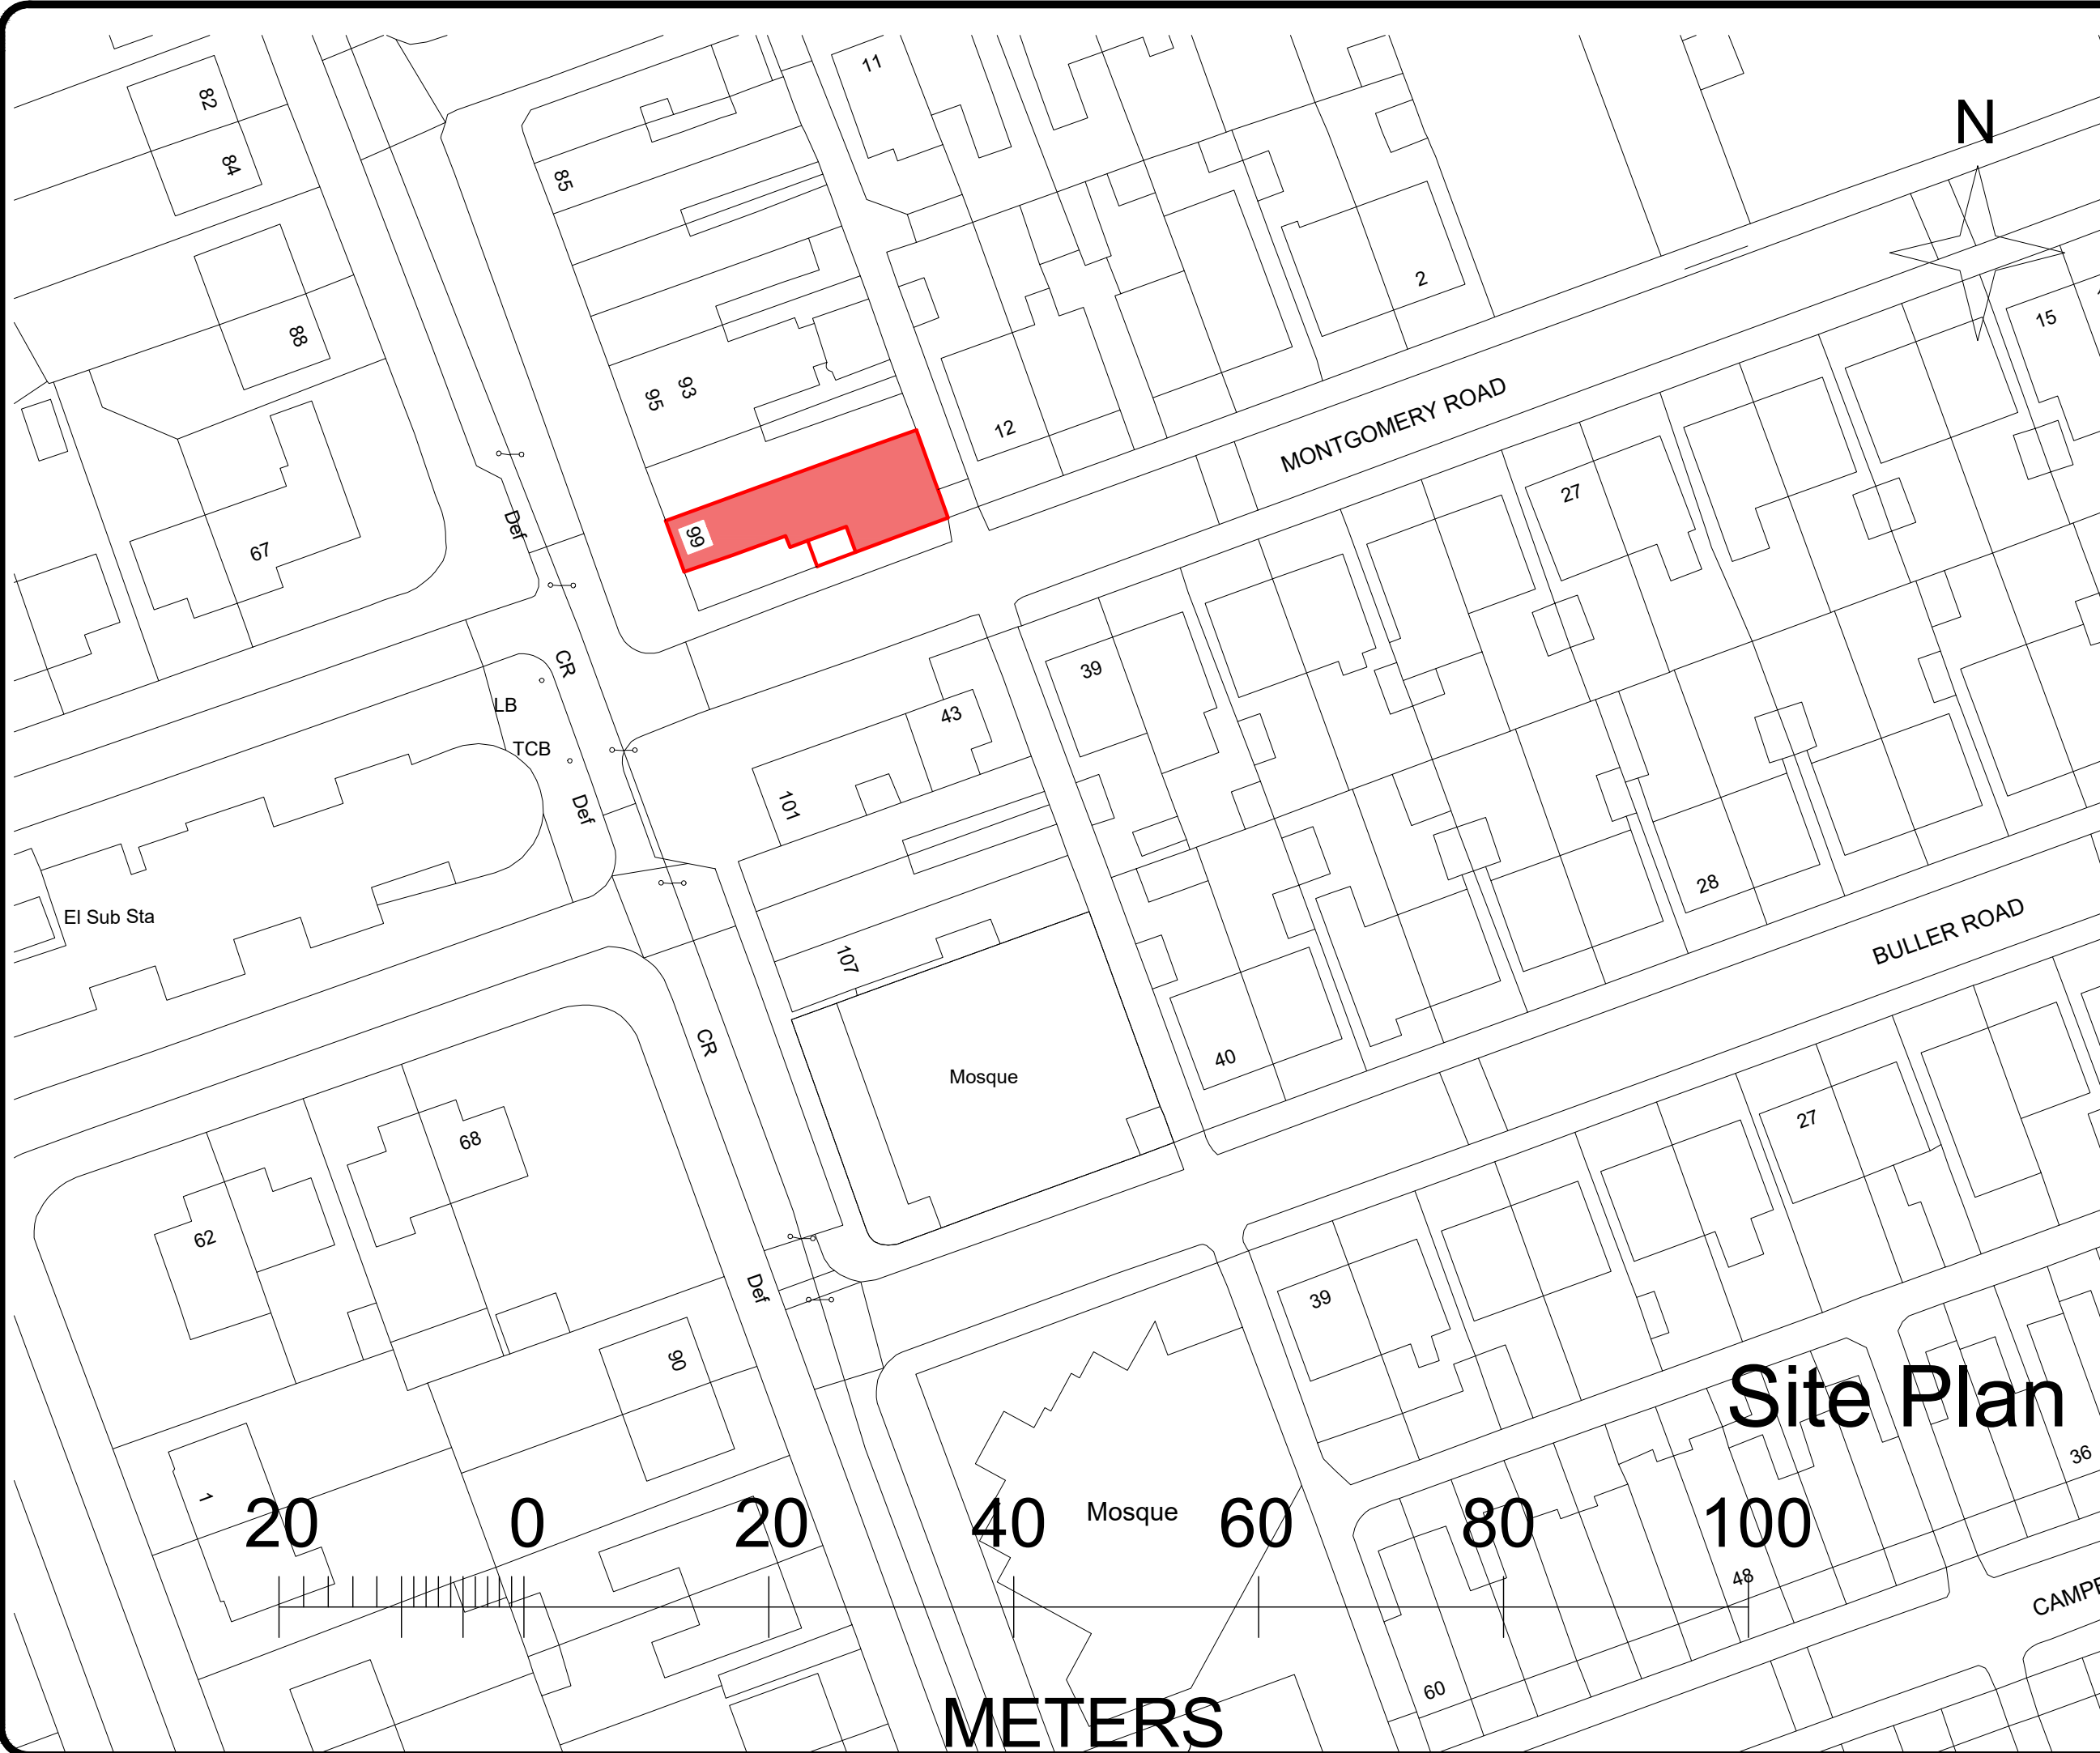

General Notes

No.	Revision/Issue	Date

Firm Name and Address



Mason and Marlowe

Mason and Marlowe Ltd.
Architects, Project Managers and
Quantity Surveyors

5 Picadilly Place
Manchester, M1 3BR

Project Name and Address

99 LONGSIGHT
MANCHESTER
M13 0TA


Project

Date
12/05/2024

Scale
1/500

Sheet

A3

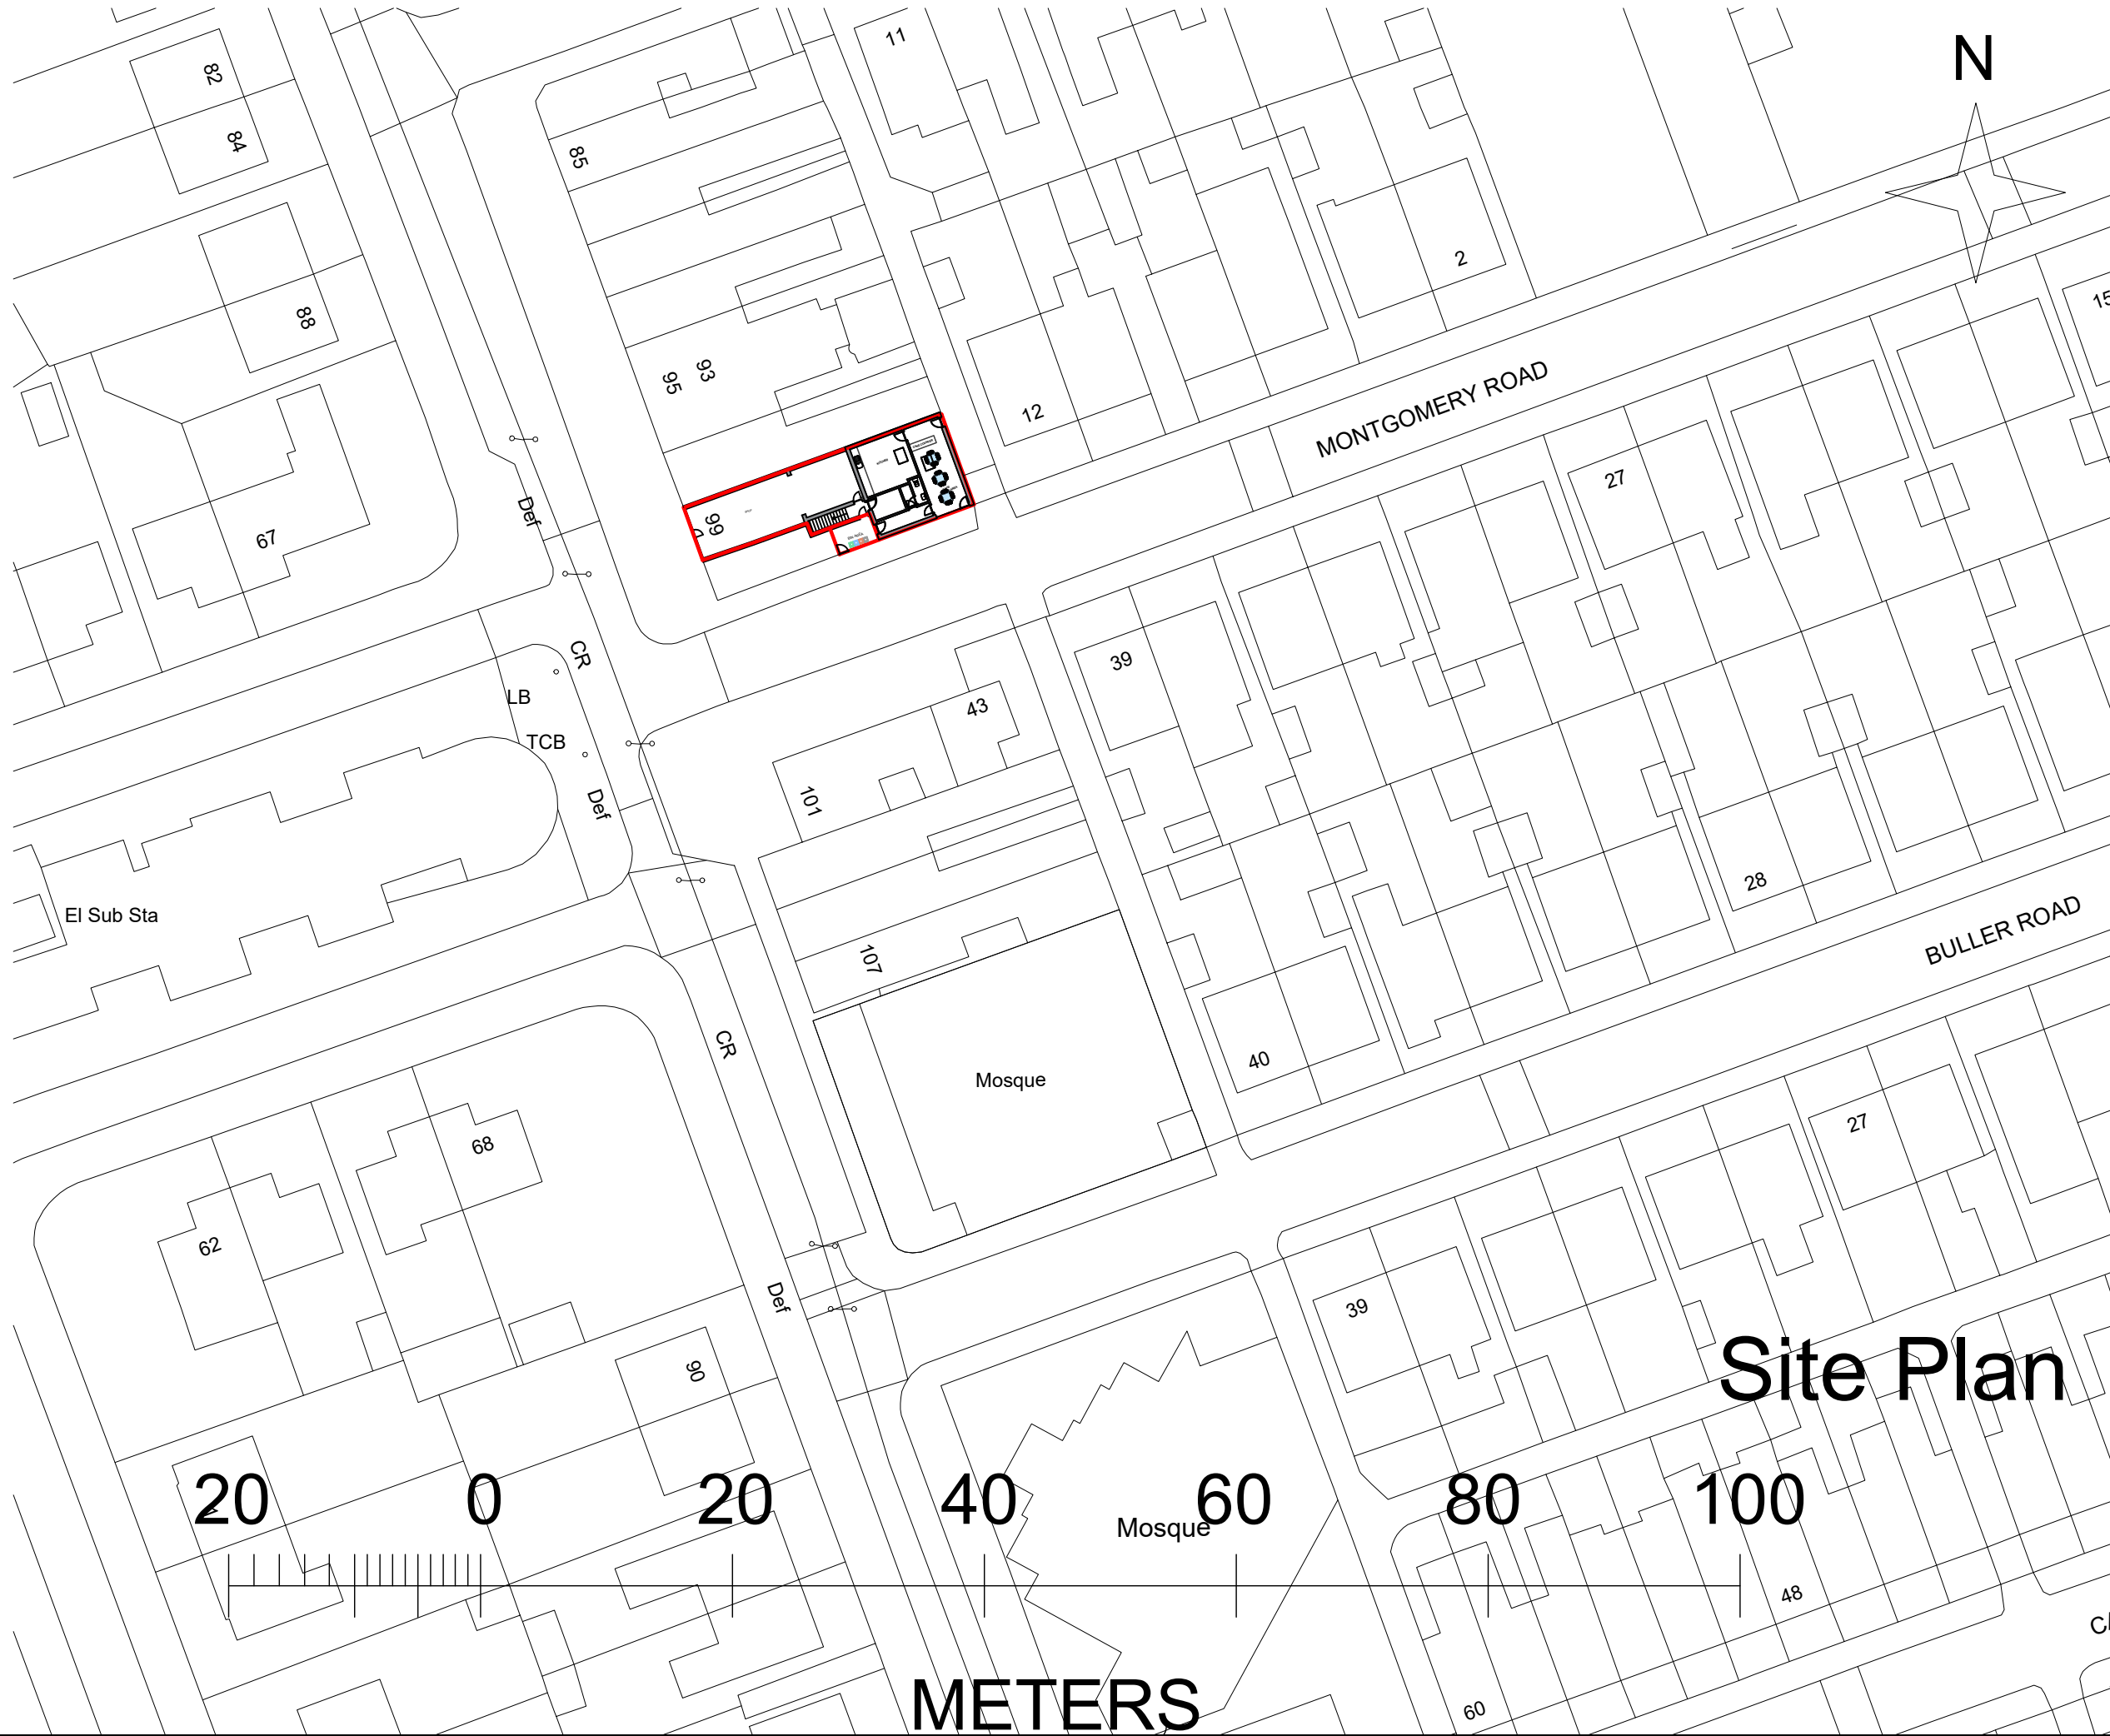

General Notes

No.	Revision/Issue	Date

Firm Name and Address


 **Mason and Marlowe**

Mason and Marlowe Ltd.
Architects, Project Managers and
Quantity Surveyors
5 Picadilly Place
Manchester, M1 3BR

Project Name and Address

99 LONGSIGHT
MANCHESTER
M13 0TA

Project	Sheet A3
Date 12/05/2024	
Scale 1/500	

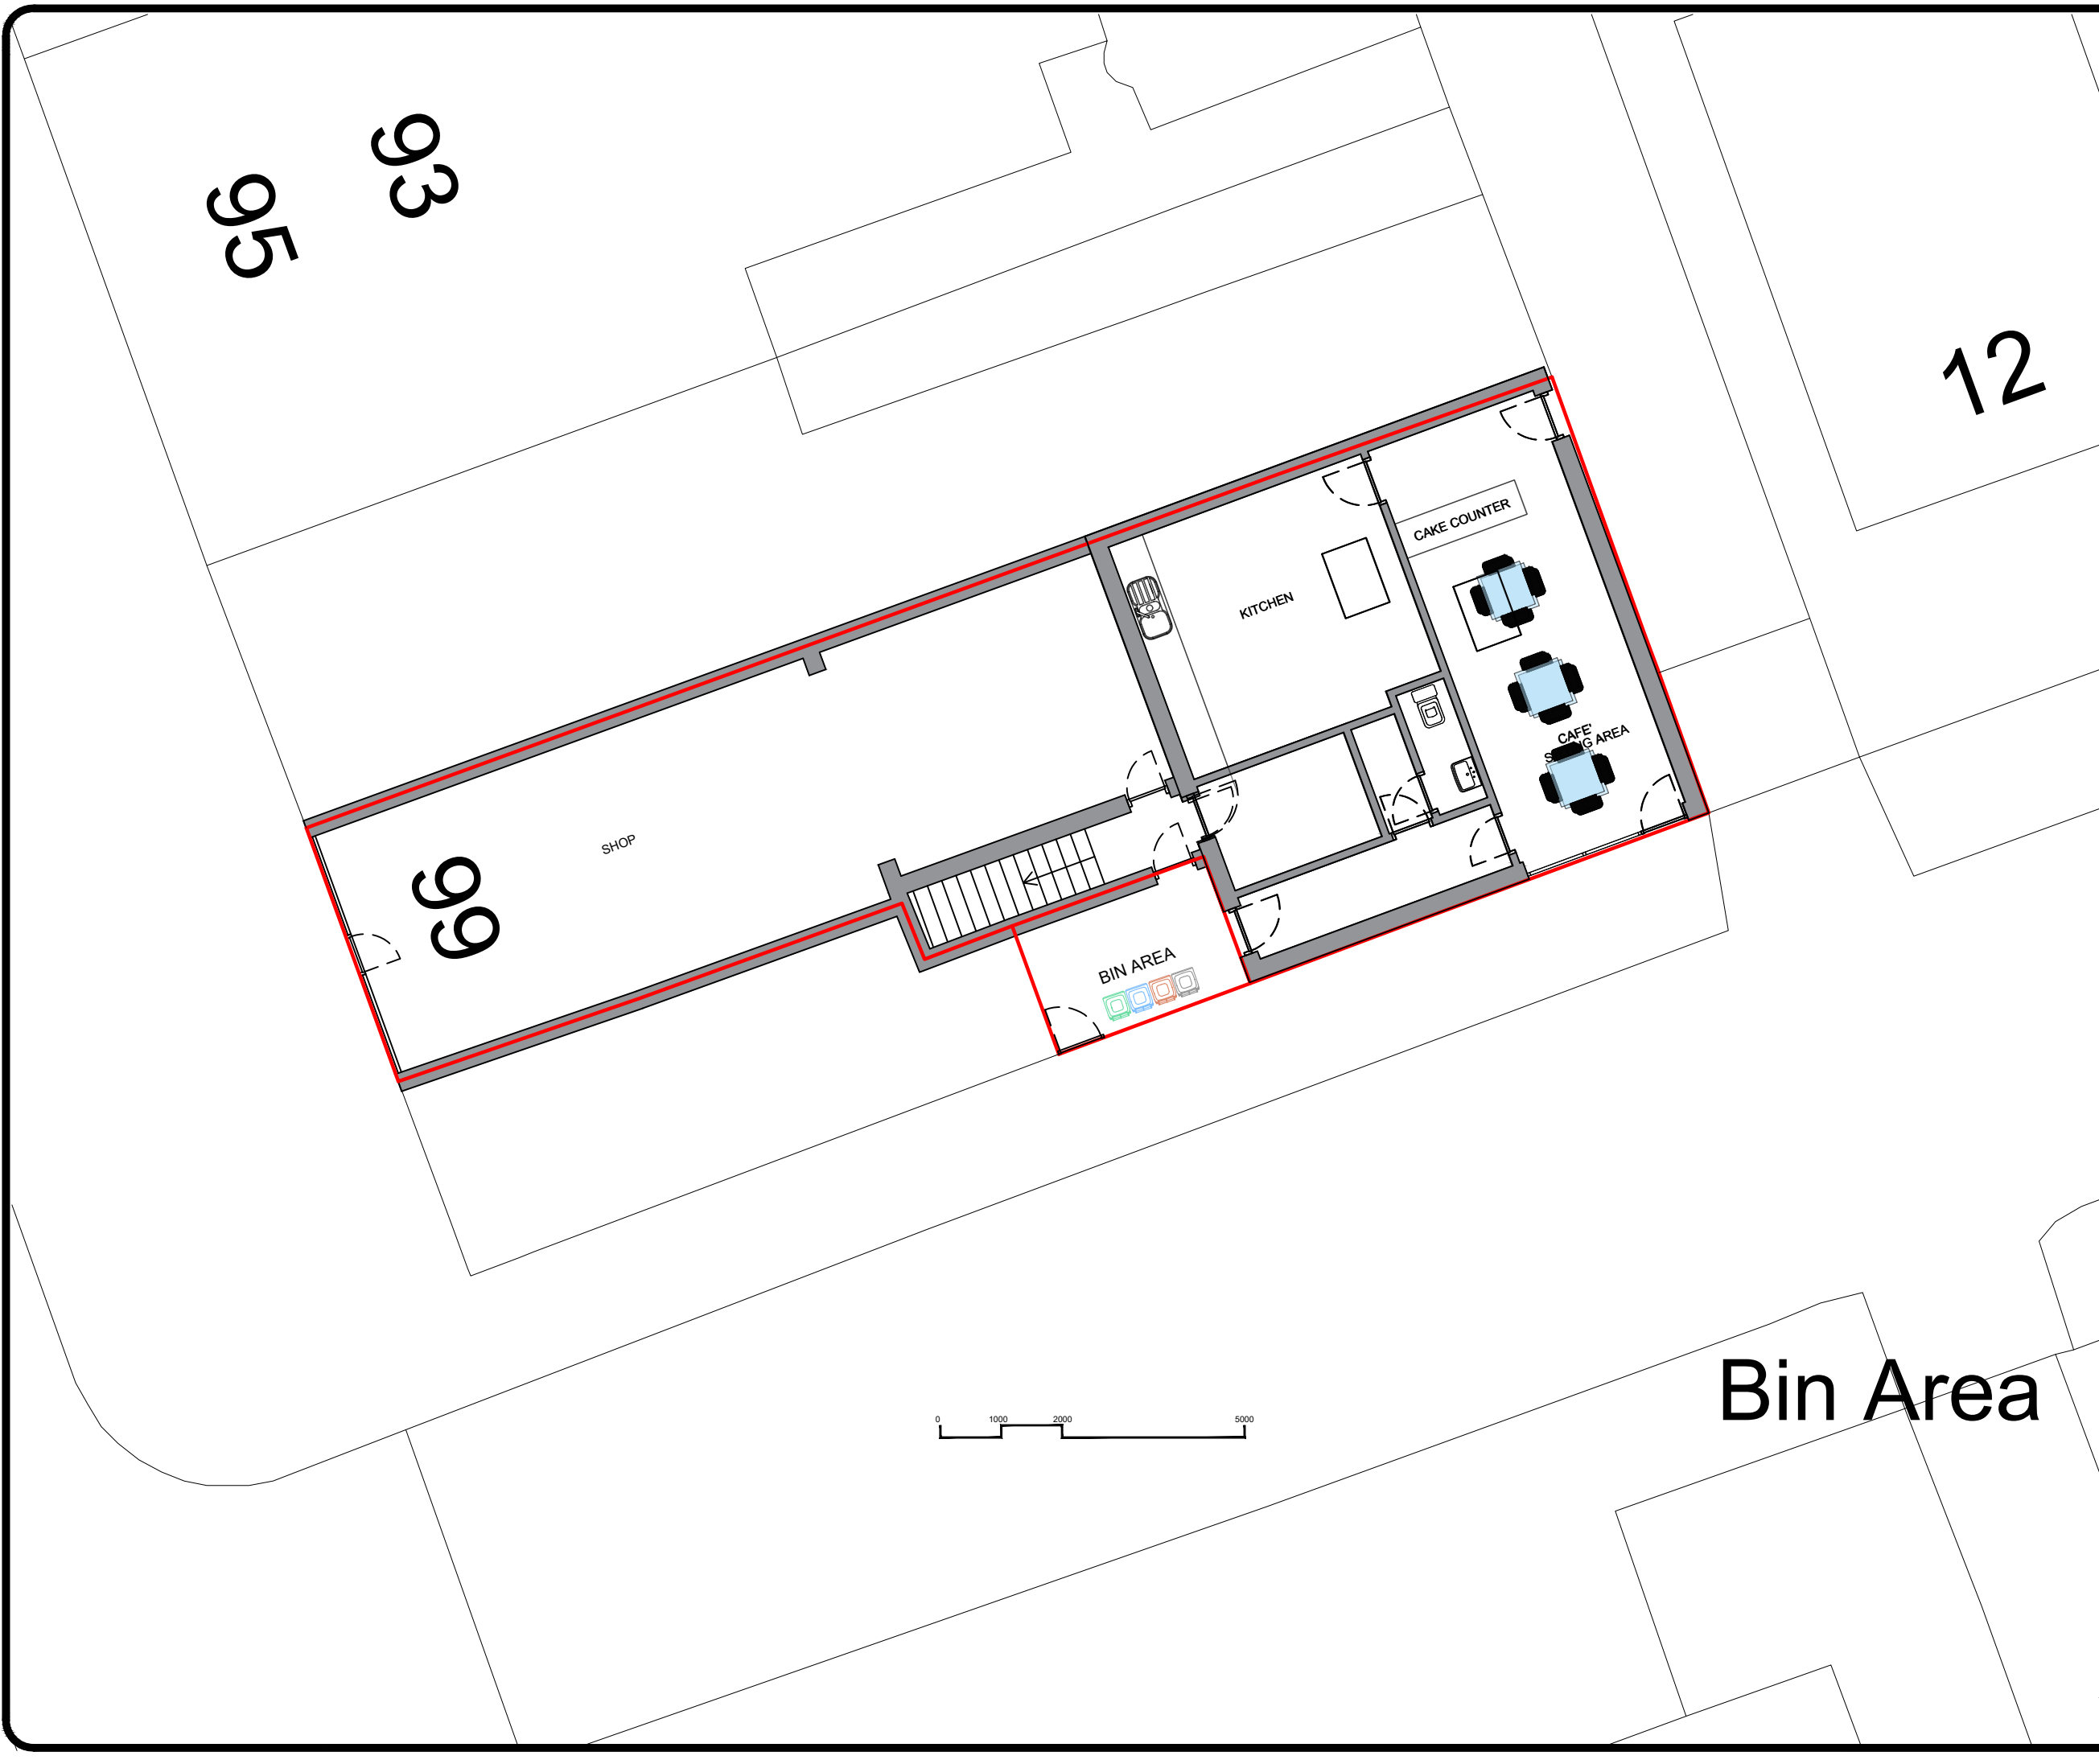

General Notes

No.	Revision/Issue	Date

Firm Name and Address

 Mason and Marlowe

Mason and Marlowe Ltd.
Architects, Project Managers and
Quantity Surveyors
5 Picadilly Place
Manchester, M1 3BR

Project Name and Address

99 LONGSIGHT
MANCHESTER
M13 0TA

Project	Sheet
Date 12/05/2024	A3
Scale 1/100	